


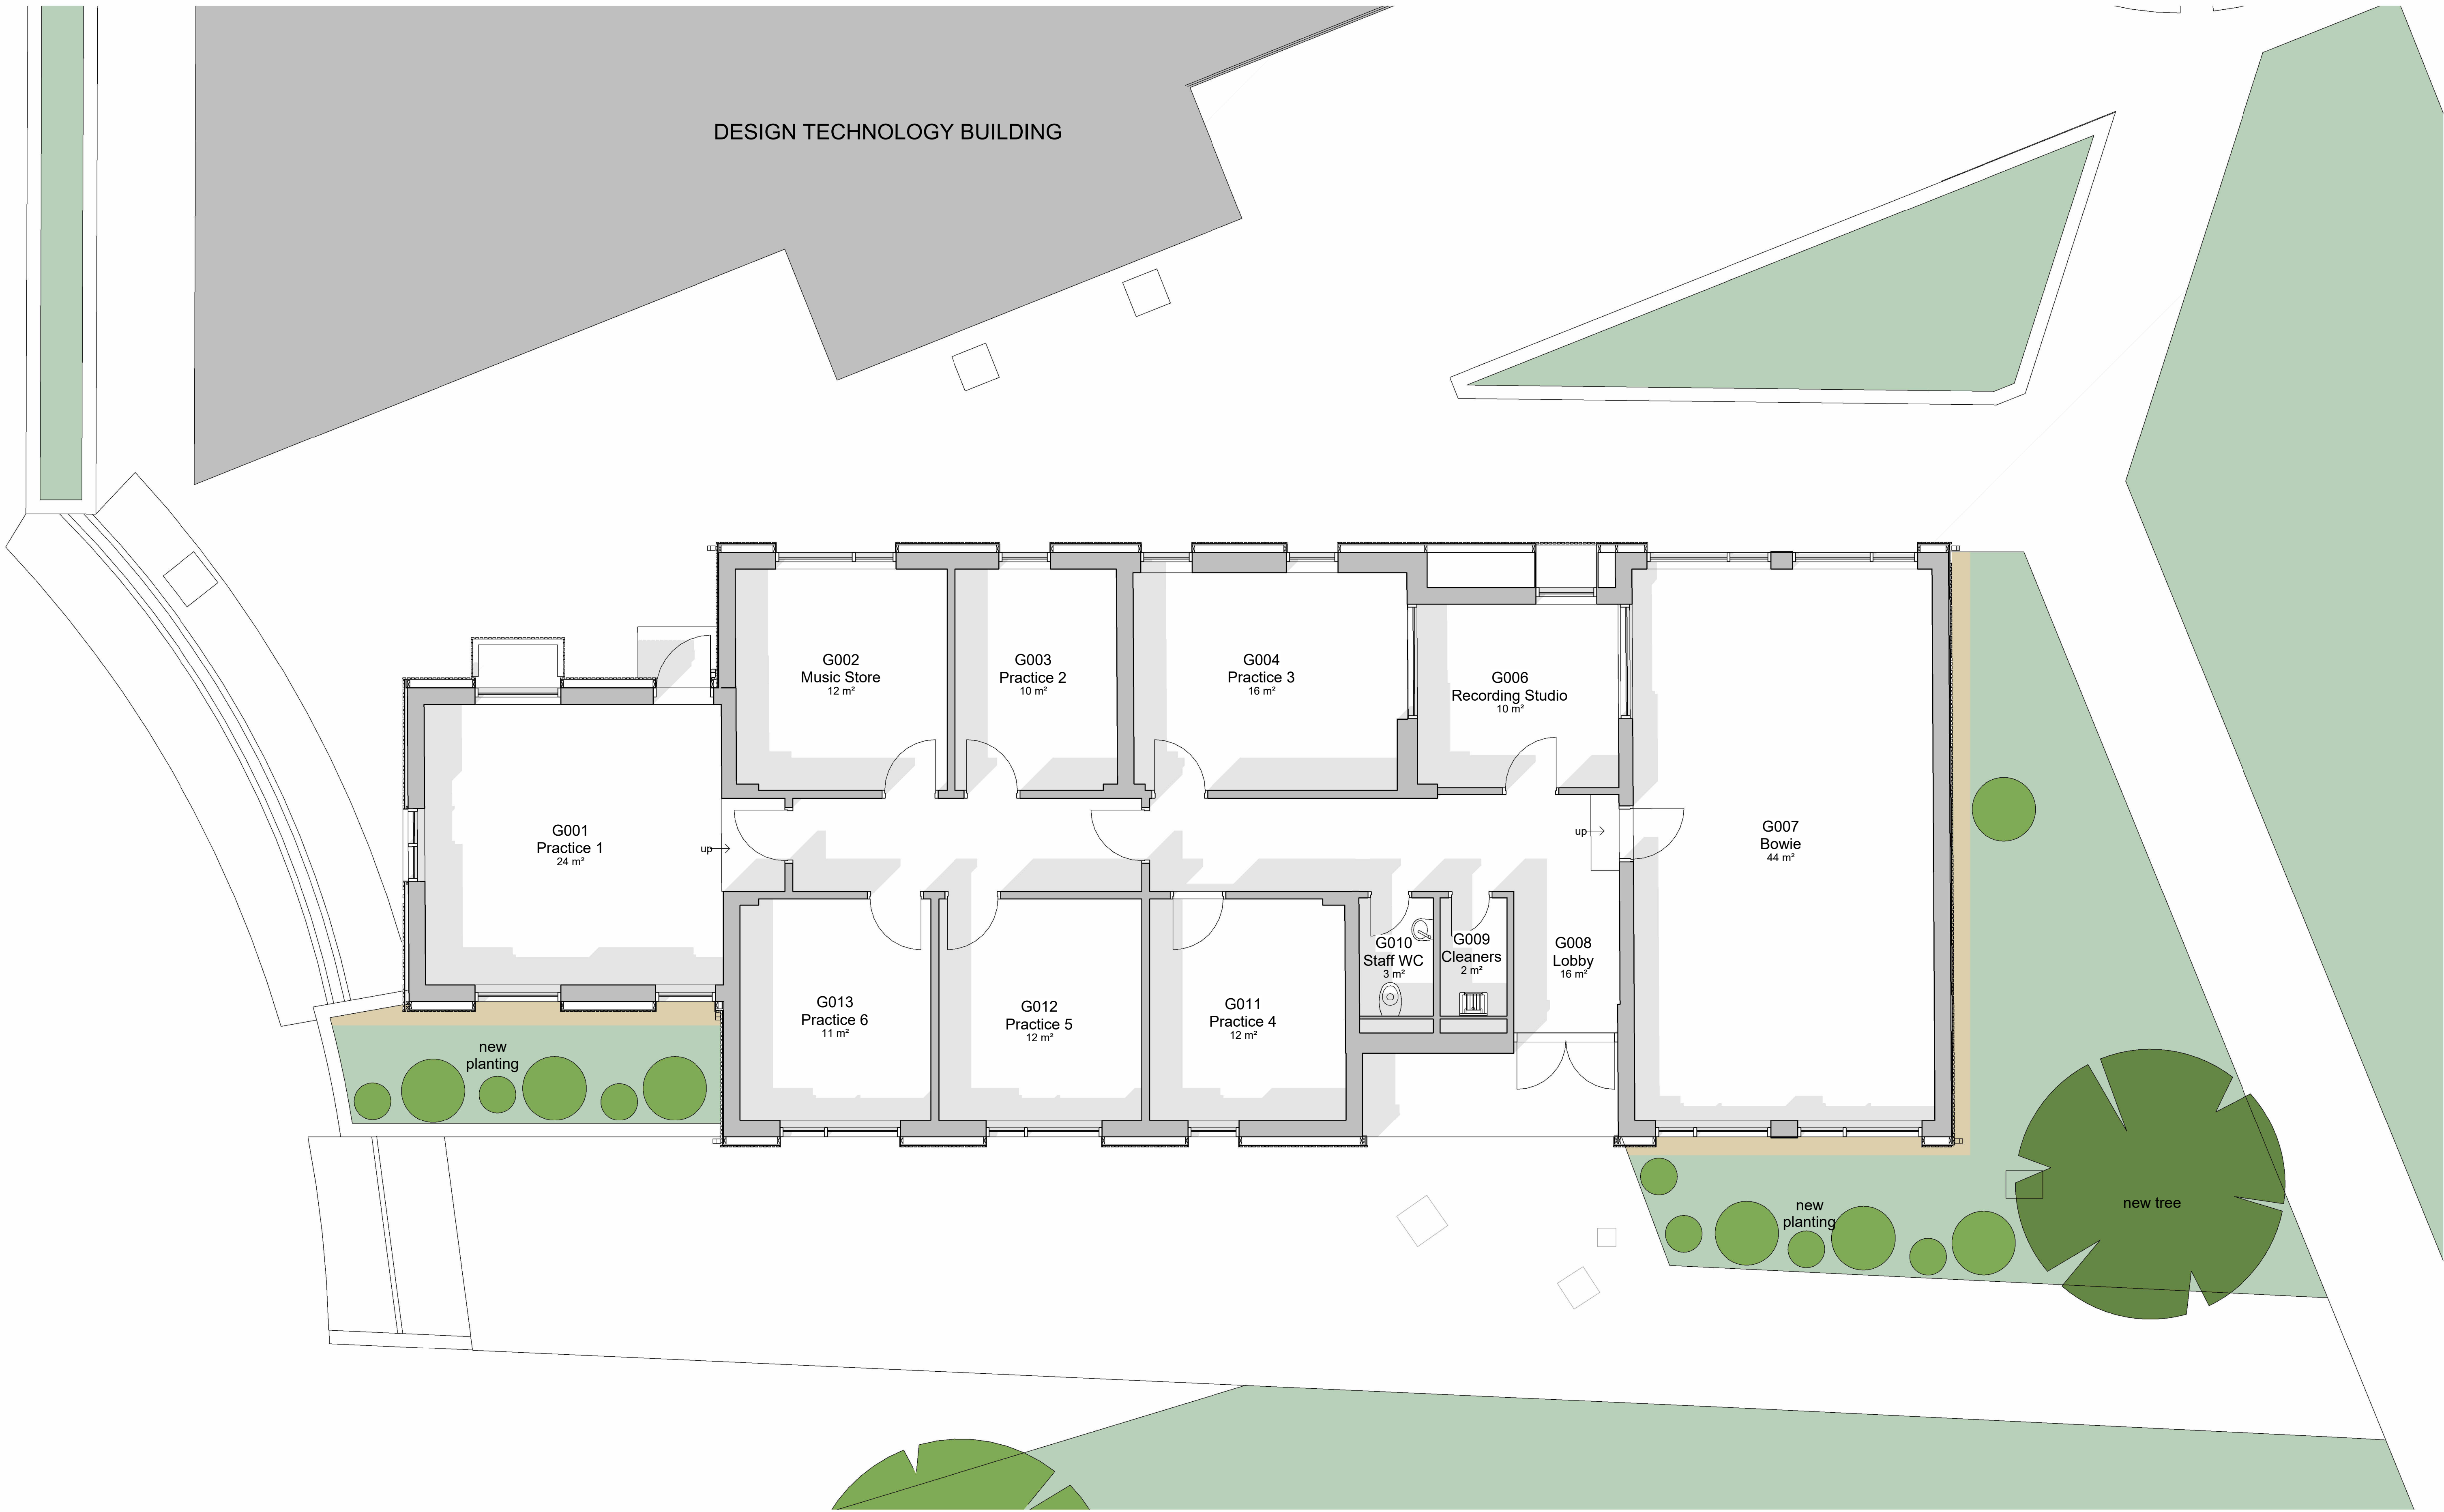

Revised per client's comments	SC	14/10/24	P05
DRAFT to QS	SC	03/11/23	P04
DRAFT to consultants	SC	09/10/23	P03
DRAFT to consultants	SC	27/09/23	P02
DRAFT to consultants	SC	07/09/23	P01
revision	by	date	index

READING BLUE COAT SCHOOL
MUSIC ANNEXE
PERFORMING ARTS CENTRE
Proposed Ground Floor Plan

GRAY BAYNES + SHEW
ARCHITECTS • SURVEYORS • CONSULTANTS

St Thomas House, 6 Becket Street, Oxford (Oxfordshire), OX1 1PP
t: 01865 356 130 • e: info@gbsearchitects.co.uk • w: www.gbsearchitects.co.uk

scale 1 : 50 date 07/09/23 drawn SC

7118-GBS-XX-XX-DR-A-202-P05