




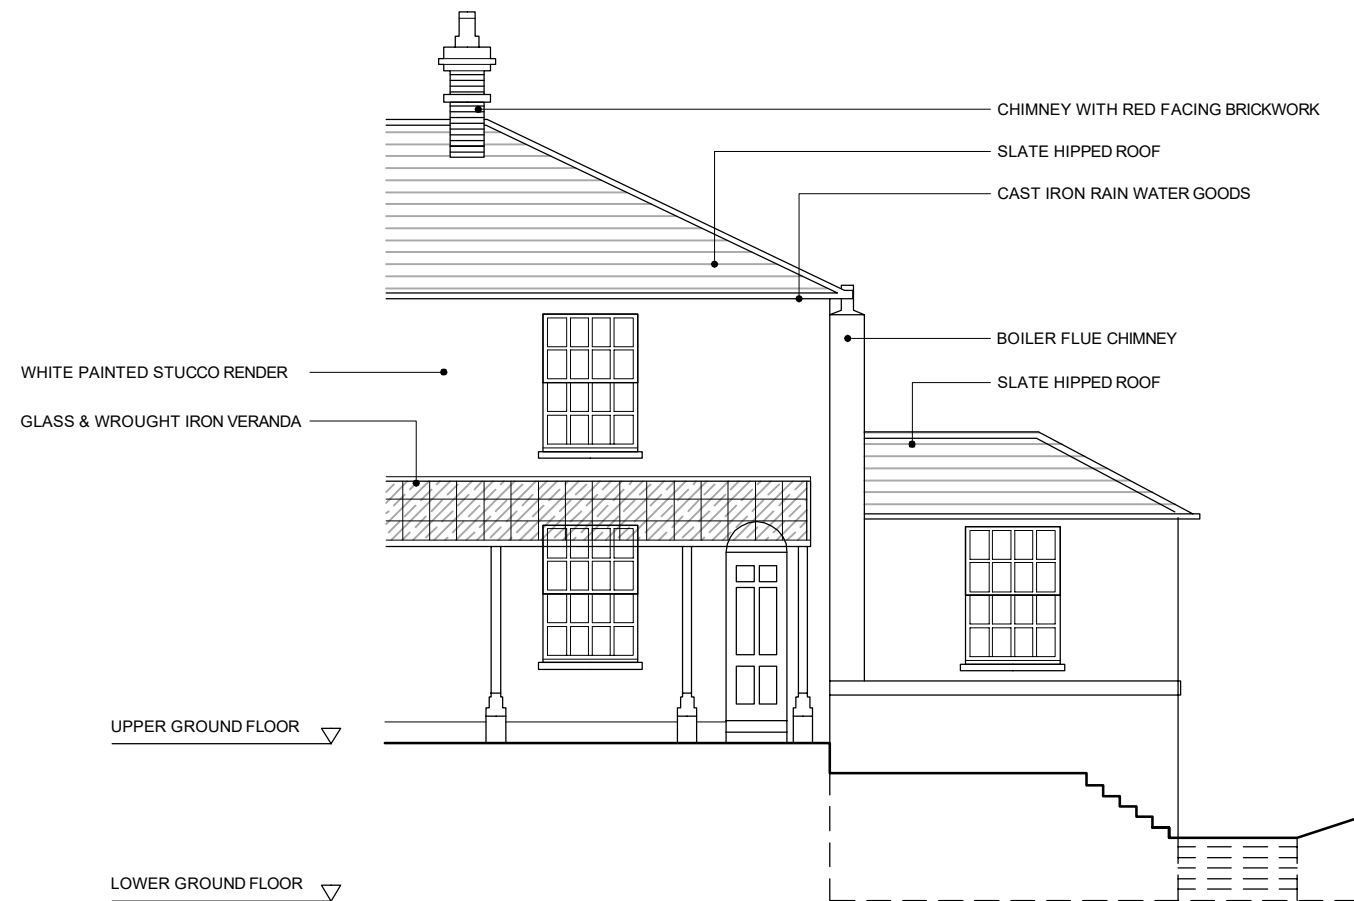


EXISTING SOUTH ELEVATION

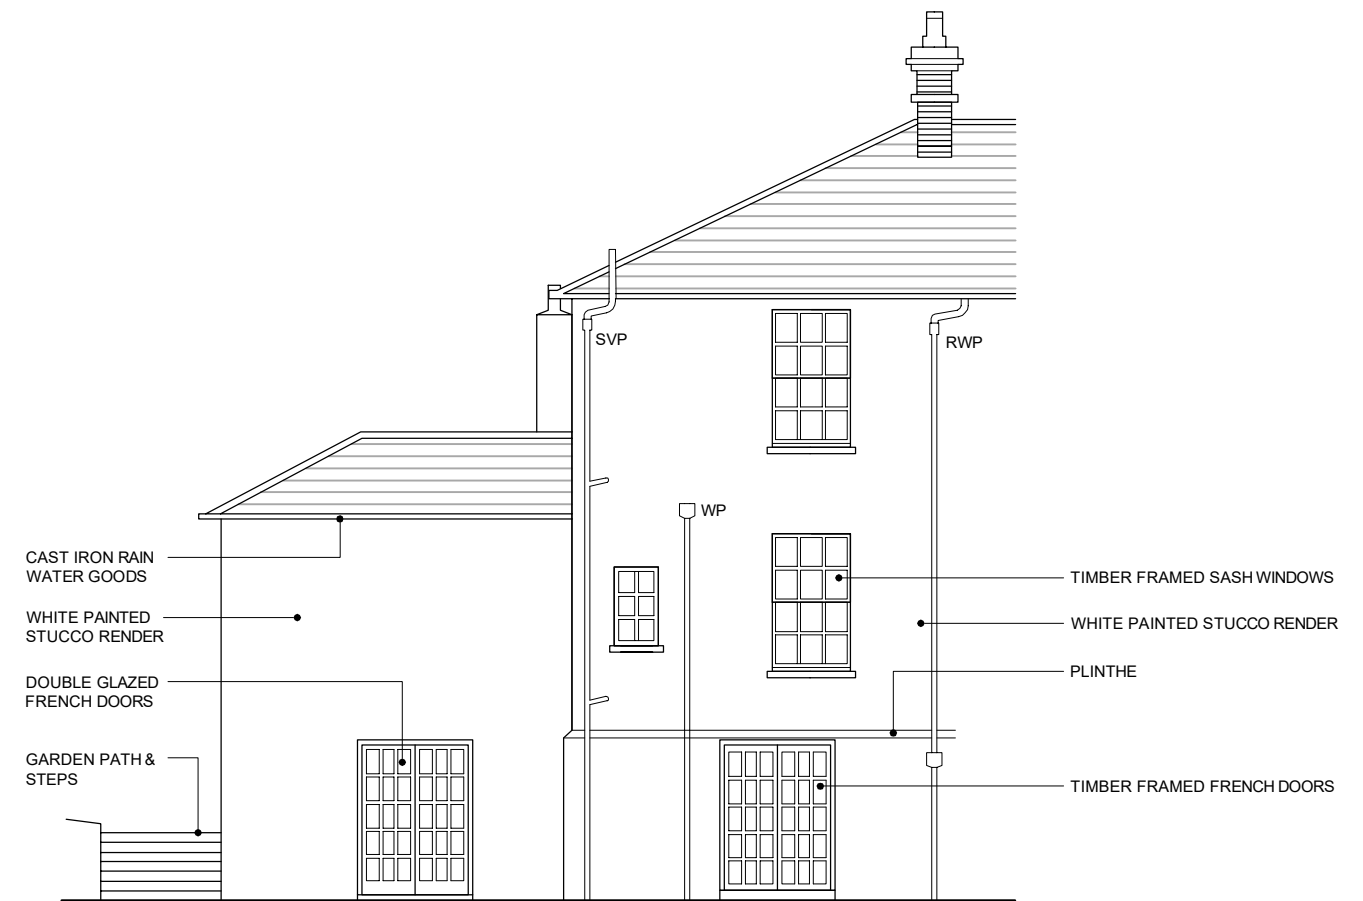

EXISTING NORTH ELEVATION

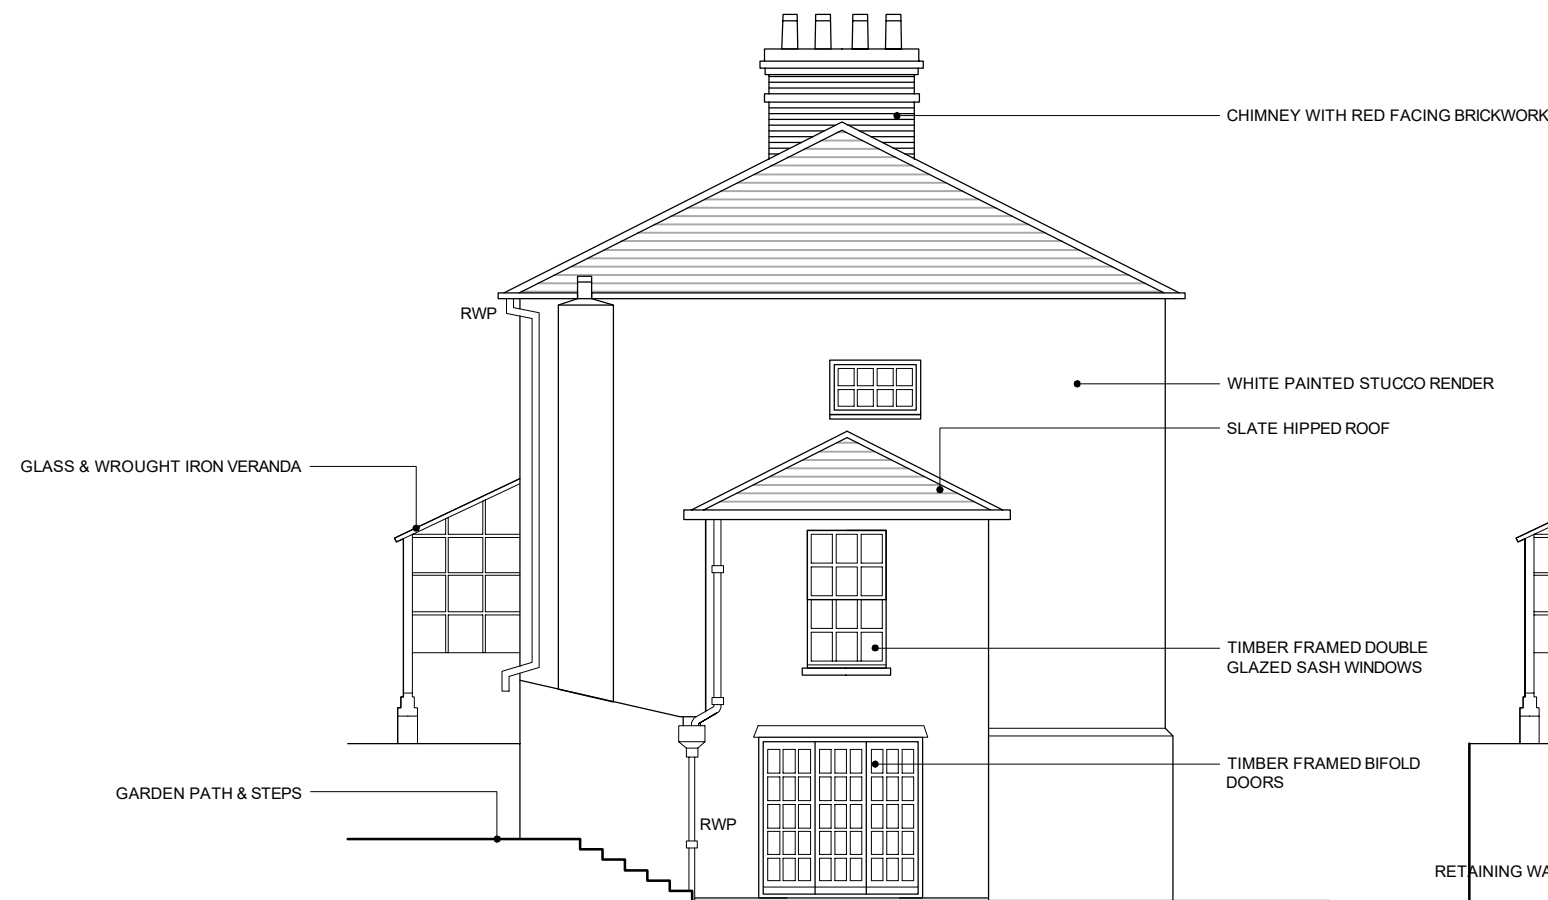


EXISTING EAST ELEVATION

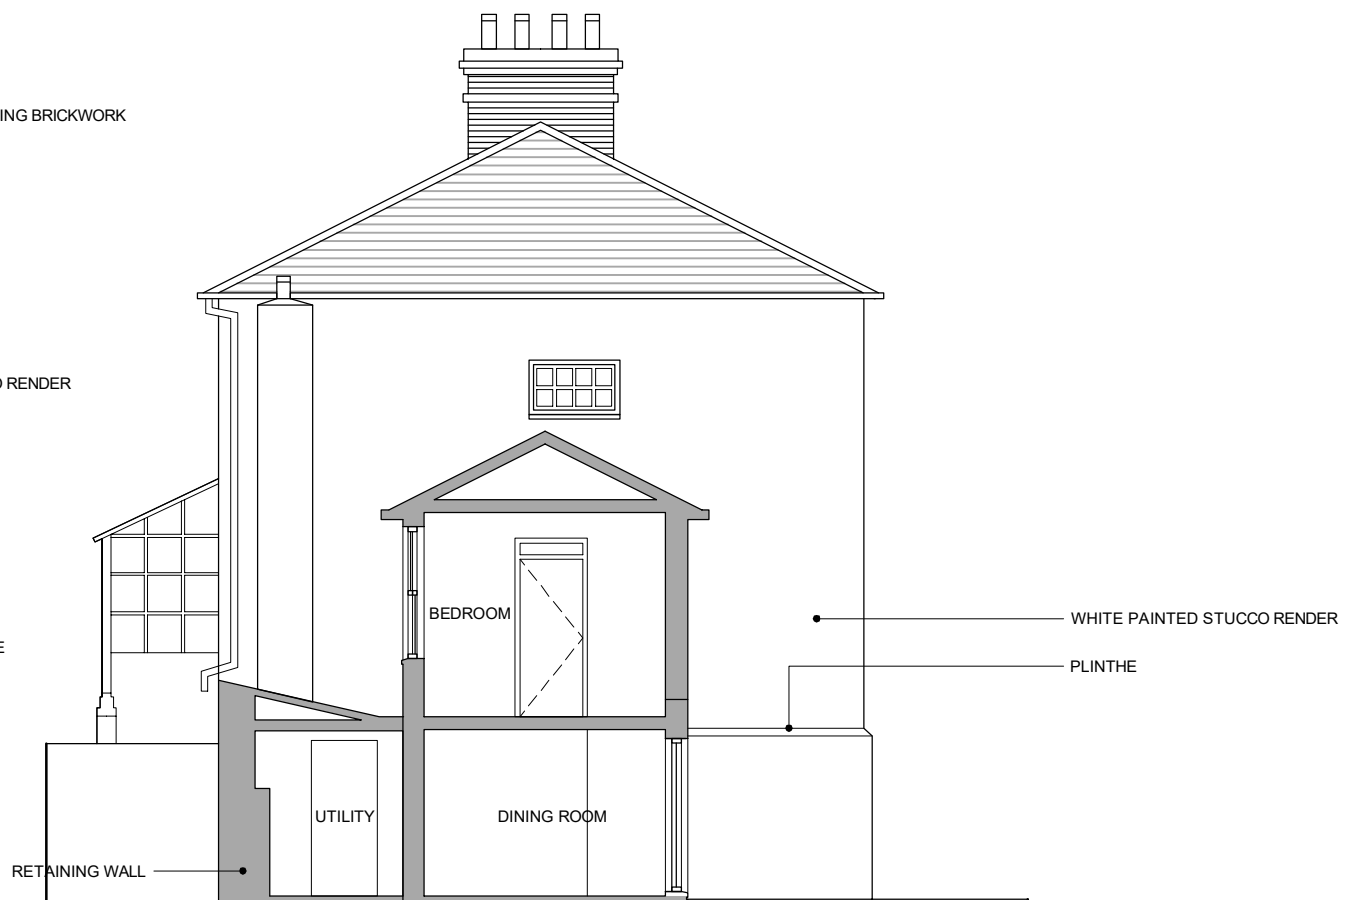

EXISTING SECTION

DO NOT SCALE FROM THIS DRAWING.
ALL DIMENSIONS MUST BE CHECKED ON SITE
PRIOR TO COMMENCEMENT OF ANY WORKS.

 

PROPOSED SINGLE STOREY EXTENSION
No.5 REMENHAM TERRACE
REMENHAM HILL
HENLEY ON THAMES
OXON
RG9 3EN

DRAWING TITLE:
DRAWING NO:
DATE:
SCALE
ARCHITECT

EXISTING ELEVATIONS & SECTION
101-P03
15.10.24
1:100
DANIEL BRYAN-HARRIS - RIBA