






FRONT ELEVATION

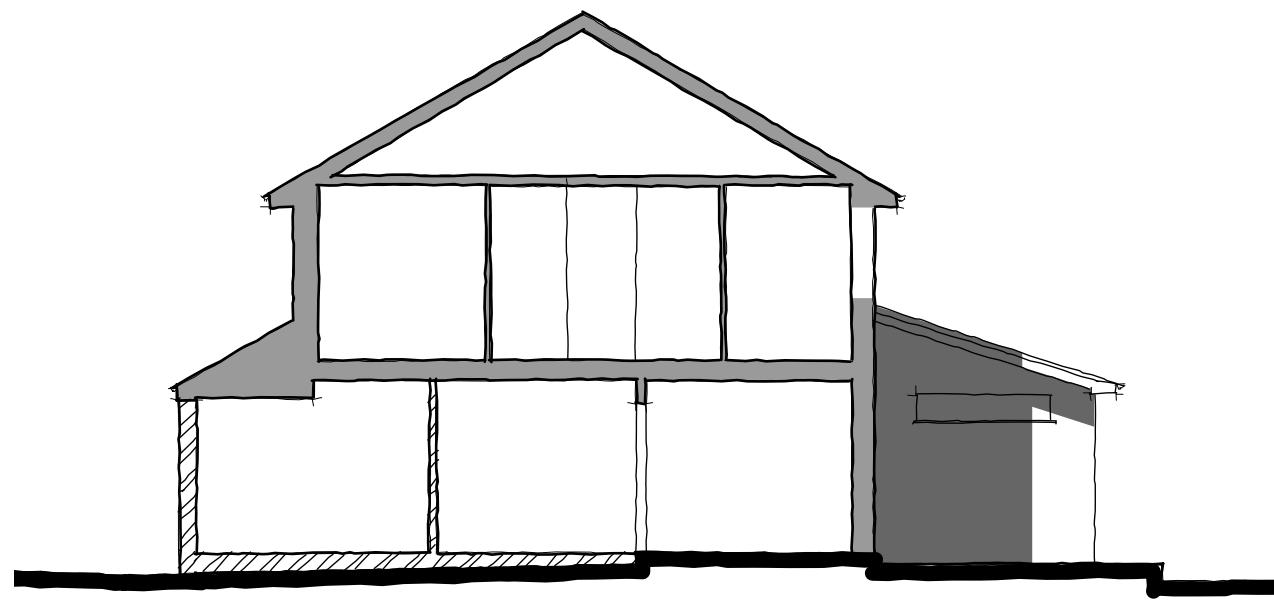


SECTIONAL SIDE ELEVATION

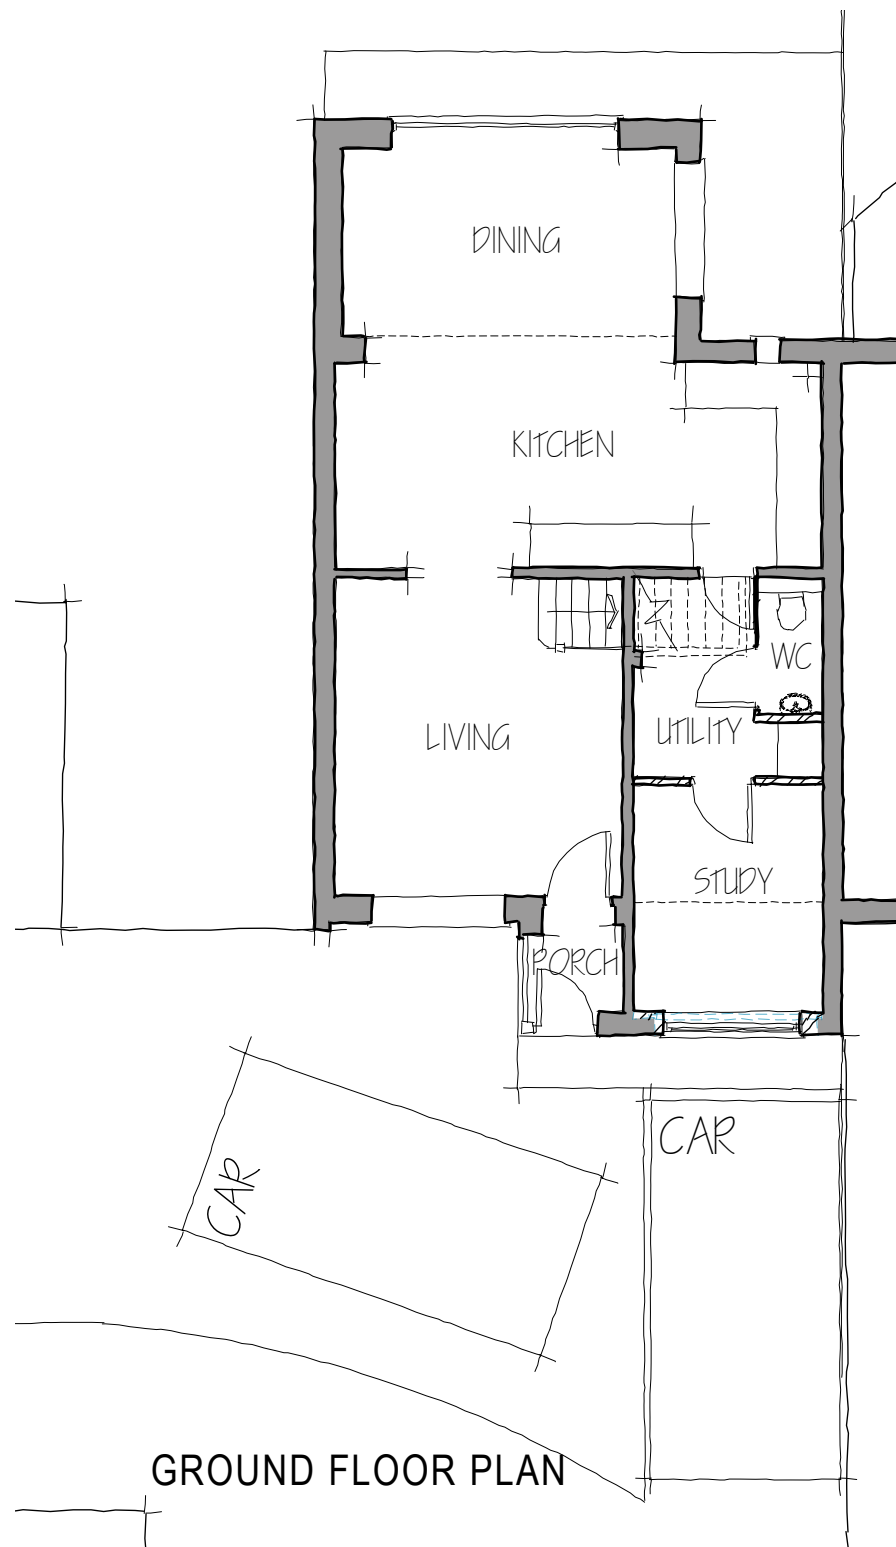

GROUND FLOOR PLAN

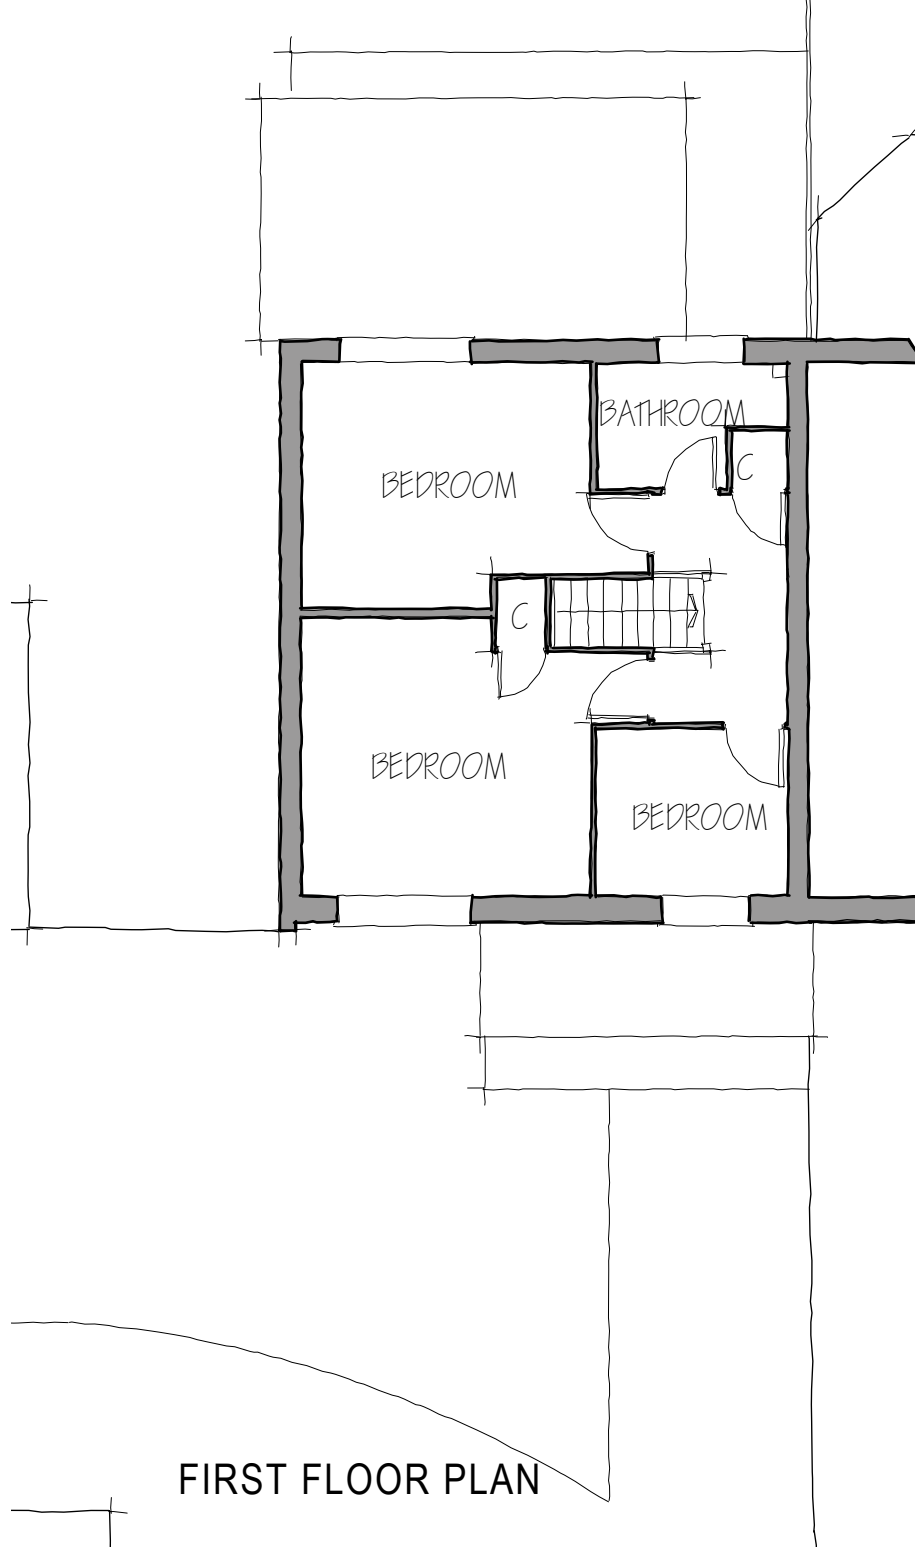

FIRST FLOOR PLAN

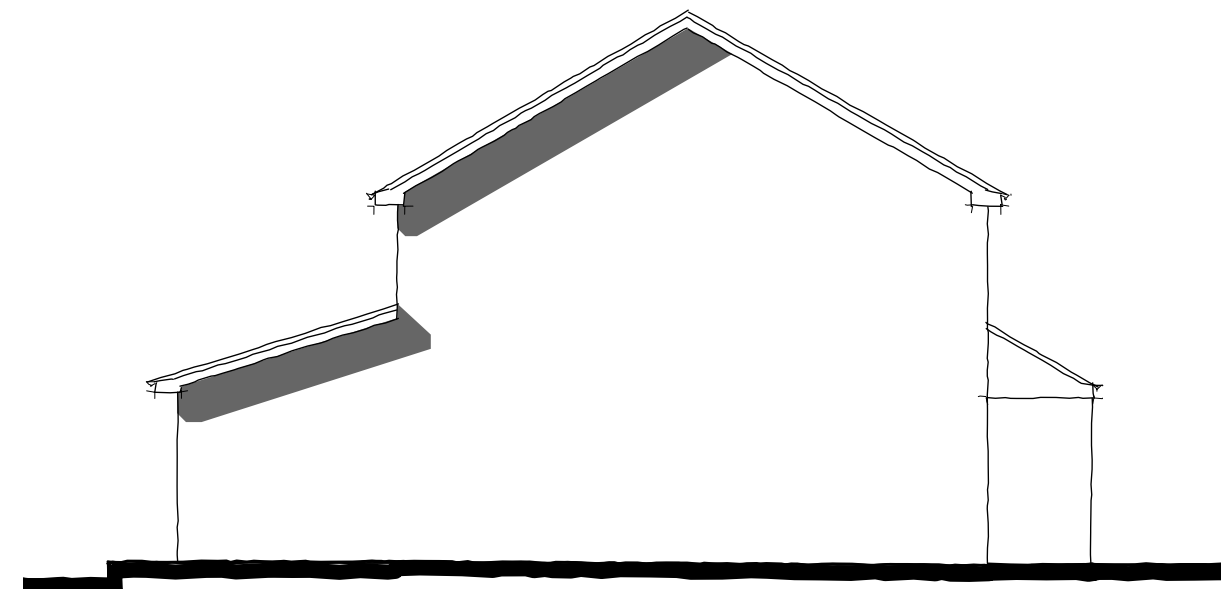

SIDE ELEVATION

1:100 scale Bar
This Drawing has been produced for printing onto A3 size paper,



REV	COMMENTS	DATE

TCB

TC Biggin Architecture

ARCHITECTURE & PLANNING

www.tcbarchitecture.co.uk • info@tcbarchitecture.co.uk • 07889 218936

CLIENT Mr and Mrs L'hoste
PROJECT 14 Crecy Close, Wokigham, RG41 3UZ

DRAWING PROPOSED PLANS AND ELEVATIONS

DATE Feb 26 DWG SCALE 1:100 DRAWN TB DWG No. 197/200 REV

CHECK FOR CONFLICTS AND DISCREPANCIES BEFORE SETTING OUT. COMMENCING WORK OR PRODUCTION OF FABRICATION DRAWINGS. REPORT ANY DISCREPANCIES TO THE SITE SUPERVISOR IMMEDIATELY. ©