


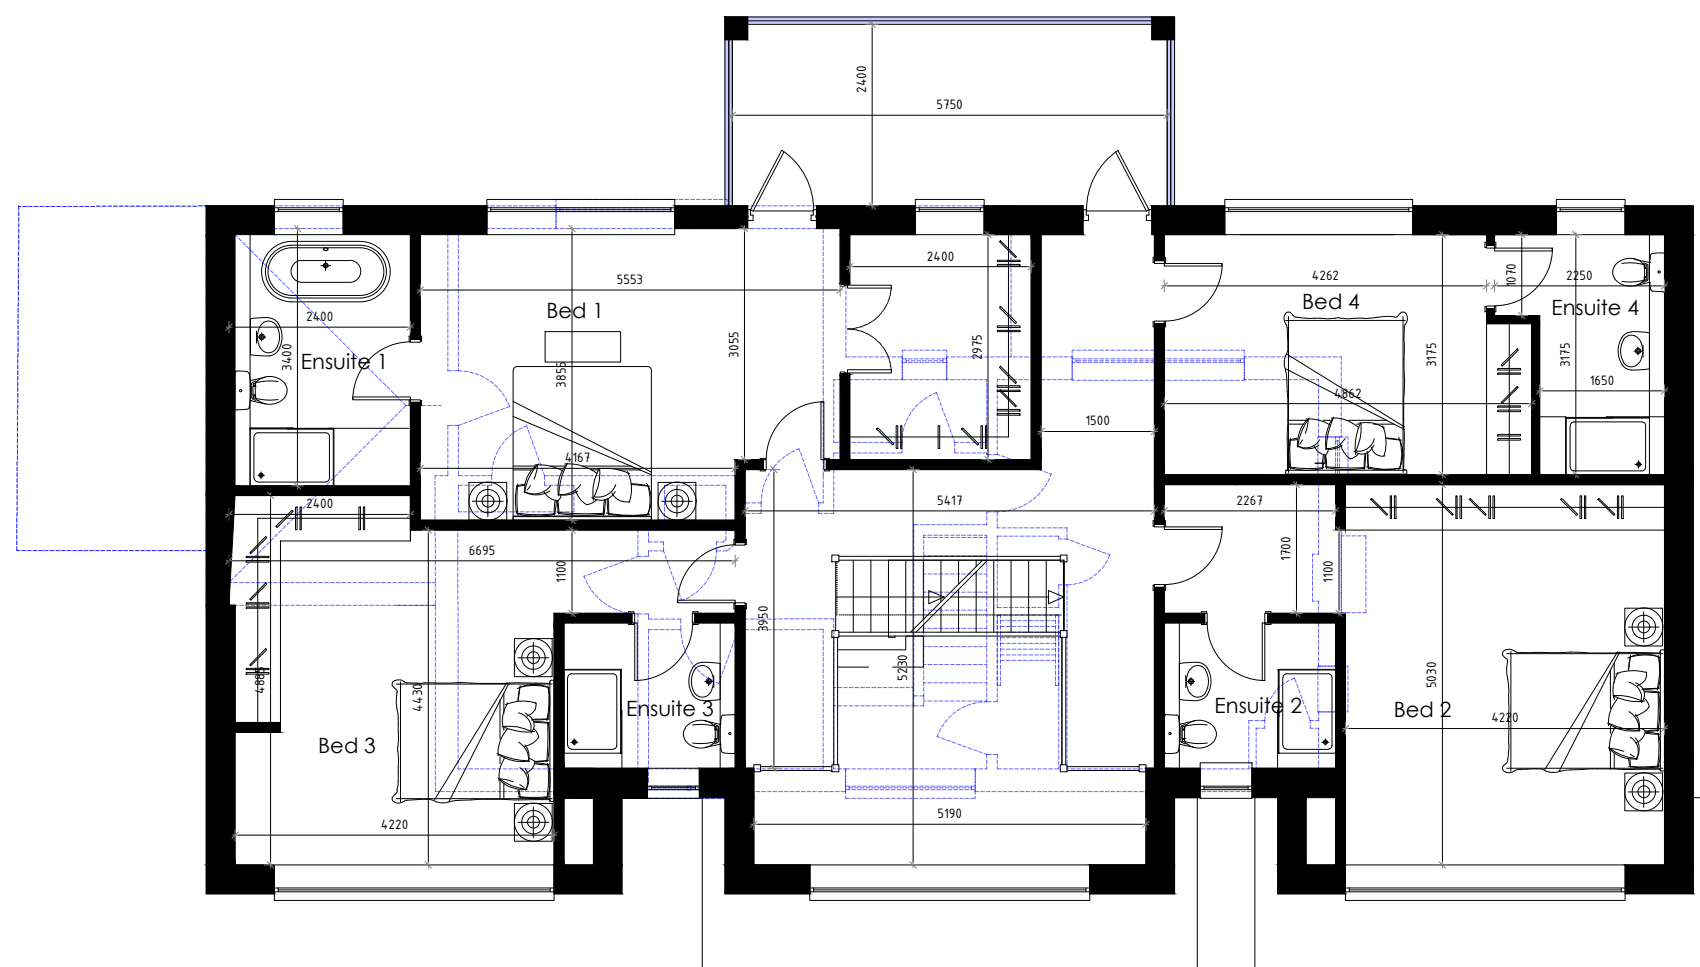

Proposed First Floor Plan

Revisions

Rev	Date	Description	Drawn
1	00-00-00		SH

Notes



Project

11 Old Bath Road
Sonning, Reading
RG4 6SZ

Drawing title

Proposed

Client

Mr. Paul Odell

date

09/02/2024

drawn

SH

scale

1:100

Size

A3

project ref.

POBR - PL-501

revision

\

status

PLANNING

20mm

150mm

100mm

50mm

20mm

ALL DRAWINGS TO READ IN CONJUNCTION WITH CONSTRUCTION SPECIFICATION