



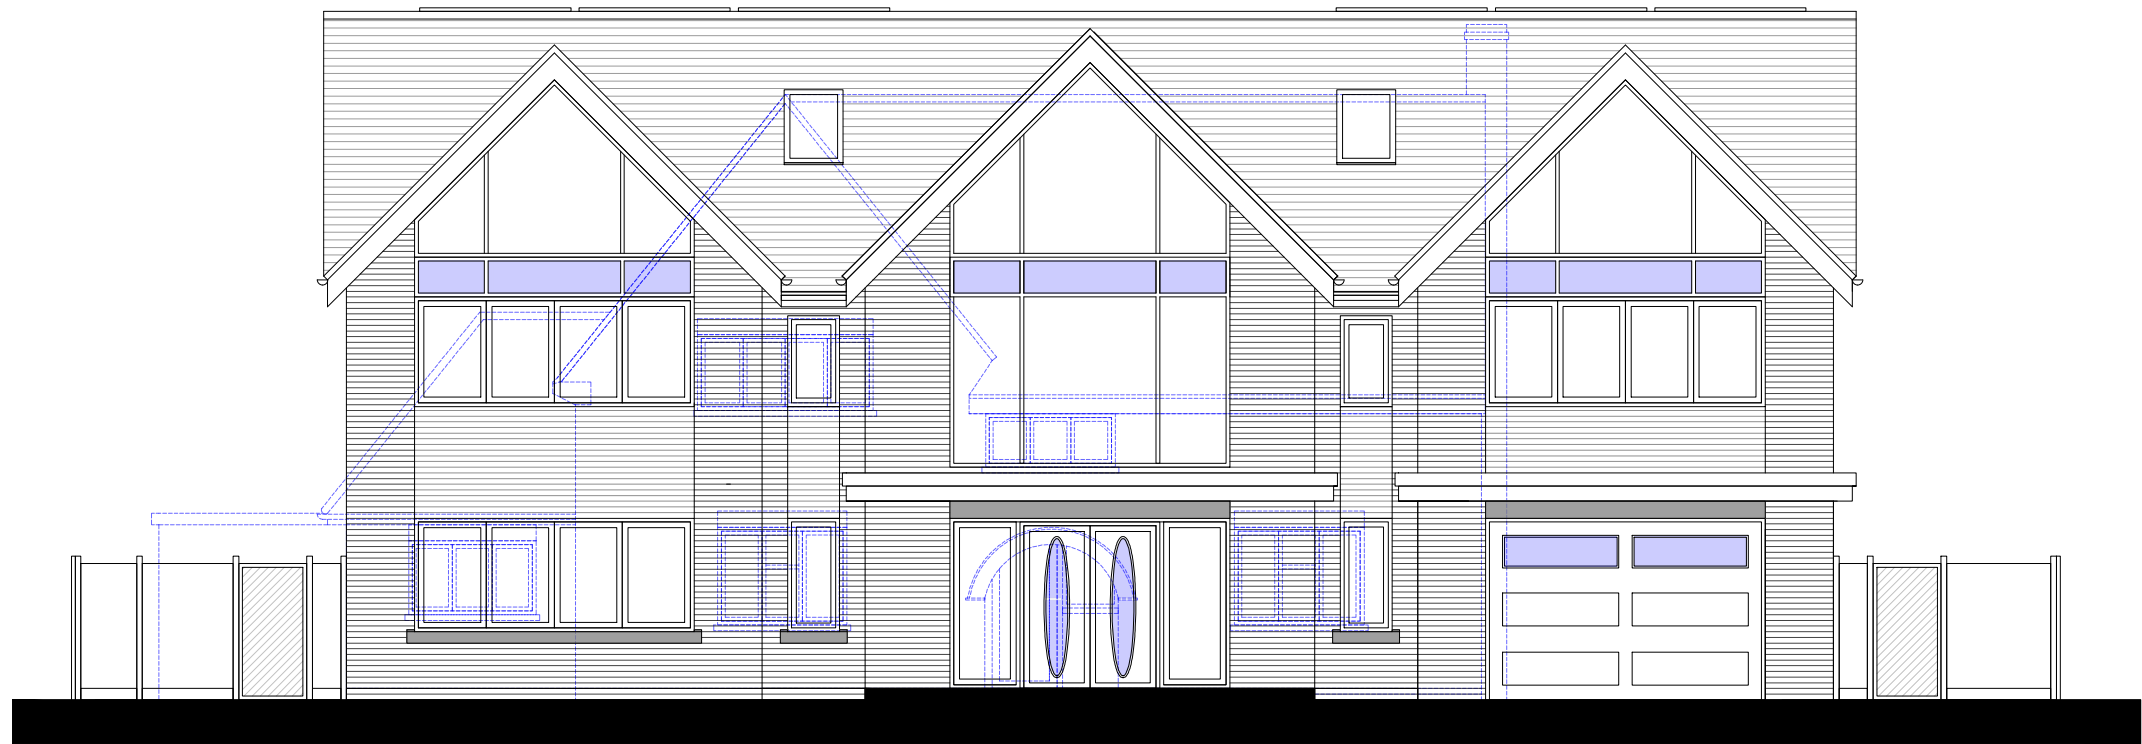

Proposed Front Elevation (North West)

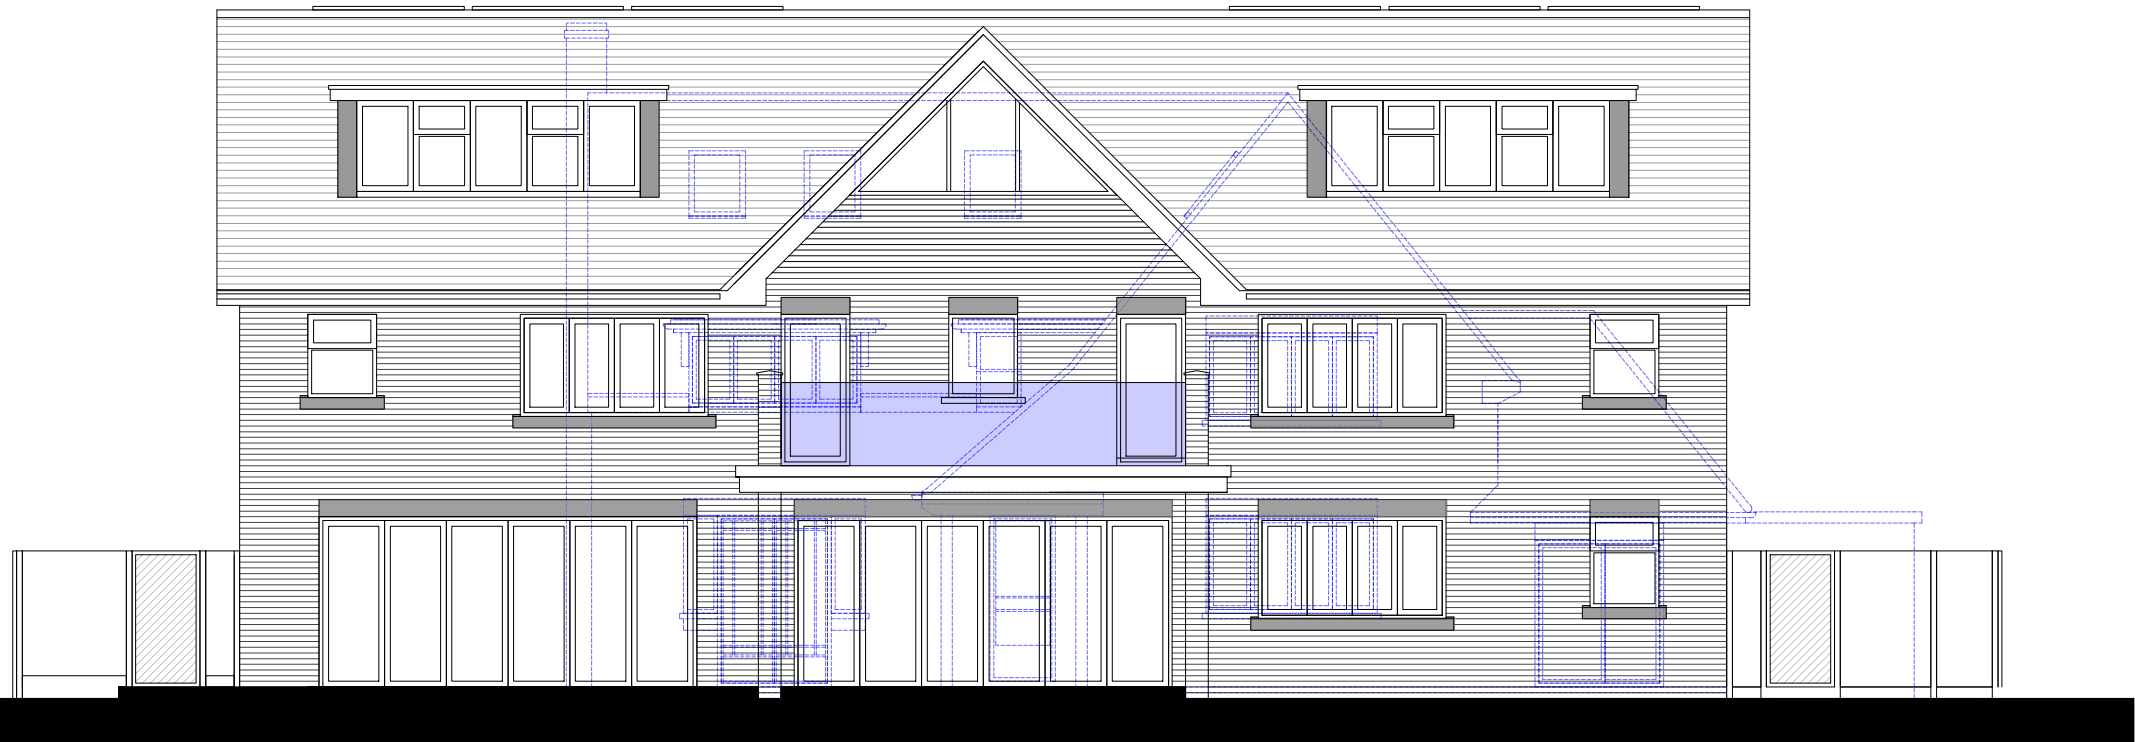

Proposed Rear Elevation (South East)

Revisions

Rev	Date	Description	Drawn
1	00-00-00		SH

Notes

- New Brick - Wienerger - Maple Red Multi
- Bath Stone - Stone cill
- Bath Stone - Stone Head
- Windows and doors White UPVC Windows and doors



Project
**11 Old Bath Road
Sonning, Reading
RG4 6SZ**

Drawing title
Proposed Elevations

Client
Mr. Paul Odell

date	09/02/2024	drawn	SH
scale	1:100	Size	A3
project ref.	POBR - PL-600	revision	\
status	PLANNING		