




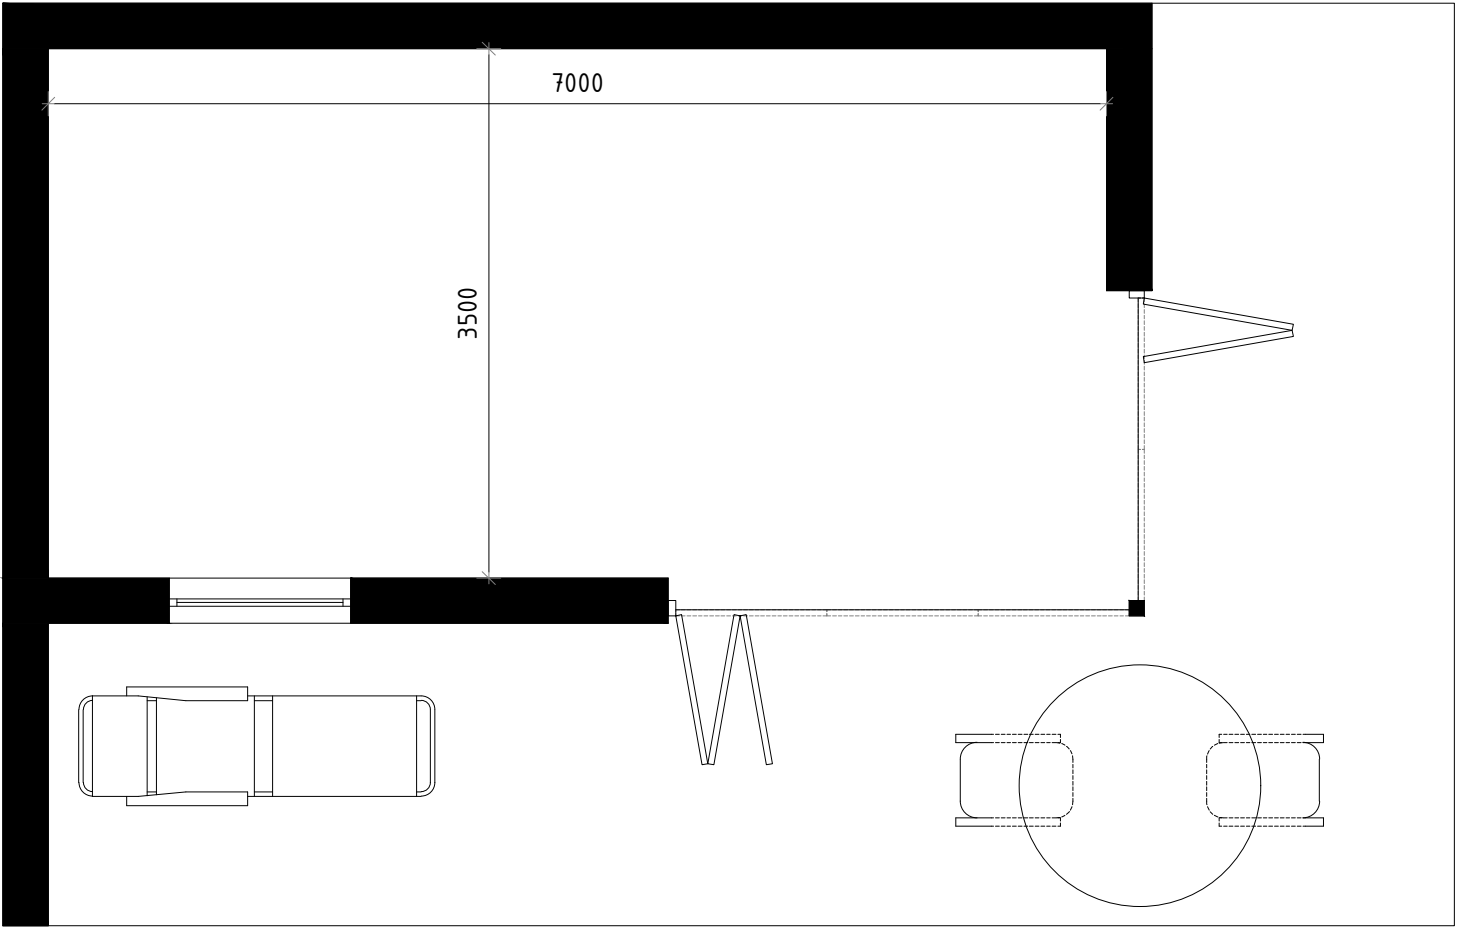

Proposed Plan

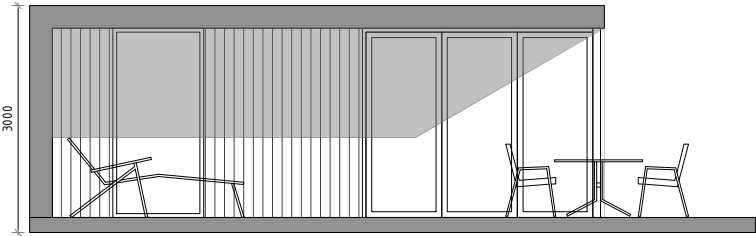

Proposed Front Elevation (South West)

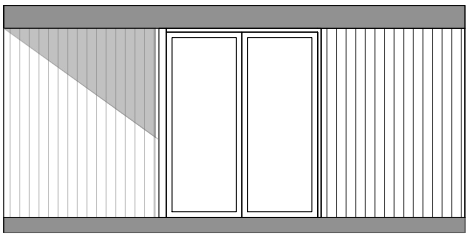

Proposed Front Elevation (South East)



Proposed Front Elevation (North West)



Proposed Front Elevation (North East)

Revisions

Rev	Date	Description	Drawn
1	00-00-00		SH

Notes



Project

11 Old Bath Road
Sonning, Reading
RG4 6SZ

Drawing title

Proposed Outbuilding

Client

Mr. Paul Odell

date	09/02/2024	drawn	SH
scale	1:100	Size	A3
project ref.	PL-602	revision	1
status	PLANNING		

ALL DRAWINGS TO READ IN CONJUNCTION WITH CONSTRUCTION SPECIFICATION