
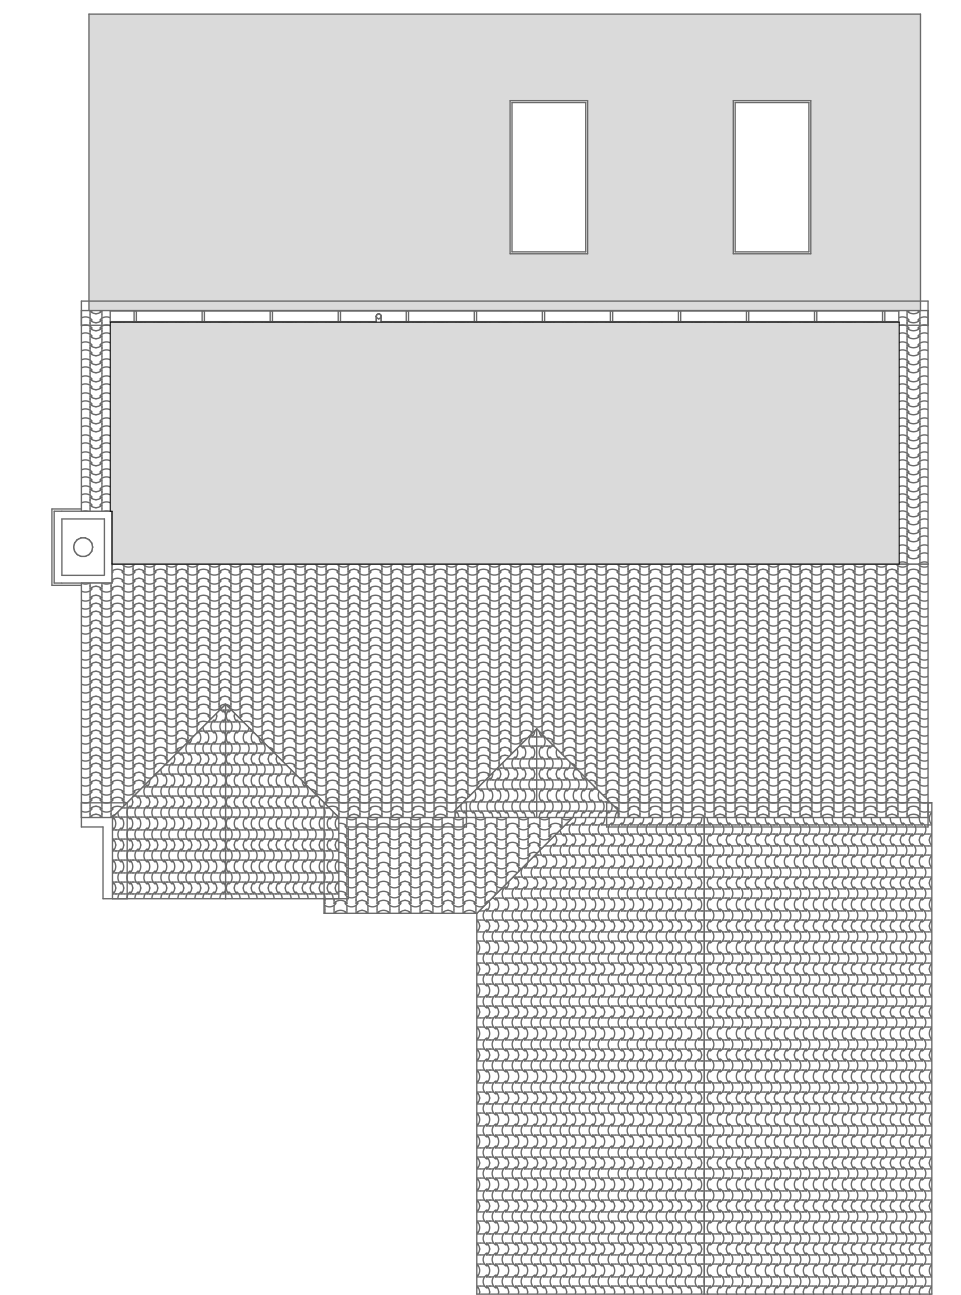
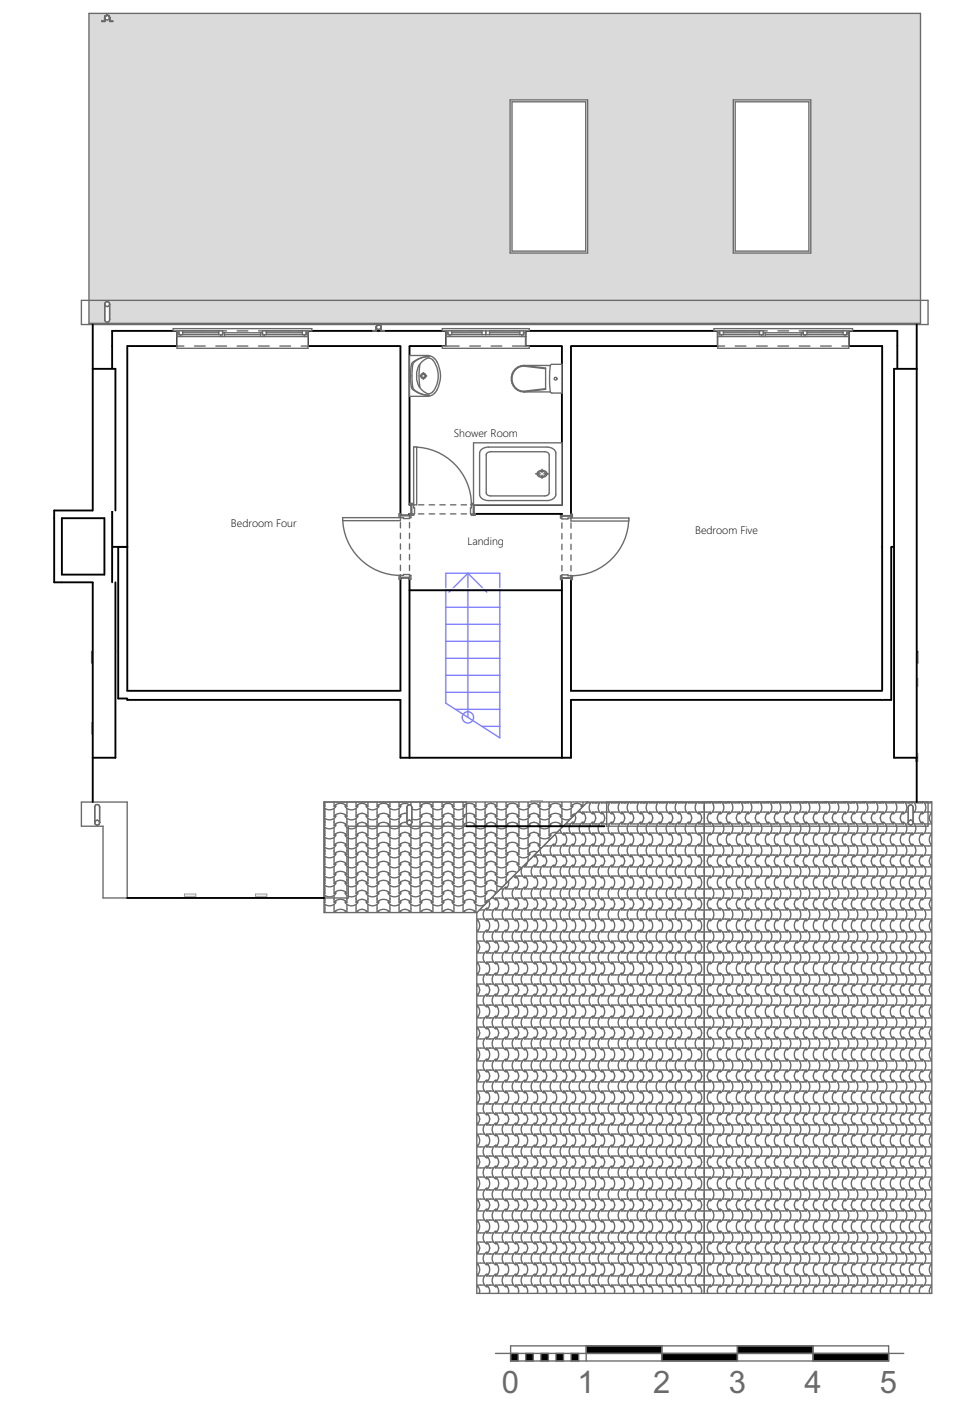
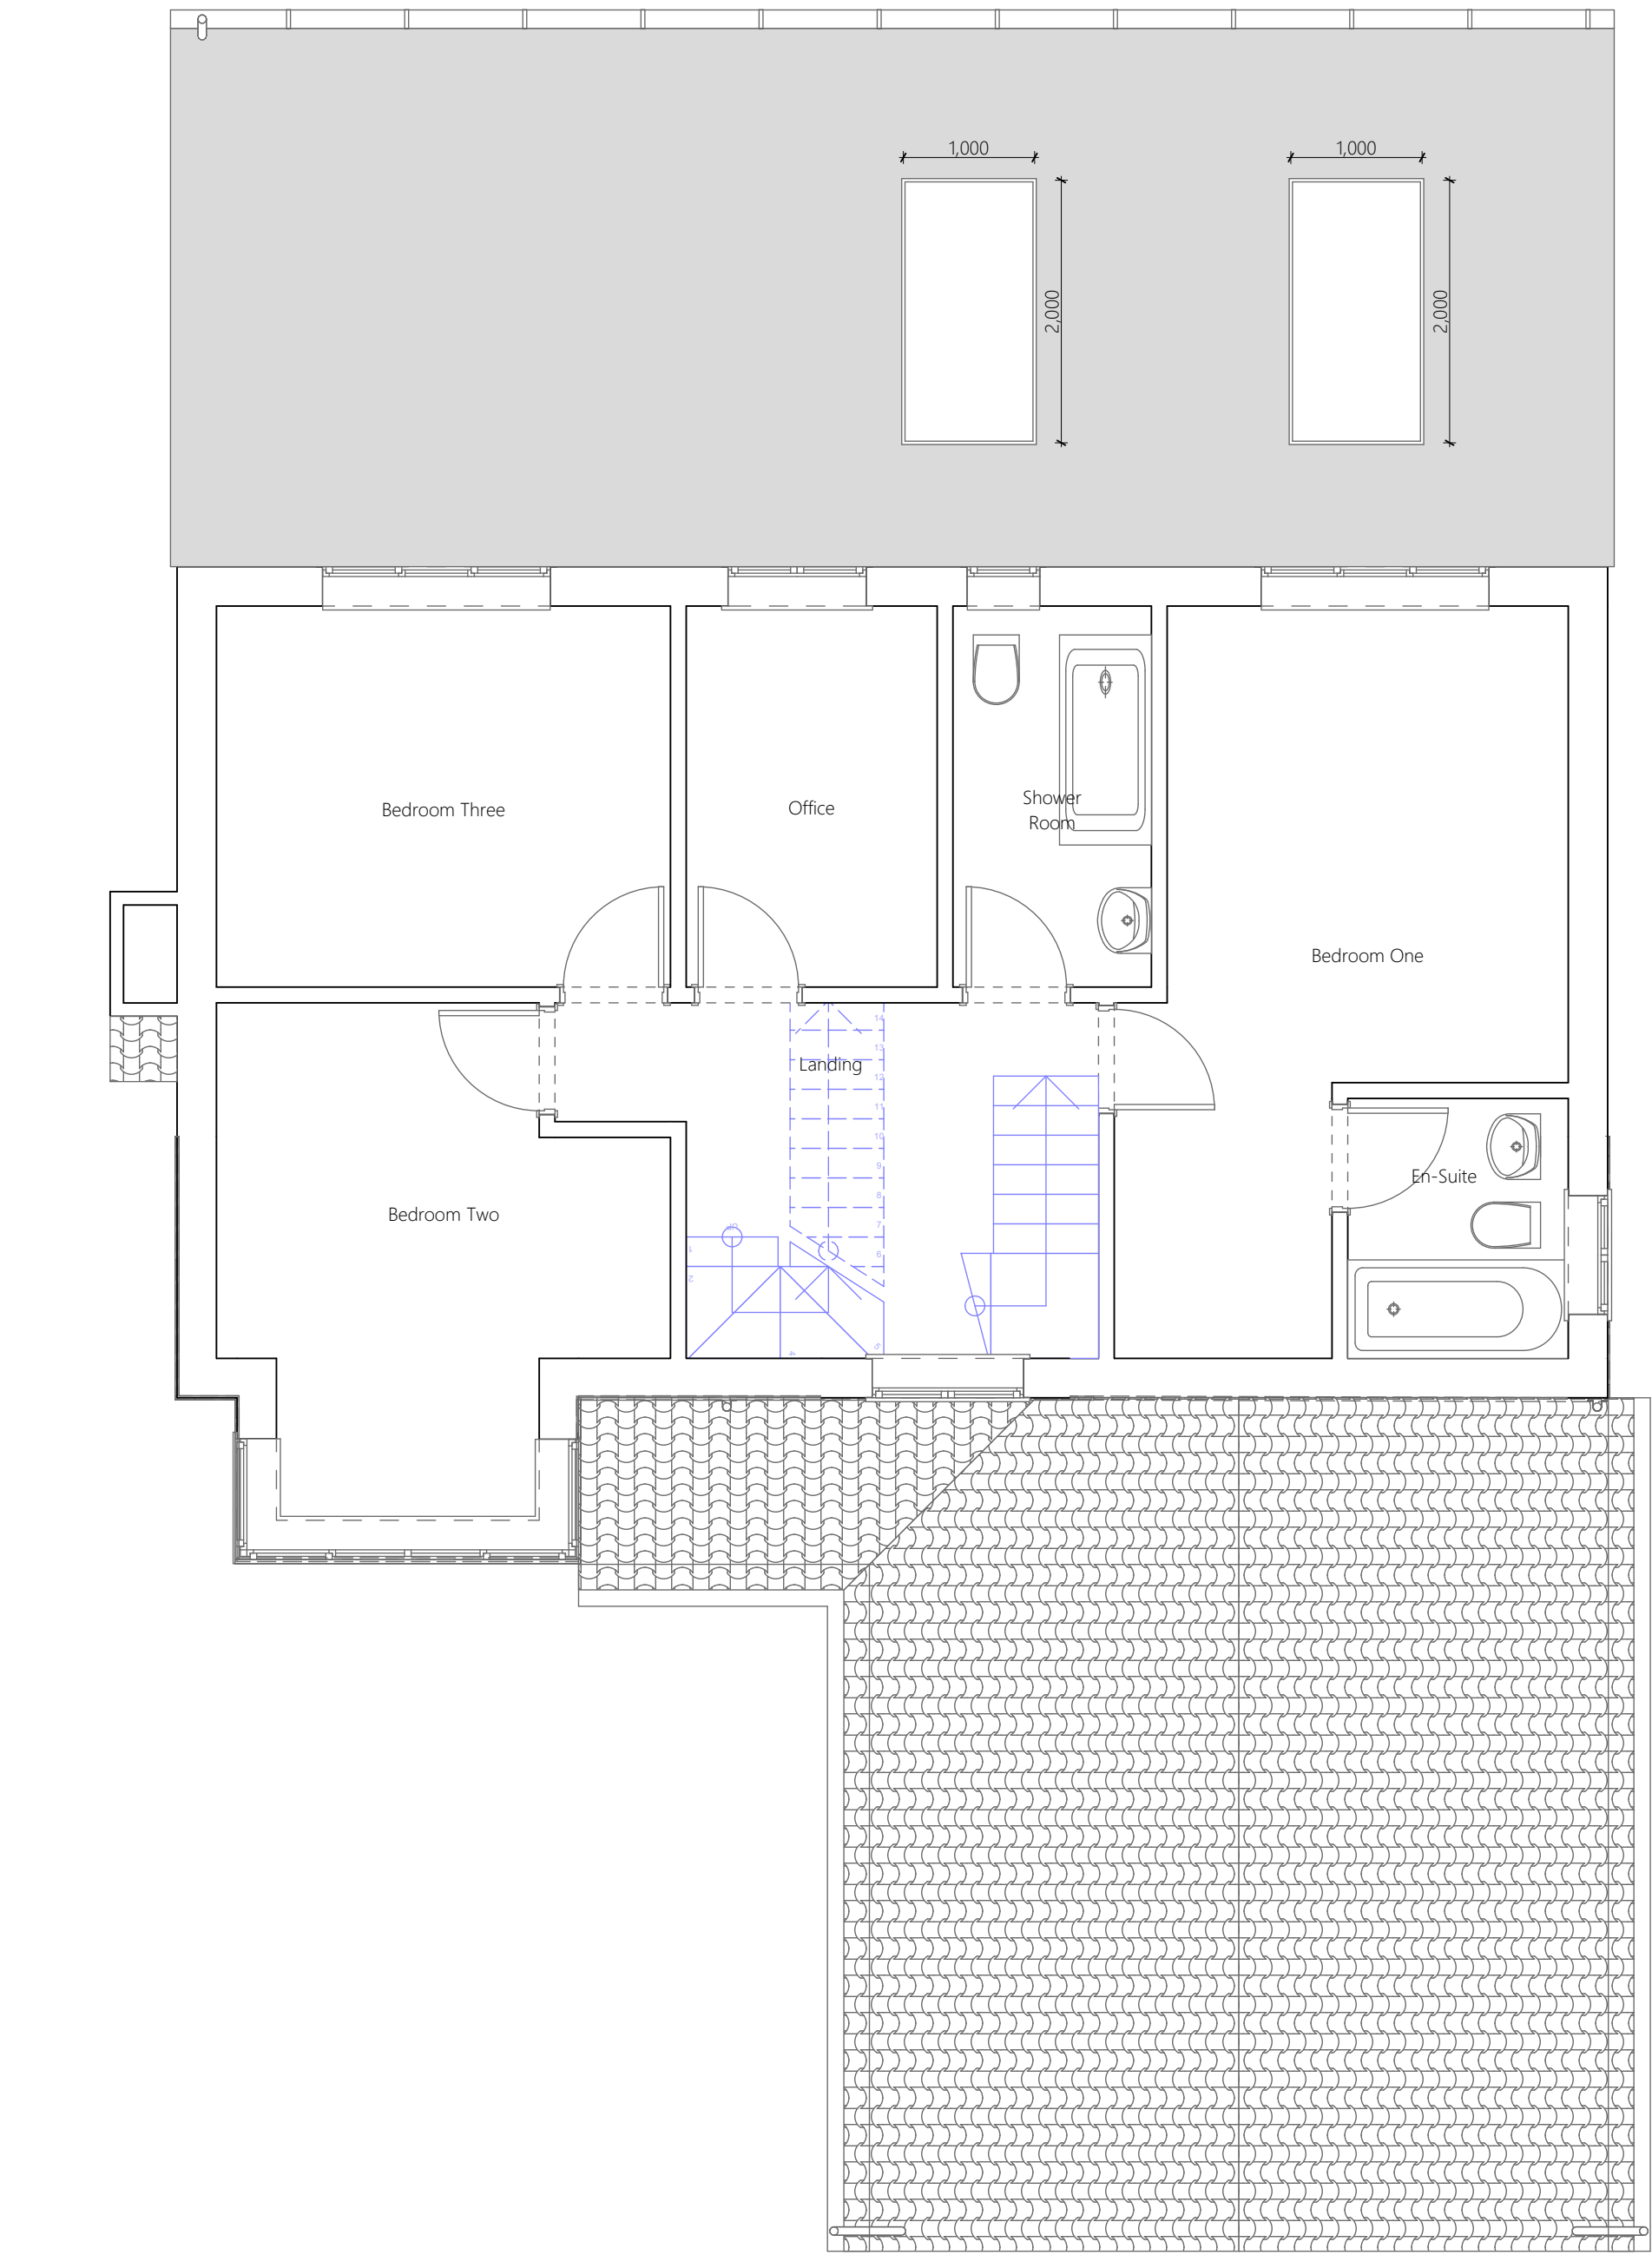


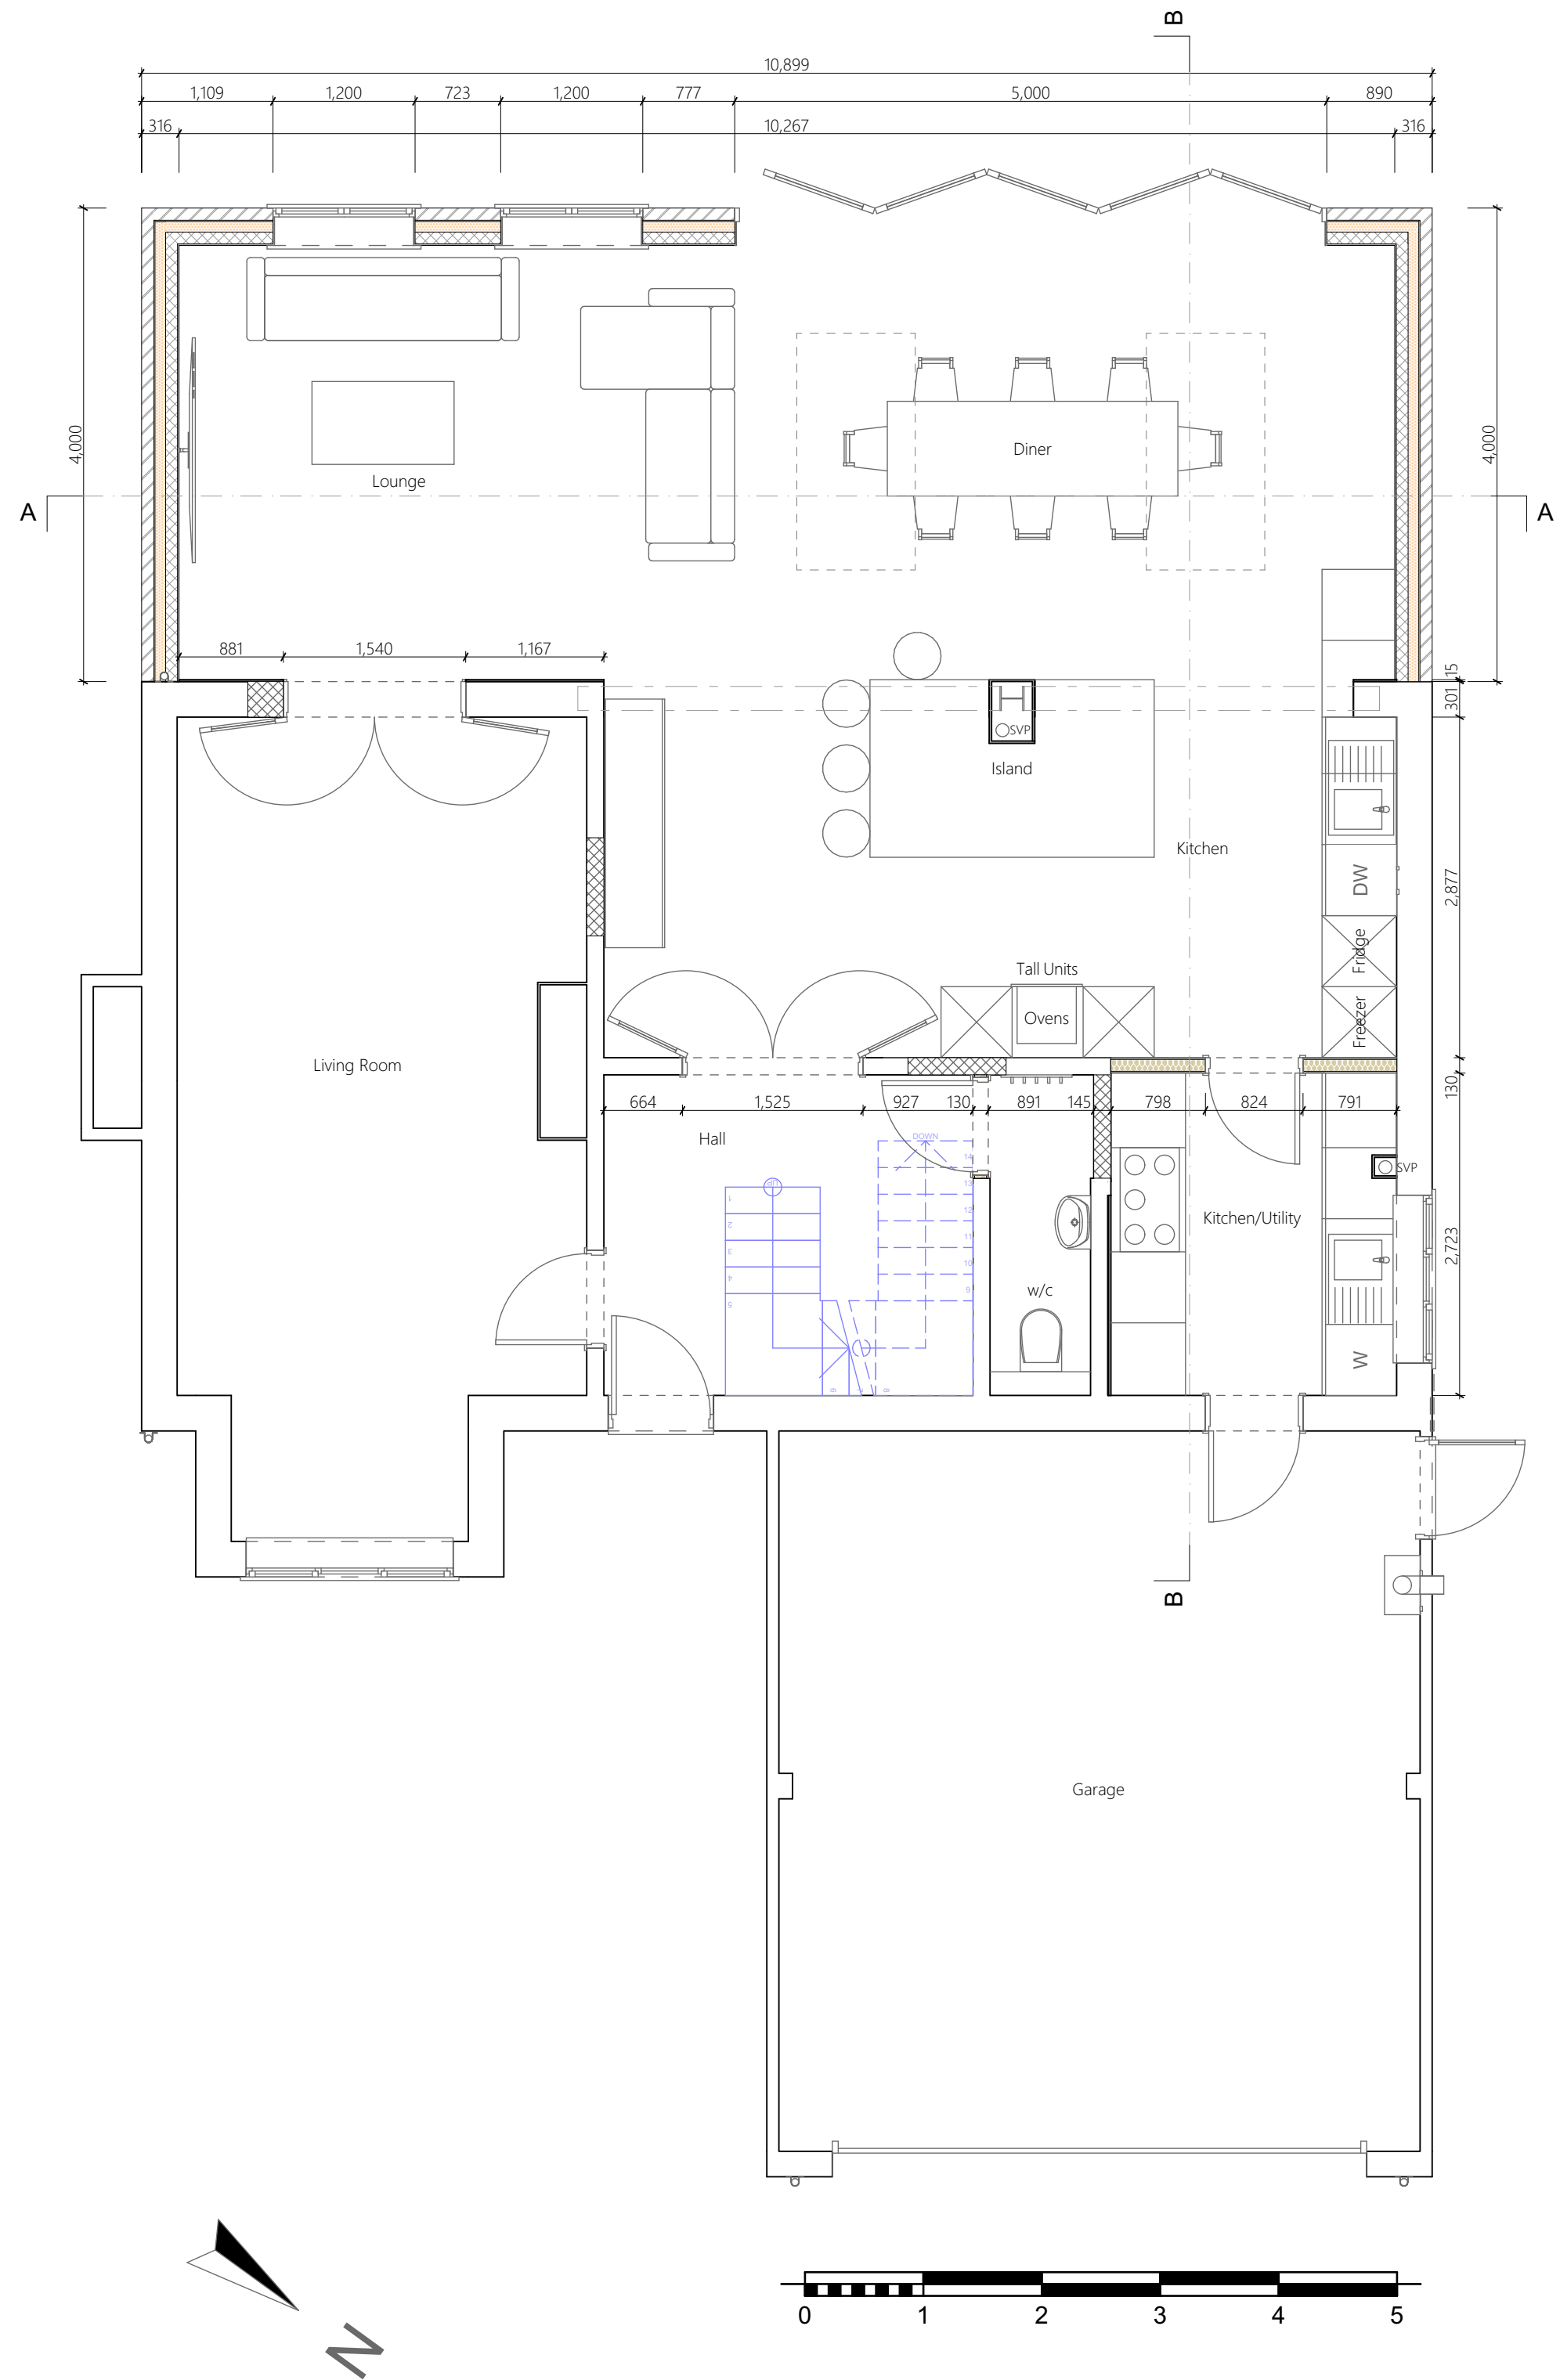

Notes
This document and its design content is copyright ©

Scales @ A1 1:50, 1:100	Issuing Office Pirbright 24/05/2025	Project No. 25-RES-14
-----------------------------------	---	---------------------------------

Client Approval	
A - Approved	
B - Approved with Comments	
C - Do Not Use	

Status	Purpose of Issue Planning
--------	-------------------------------------

Originator	Jason Michael Design
------------	-----------------------------

Project	Single Storey Rear Extension 2 Woodward Close, Winnersh Wokingham RG41 5NW
---------	---

Layout Title	Proposed Floor Plans
--------------	-----------------------------

Client	Mrs Ray Joshi
--------	----------------------

Drawing Number						
project	originator	volume	level	type	number	rev
RJ	JMD				1125	