




HOUSETYPE VARIATIONS		
PLOT NUMBERS:	AS DRAWN	- P31, P33, P54
	HANDED	- P28, P32, P53
MATERIALS:	WALLS	- BRICK
	WALLS (TREATMENT)	- N/A
	FENESTRATION	- UPVC
	OBSCURER WINDOWS	- BATHROOMS & ENSUITES
	EXTERNAL DOORS	- UPVC
	OBSCURER DOORS	- N/A
	ROOF	- TILE
	GUTTERING & DOWNPIPES	- UPVC
	FASCIA & SOFFITS	- UPVC
WINDOW OMISSION*:	PLOT(S)	- N/A
AREA OF UNIT (GIA):	93.74sqm	1,009sqft
B. REGS PART M:	M4(2)	
NDSS COMPLIANT:	YES	
CHARACTER AREA:	N/A	

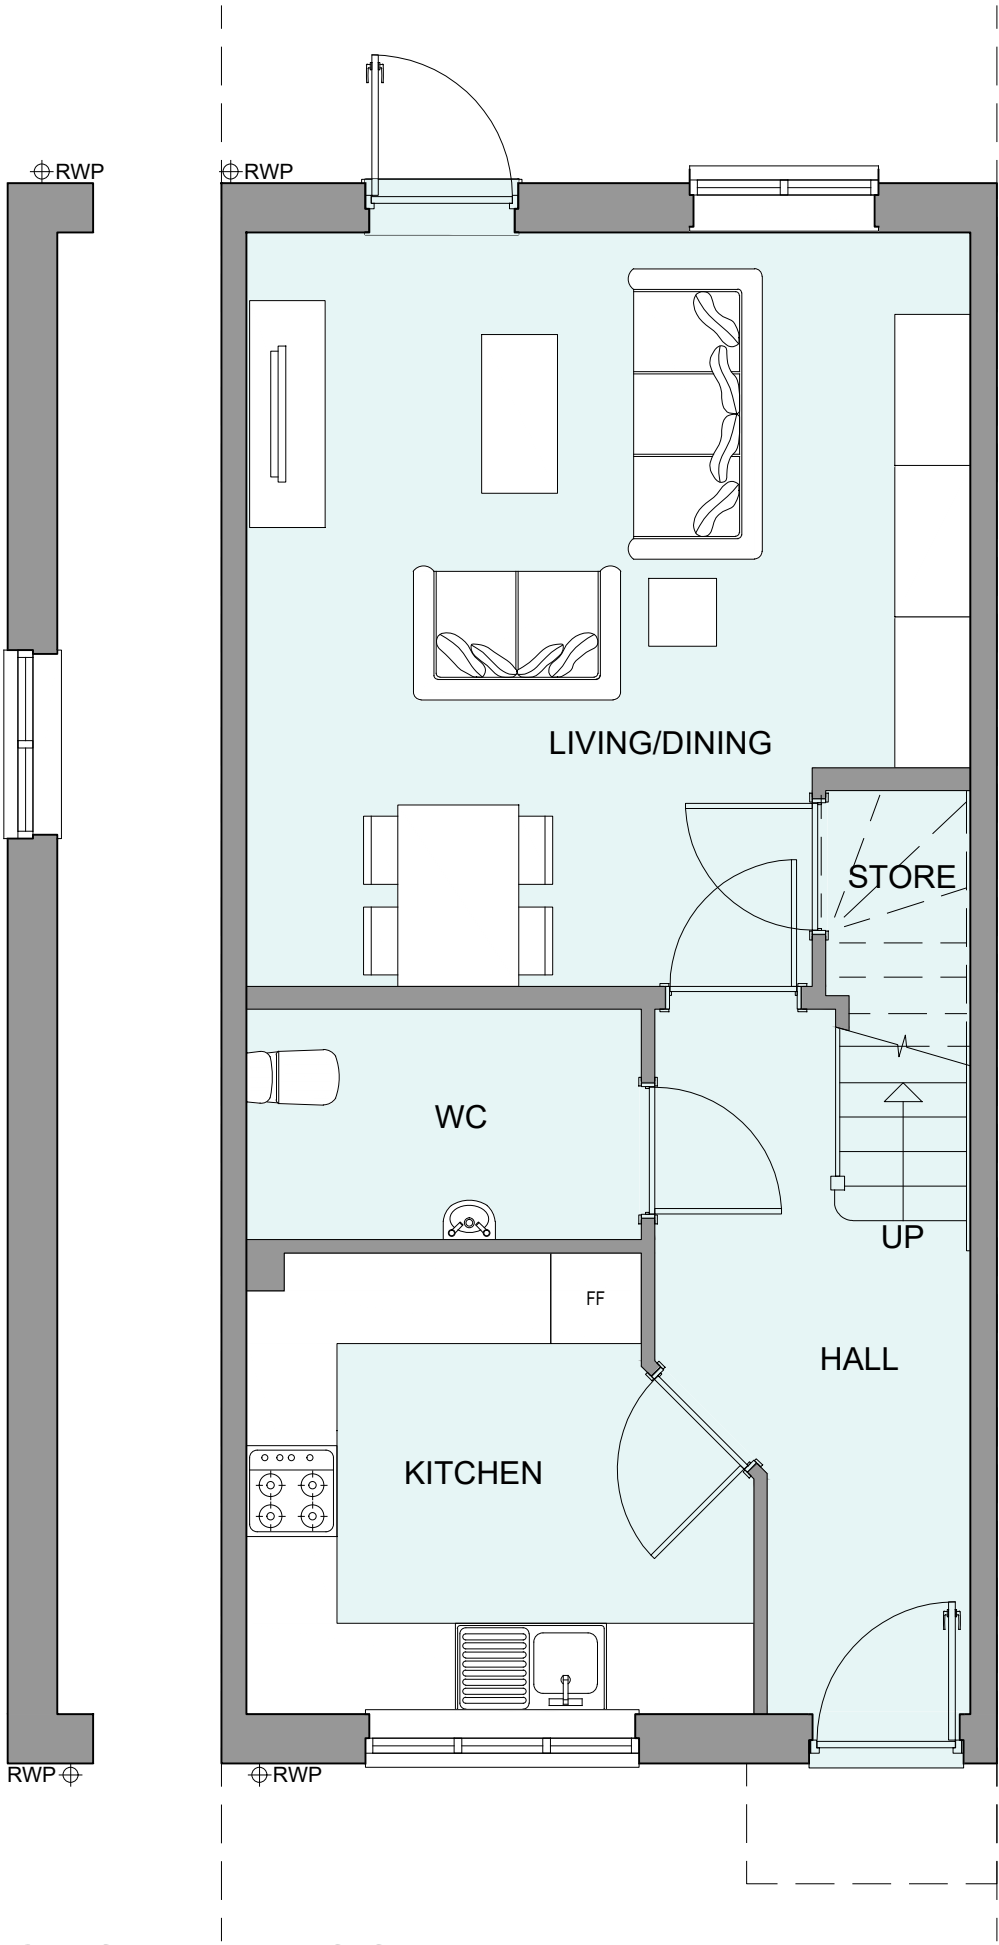

GROUND FLOOR PLAN

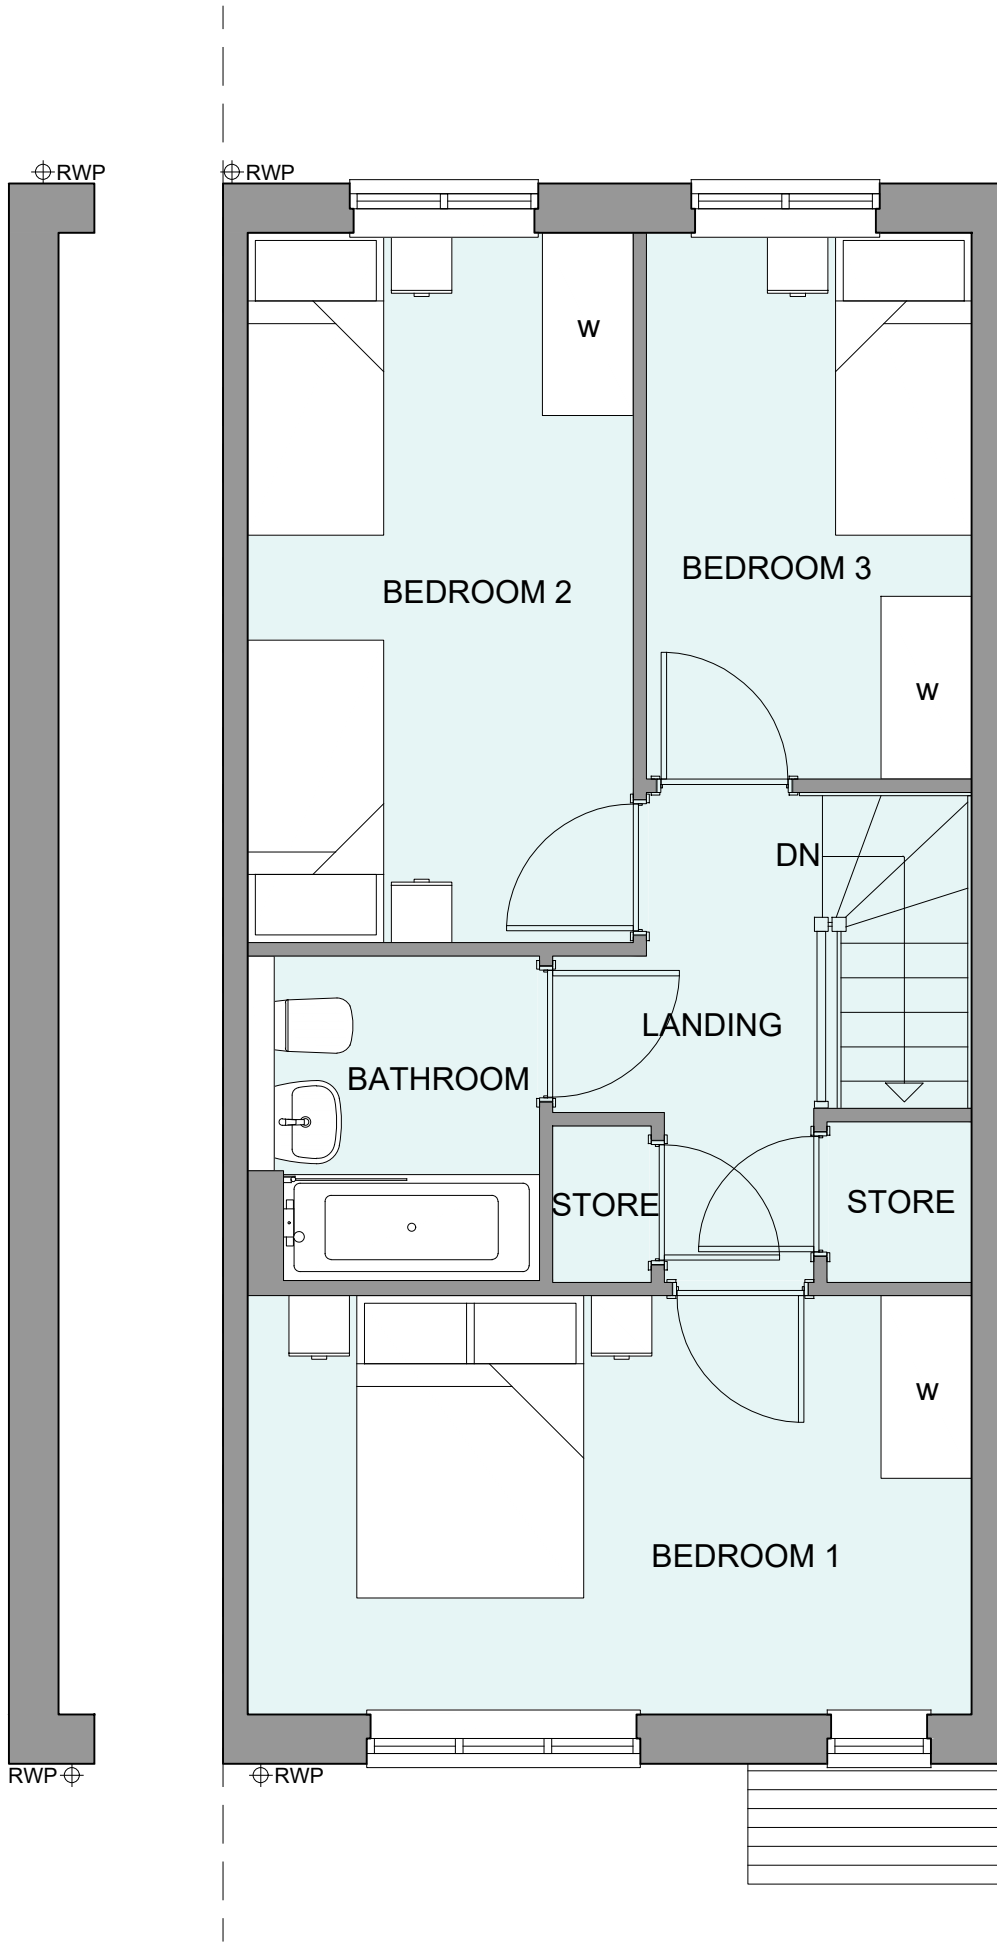

FIRST FLOOR PLAN

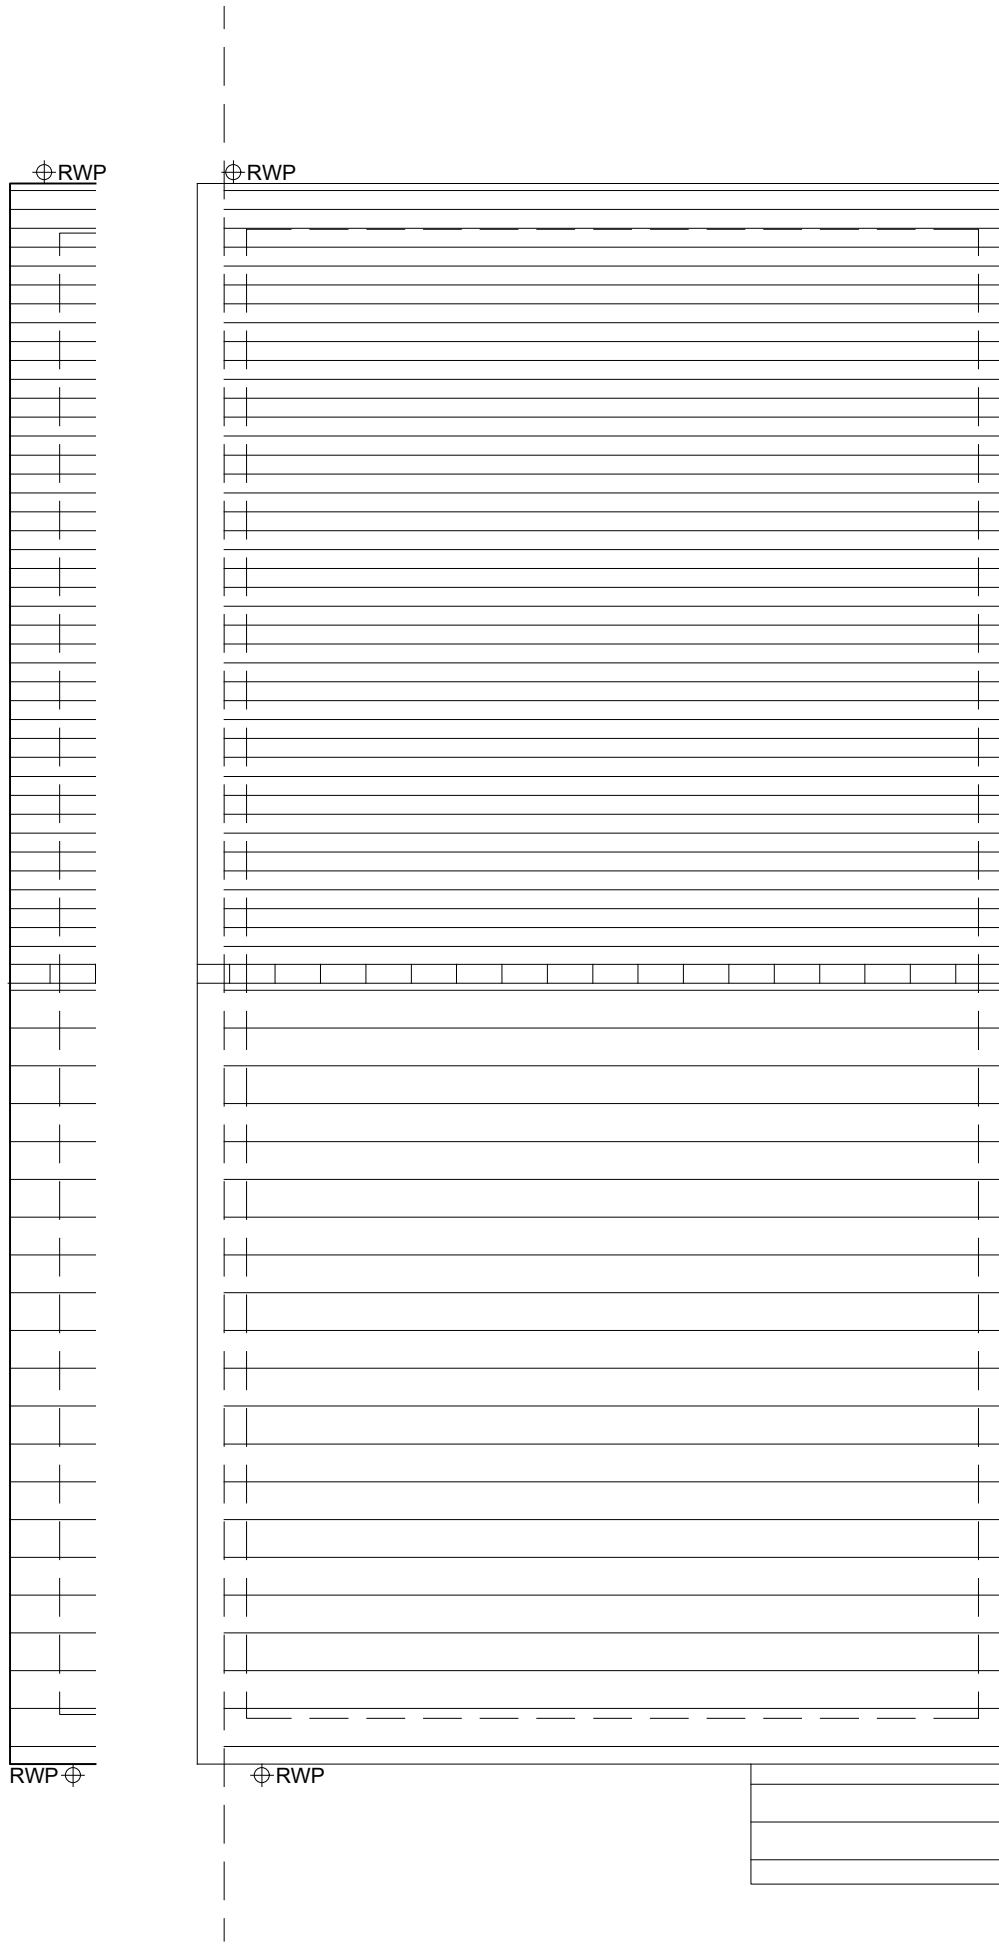

ROOF PLAN

C	14.04.26	Revised plot numbers	LW
B	27.03.26	Updated to new layout	EBC
A	10.12.25	Updated floor areas	EBC
Rev	Date	Amendment	Initials

Project:			
LAND AT PARK LANE CHARVIL			
Client:			
BELLWAY (THAMES VALLEY)			
Drawing:			
PROPOSED HOUSETYPE PLANS THE TILLMAN LIFE			
Drawing no:			
25.2208.4010			
Rev:			
C			
Scale@A1: 1:50			
Date: NOV 25			
Drawn: LW			
Checked: EBC			

finc	
61-63 New London Road Chelmsford Essex CM2 0ND	
T: +44 (0)1245 933988	
W: www.fincarchitects.com	
E: company@fincarchitects.com	

Disclaimers: © FINC Architects Limited holds the copyright to all the information contained within this document and their written consent must be obtained before copying or using the data other than for the purpose it was originally supplied.
All dimensions and measurements to be checked on site.
Do not scale from this drawing. This drawing is to be printed in colour.



PLANNING