




FRONT ELEVATION

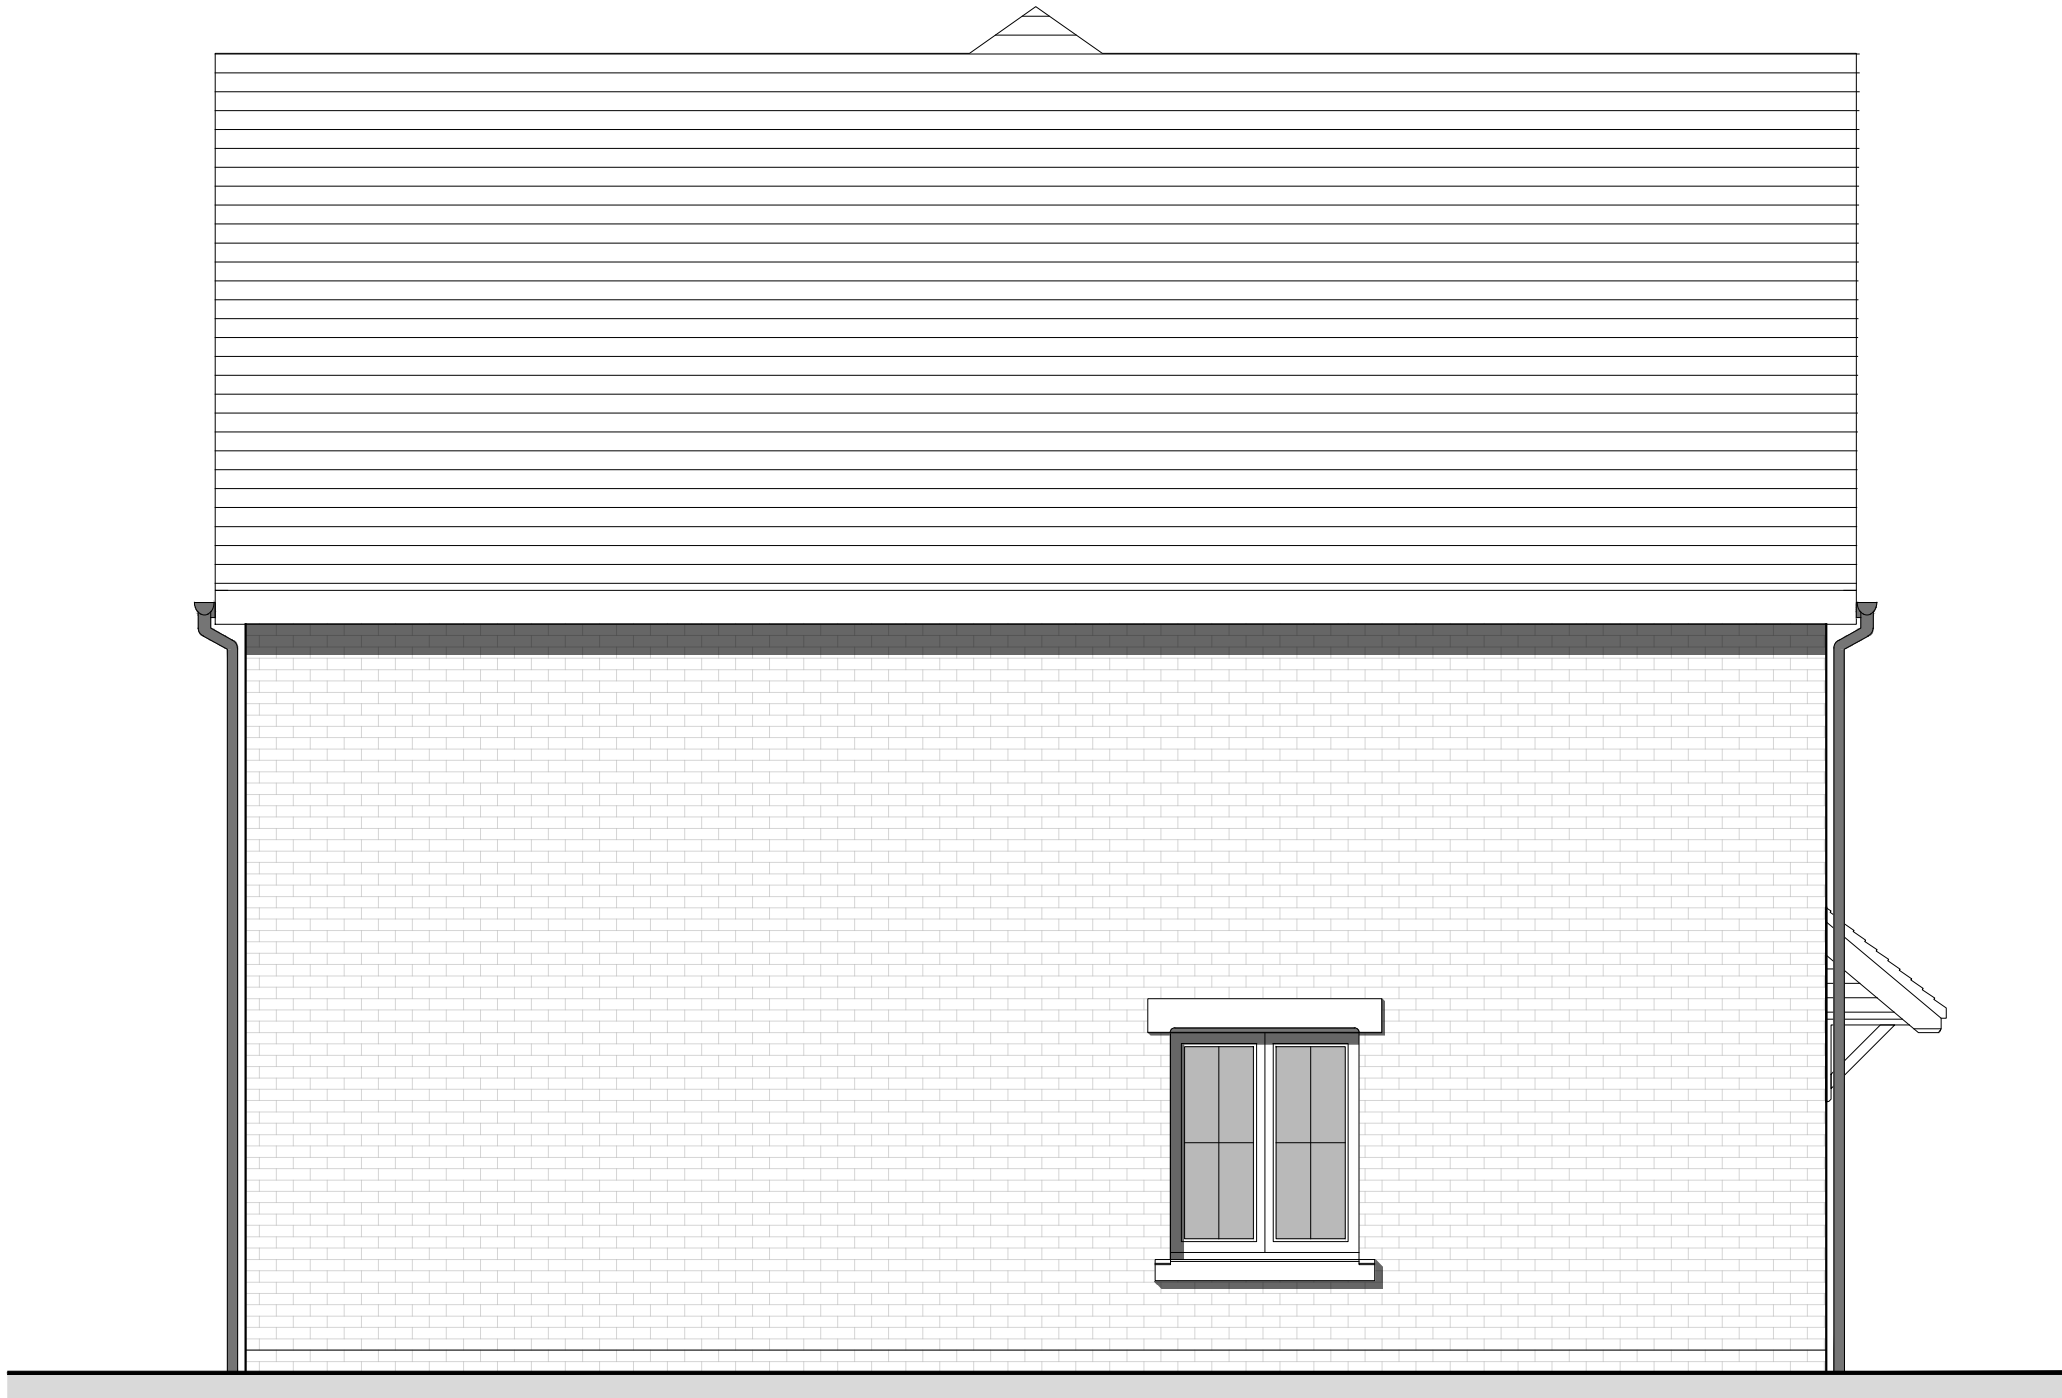

FLANK ELEVATION



REAR ELEVATION

HOUSETYPE VARIATIONS		
PLOT NUMBERS:	AS DRAWN	- N/A
	HANDED	- P14, P56
MATERIALS:	WALLS	- BRICK
	WALLS (TREATMENT)	- N/A
	FENESTRATION	- UPVC
	OBSCURER WINDOWS	- BATHROOMS & ENSUITES
	EXTERNAL DOORS	- UPVC
	OBSCURER DOORS	- N/A
	ROOF	- TILE
	GUTTERING & DOWNPIPES	- UPVC
	FASCIA & SOFFITS	- UPVC
WINDOW OMISSION*:	PLOT(S)	- N/A
AREA OF UNIT (GIA):	93.74sqm	1,009sqft
B. REGS PART M:	M4(2)	
NDSS COMPLIANT:	YES	
CHARACTER AREA:	N/A	

A	14.04.26	Revised plot numbers		LW
Rev	Date	Amendment		Initials
Project:				
LAND AT PARK LANE				
CHARVIL				
Client:				
BELLWAY (THAMES VALLEY)				
Drawing:				
PROPOSED HOUSETYPE ELEVATIONS				
THE TILLMAN LIFE V2				
Drawing no:				Rev:
25.2208.4013				A
Scale@A1:	1:50	Date:	NOV 25	Drawn: EBC
		Checked:	EBC	