




| HOUSETYPE VARIATIONS |                       |                        |
|----------------------|-----------------------|------------------------|
| PLOT NUMBERS:        | AS DRAWN              | - P11, P19, P60        |
|                      | HANDED                | - P10, P18, P58, P59   |
|                      |                       |                        |
| MATERIALS:           | WALLS                 | - BRICK                |
|                      | WALLS (TREATMENT)     | - N/A                  |
|                      | FENESTRATION          | - UPVC                 |
|                      | OBSURE WINDOWS        | - BATHROOMS & ENSUITES |
|                      | EXTERNAL DOORS        | - UPVC                 |
|                      | OBSURE DOORS          | - N/A                  |
|                      | ROOF                  | - TILE                 |
|                      | GUTTERING & DOWNPIPES | - UPVC                 |
|                      | FASCIA & SOFFITS      | - UPVC                 |
| WINDOW OMISSION*:    | PLOT(S)               | - P59                  |
| AREA OF UNIT (GIA):  | 72sqm                 | 775sqft                |
| B. REGS PART M:      |                       |                        |
| NDSS COMPLIANT:      | YES                   |                        |
| CHARACTER AREA:      | N/A                   |                        |

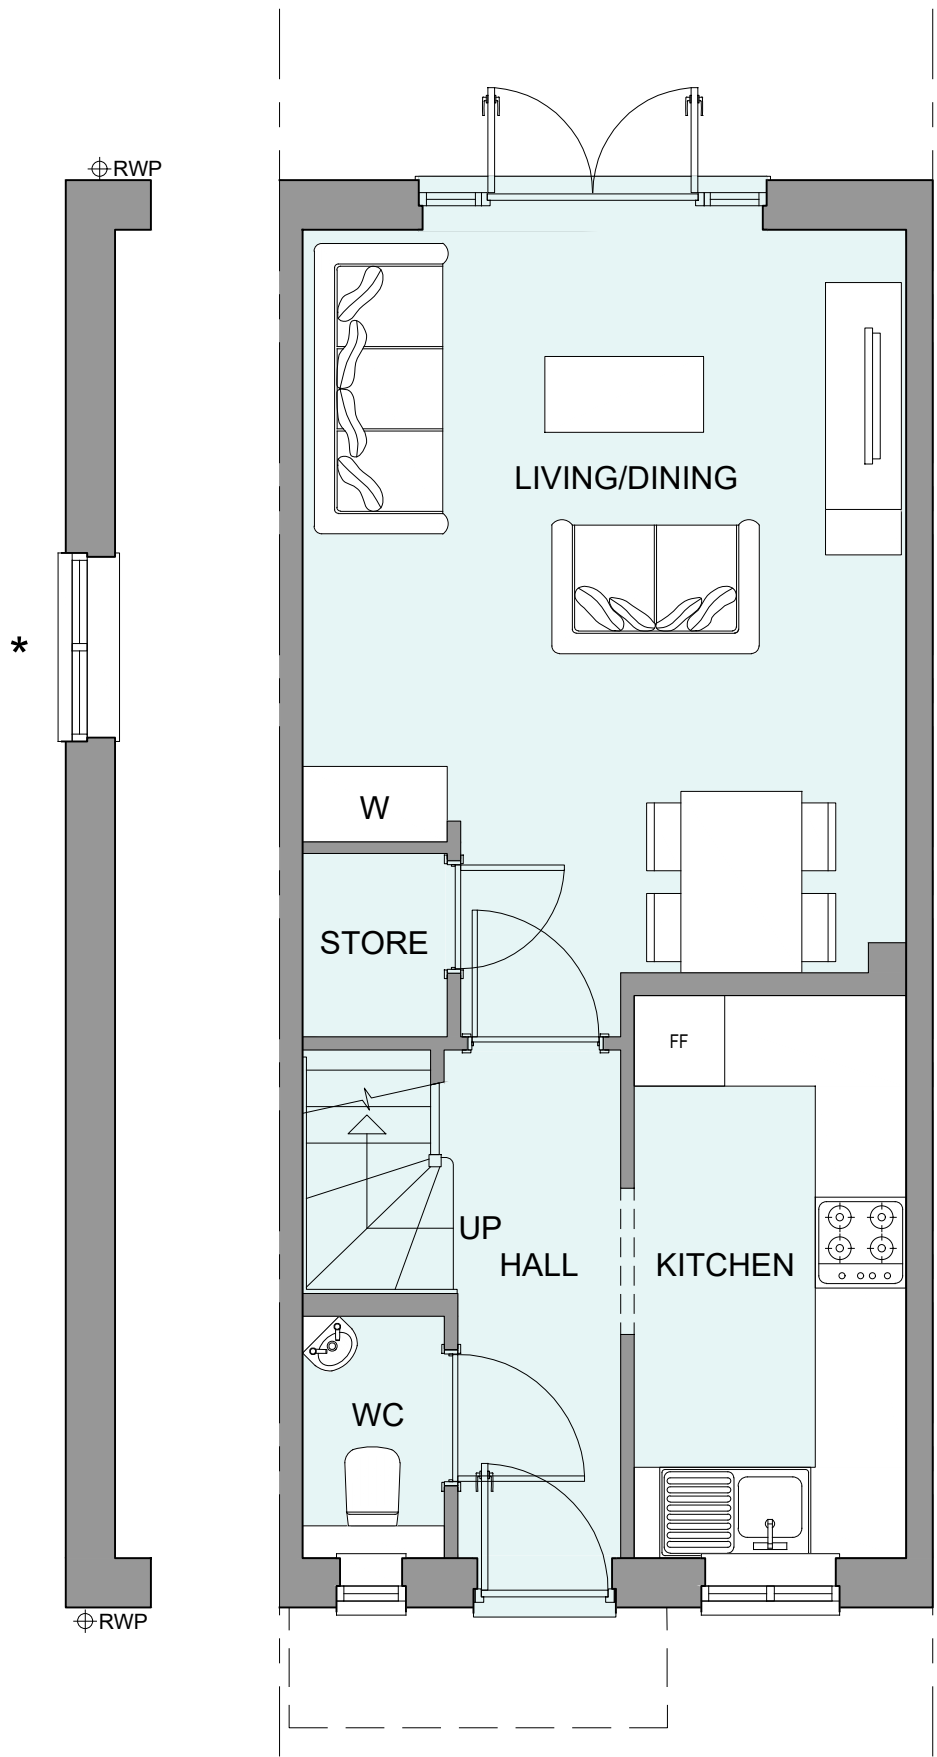

GROUND FLOOR PLAN\*

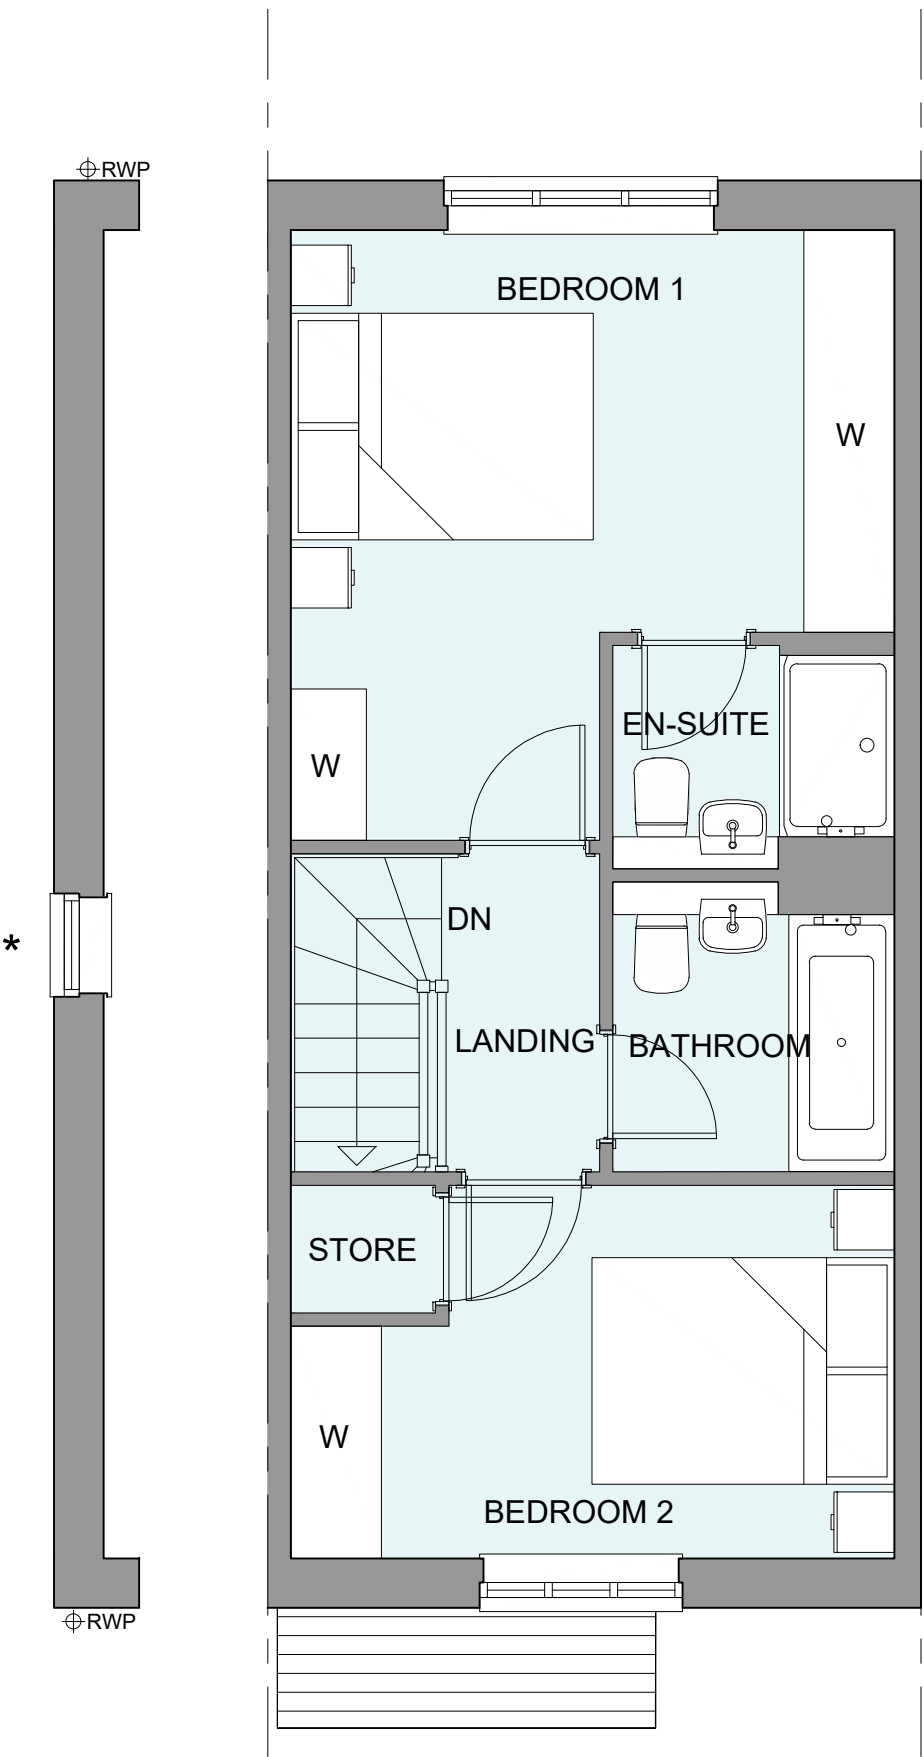

FIRST FLOOR PLAN  
\*Window Omission

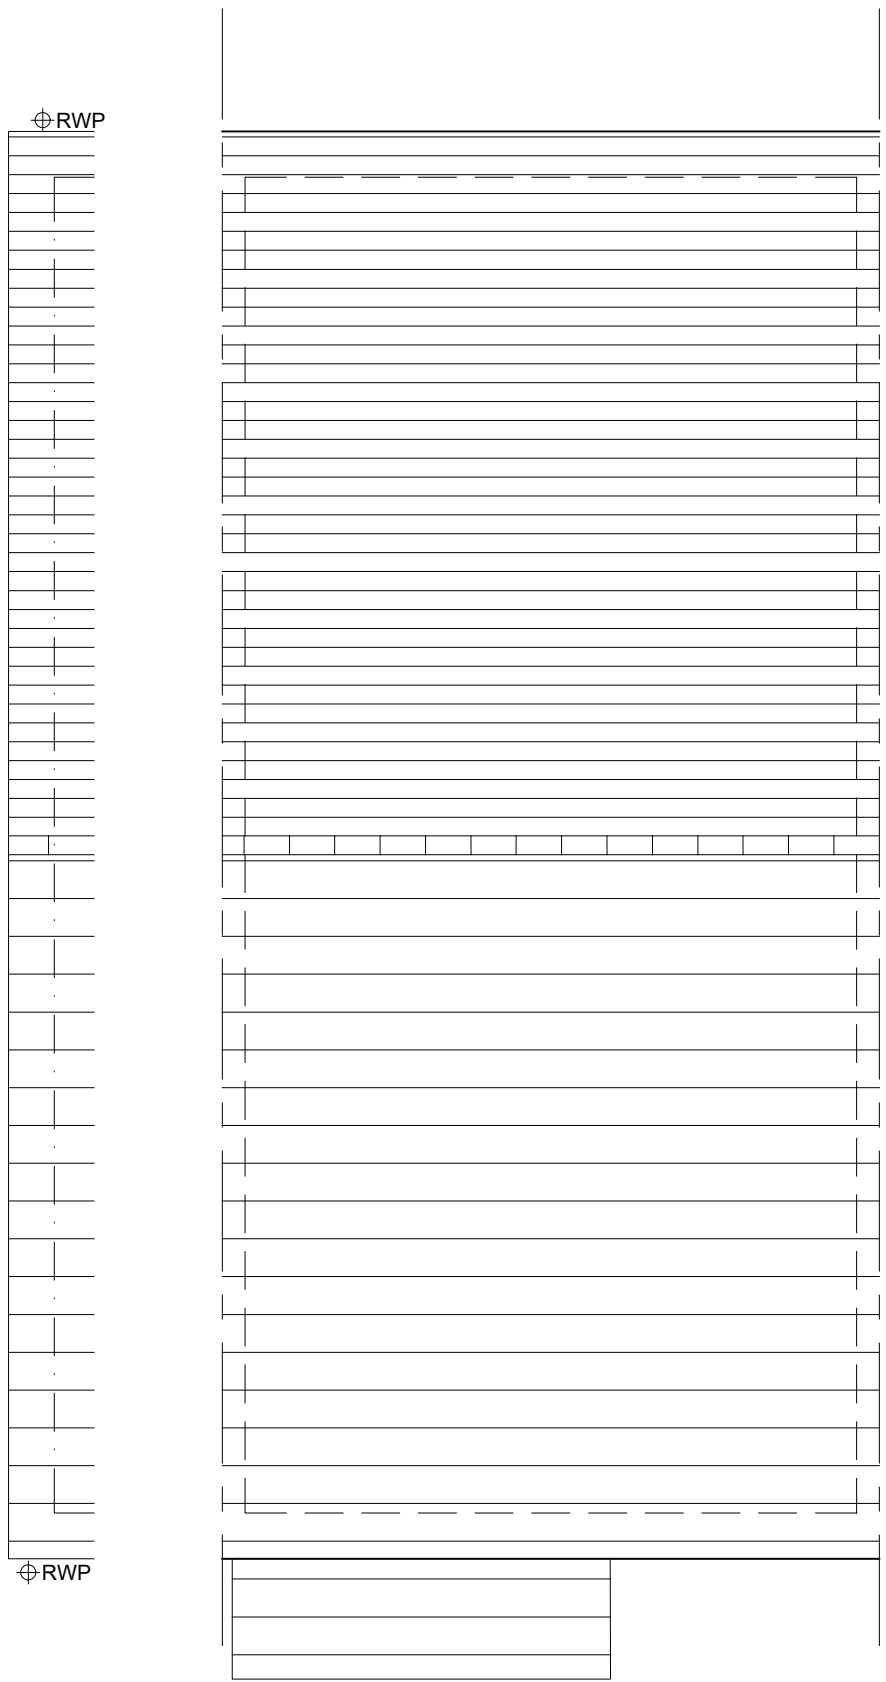

ROOF PLAN

|     |          |                            |          |
|-----|----------|----------------------------|----------|
| D   | 14.04.26 | Revised plot numbers       | LW       |
| C   | 26.03.26 | Amended to new site layout | EBC      |
| B   | 10.12.25 | Updated Floor Areas        | EBC      |
| A   | 24.11.25 | Schedule Updates           | LW       |
| Rev | Date     | Amendment                  | Initials |

|                                        |      |          |        |
|----------------------------------------|------|----------|--------|
| Project:                               |      |          |        |
| LAND AT PARK LANE<br>CHARVIL           |      |          |        |
| Client:                                |      |          |        |
| BELLWAY (THAMES VALLEY)                |      |          |        |
| Drawing:                               |      |          |        |
| PROPOSED HOUSETYPE PLANS<br>THE POTTER |      |          |        |
|                                        |      |          |        |
| Drawing no:                            |      | Rev:     |        |
| 25.2208.4050                           |      | D        |        |
|                                        |      |          |        |
| Scale@A1:                              | 1:50 | Date:    | NOV 25 |
| Drawn:                                 | DSC  | Checked: | EBC    |

|                                                      |  |
|------------------------------------------------------|--|
| finc                                                 |  |
| 61-63 New London Road   Chelmsford   Essex   CM2 0ND |  |
| T: +44 (0)1245 933988                                |  |
| W: www.fincarchitects.com                            |  |
| E: company@fincarchitects.com                        |  |

© Finc Architects Limited holds the copyright to all the information contained within this document and their written consent must be obtained before copying or using the data other than for the purpose it was originally supplied.  
All dimensions and measurements to be checked on site.  
Do not scale from this drawing. This drawing is to be printed in colour.

