


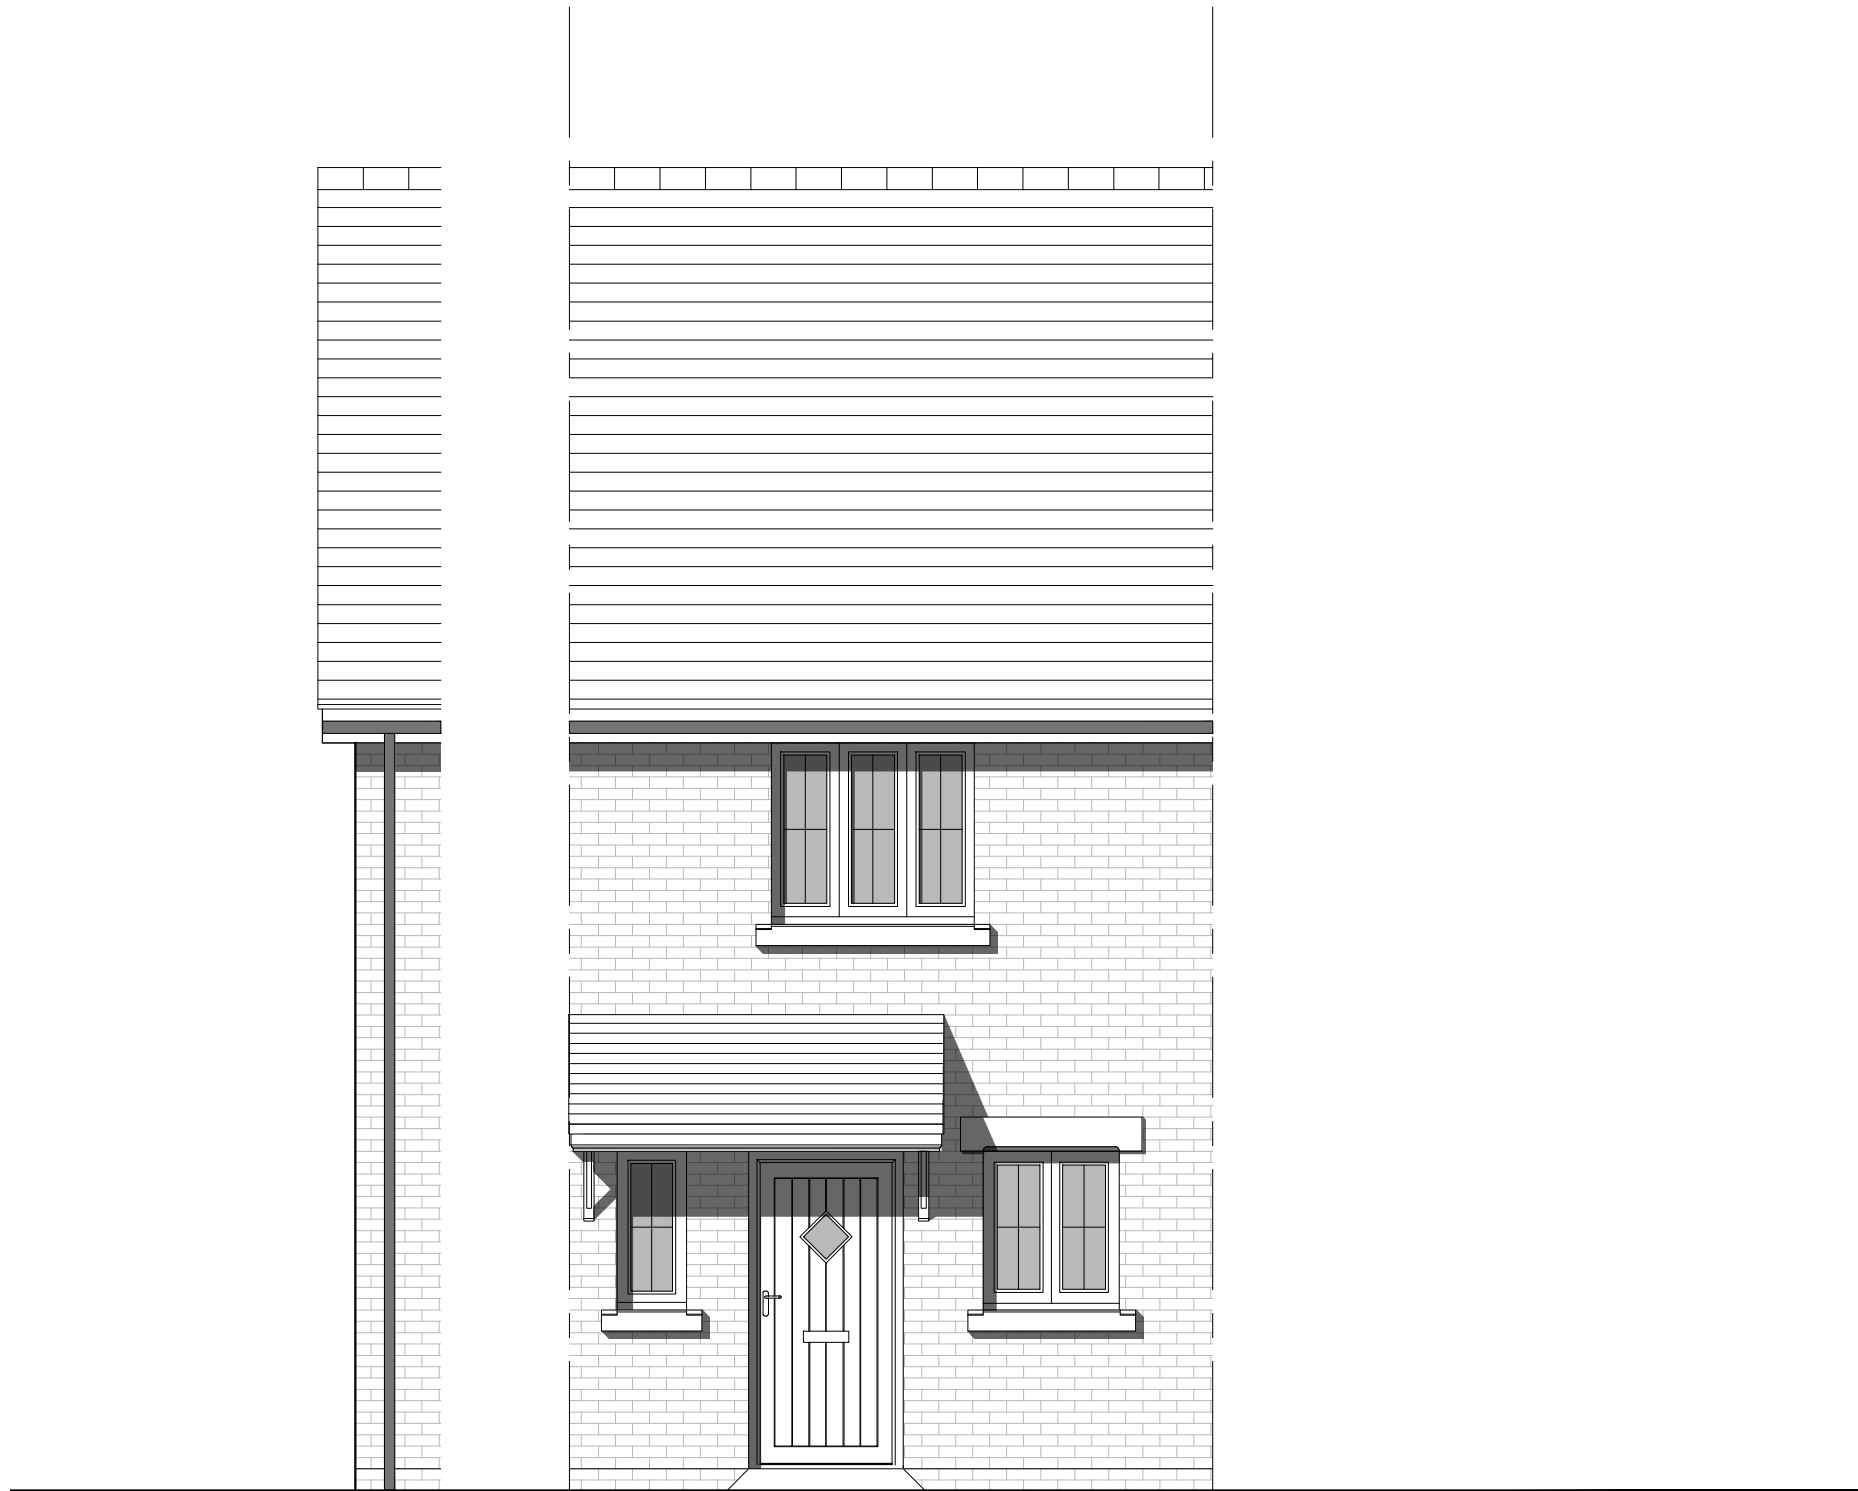

FRONT ELEVATION



SIDE ELEVATION*



REAR ELEVATION

HOUSETYPE VARIATIONS		
PLOT NUMBERS:	AS DRAWN	- P11, P19, P60
	HANDED	- P10, P18, P58, P59
MATERIALS:	WALLS	- BRICK
	WALLS (TREATMENT)	- N/A
	FENESTRATION	- UPVC
	OBSURE WINDOWS	- BATHROOMS & ENSUITES
	EXTERNAL DOORS	- UPVC
	OBSURE DOORS	- N/A
	ROOF	- TILE
	GUTTERING & DOWNPIPES	- UPVC
	FASCIA & SOFFITS	- UPVC
WINDOW OMISSION*:	PLOT(S)	- P59
AREA OF UNIT (GIA):	72sqm	775sqft
B. REGS PART M:	N/A	
NDSS COMPLIANT:	YES	
CHARACTER AREA:	N/A	

D	14.04.26	Revised plot numbers	LW
C	26.03.26	Amended to new site layout	EBC
B	10.12.25	Updated Floor Areas	EBC
A	24.11.25	Schedule Updates	LW
Rev	Date	Amendment	Initials

Project:
LAND AT PARK LANE
CHARVIL

Client:
BELLWAY (THAMES VALLEY)

Drawing:
PROPOSED HOUSETYPE PLANS
THE POTTER

Drawing no:
25.2208.4051

Scale@A1: 1:50

Rev:
D

NOV 25

Drawn: DSC

Checked: EBC

finc

61-63 New London Road | Chelmsford | Essex | CM2 0ND
T: +44 (0)1245 933988
W: www.fincarchitects.com
E: company@fincarchitects.com

© Finc Architects Limited holds the copyright to all the information contained within this document and their written consent must be obtained before copying or using the data other than for the purpose it was originally supplied.
All dimensions and measurements to be checked on site.
Do not scale from this drawing. This drawing is to be printed in colour.