


LAND AT PARK LANE, CHARVIL
PROPOSED HOUSETYPE PLANS - THE WEAVER


HOUSETYPE VARIATIONS		
PLOT NUMBERS:	AS DRAWN	- P01, P07, P66
	HANDED	- P02, P44, P65, P75
MATERIALS:	WALLS	- BRICK
	WALLS (TREATMENT)	- N/A
	FENESTRATION	- UPVC
	OBSCURER WINDOWS	- BATHROOMS & ENSUITES
	EXTERNAL DOORS	- UPVC
	OBSCURER DOORS	- N/A
	ROOF	- TILE
WINDOW OMISSION*:	GUTTERING & DOWNPIPES	- UPVC
	FASCIA & SOFFITS	- UPVC
AREA OF UNIT (GIA):	PLOT(S)	- P01
	154.87sqm	1,667sqft
B. REGS PART M:		
N/A		
NDSS COMPLIANT:		
YES		
CHARACTER AREA:		
N/A		



GROUND FLOOR PLAN

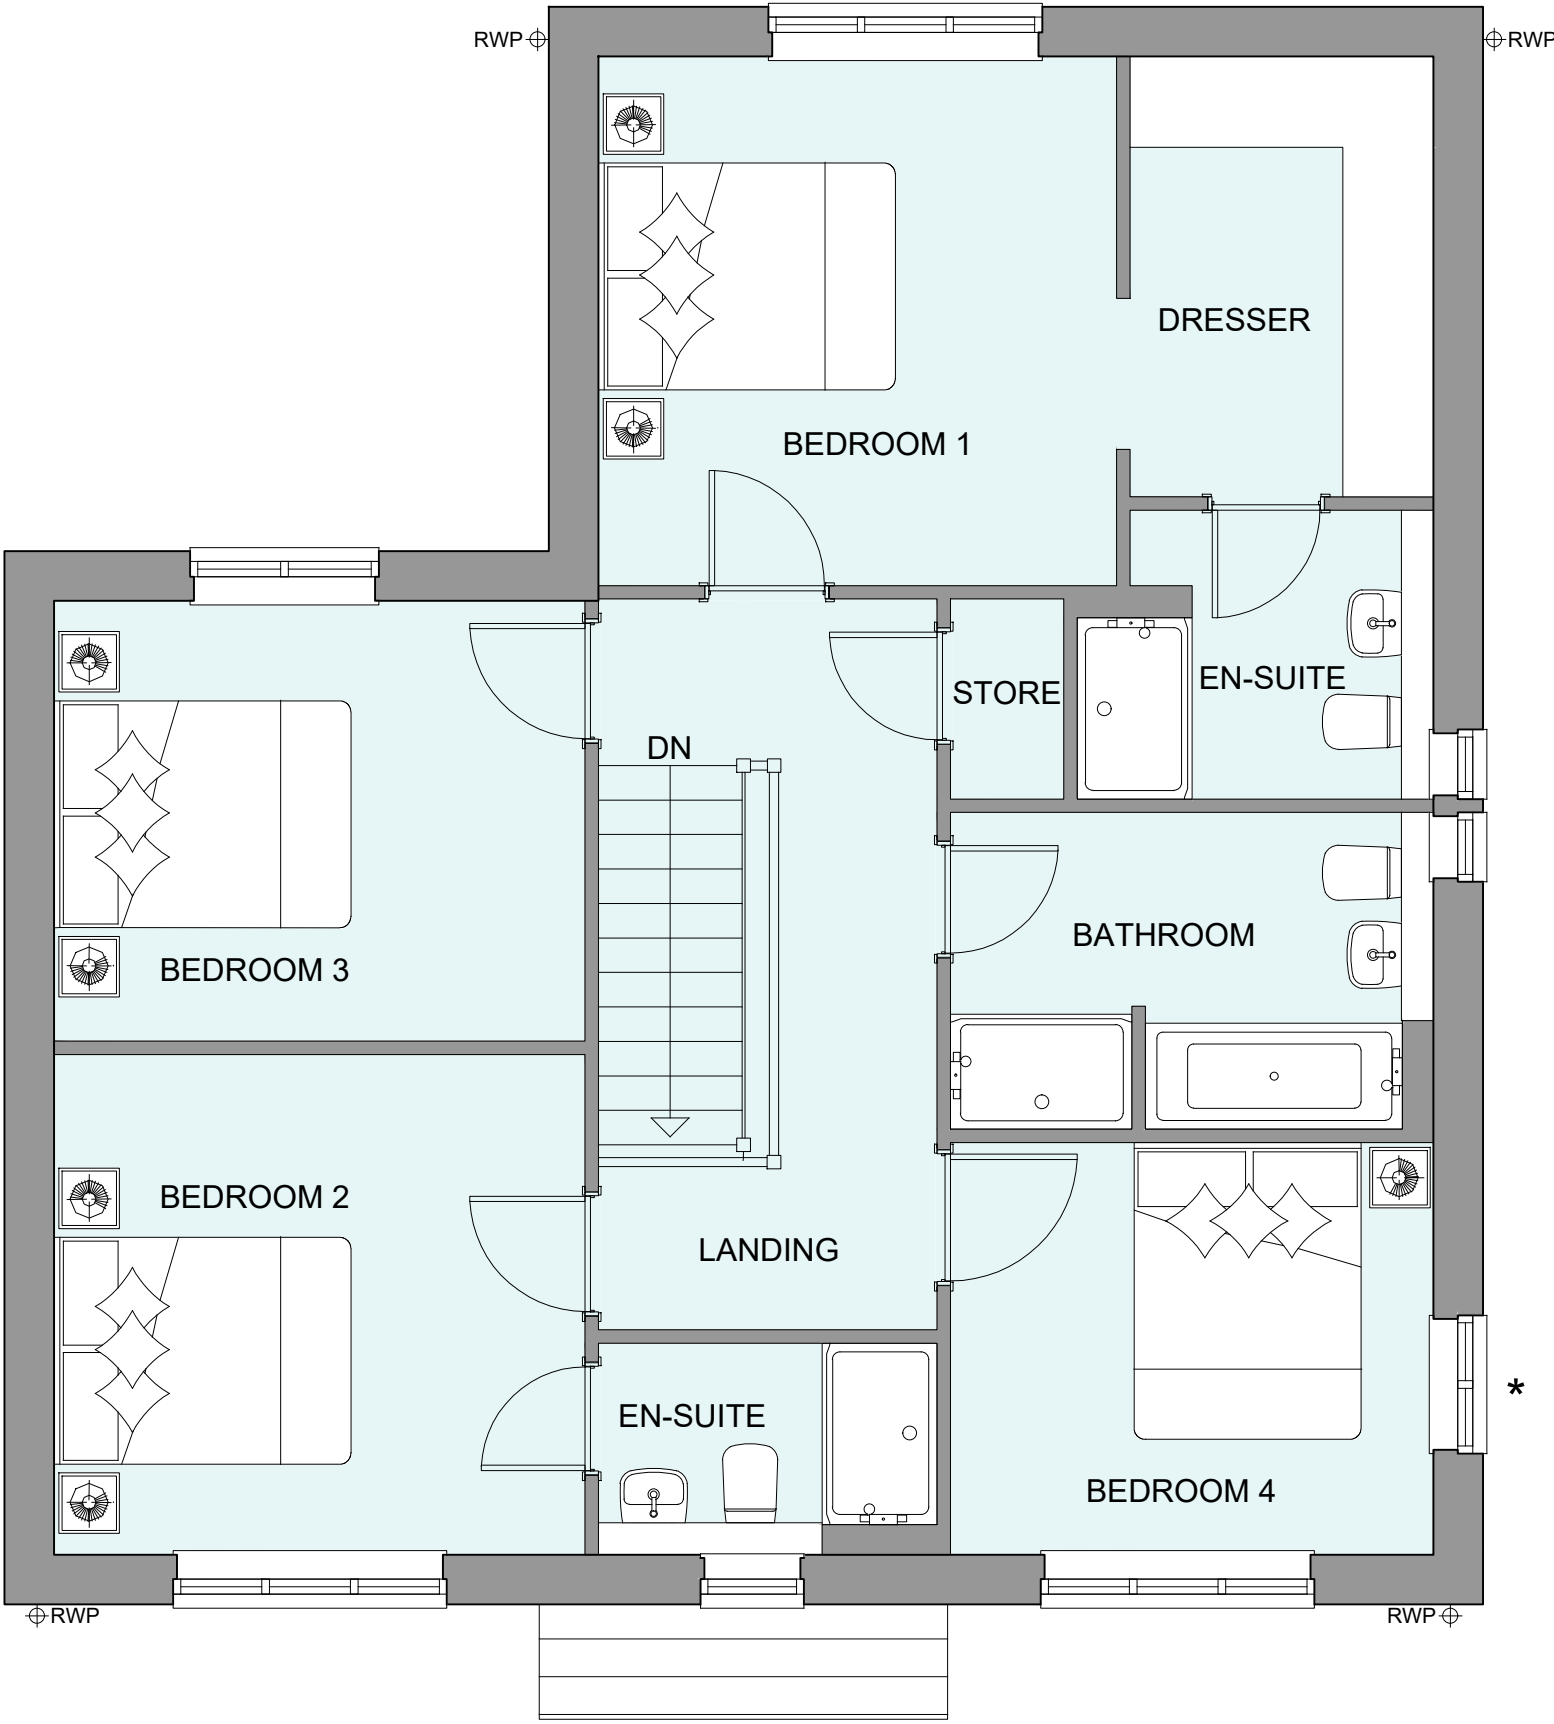

FIRST FLOOR PLAN
*Window Omission

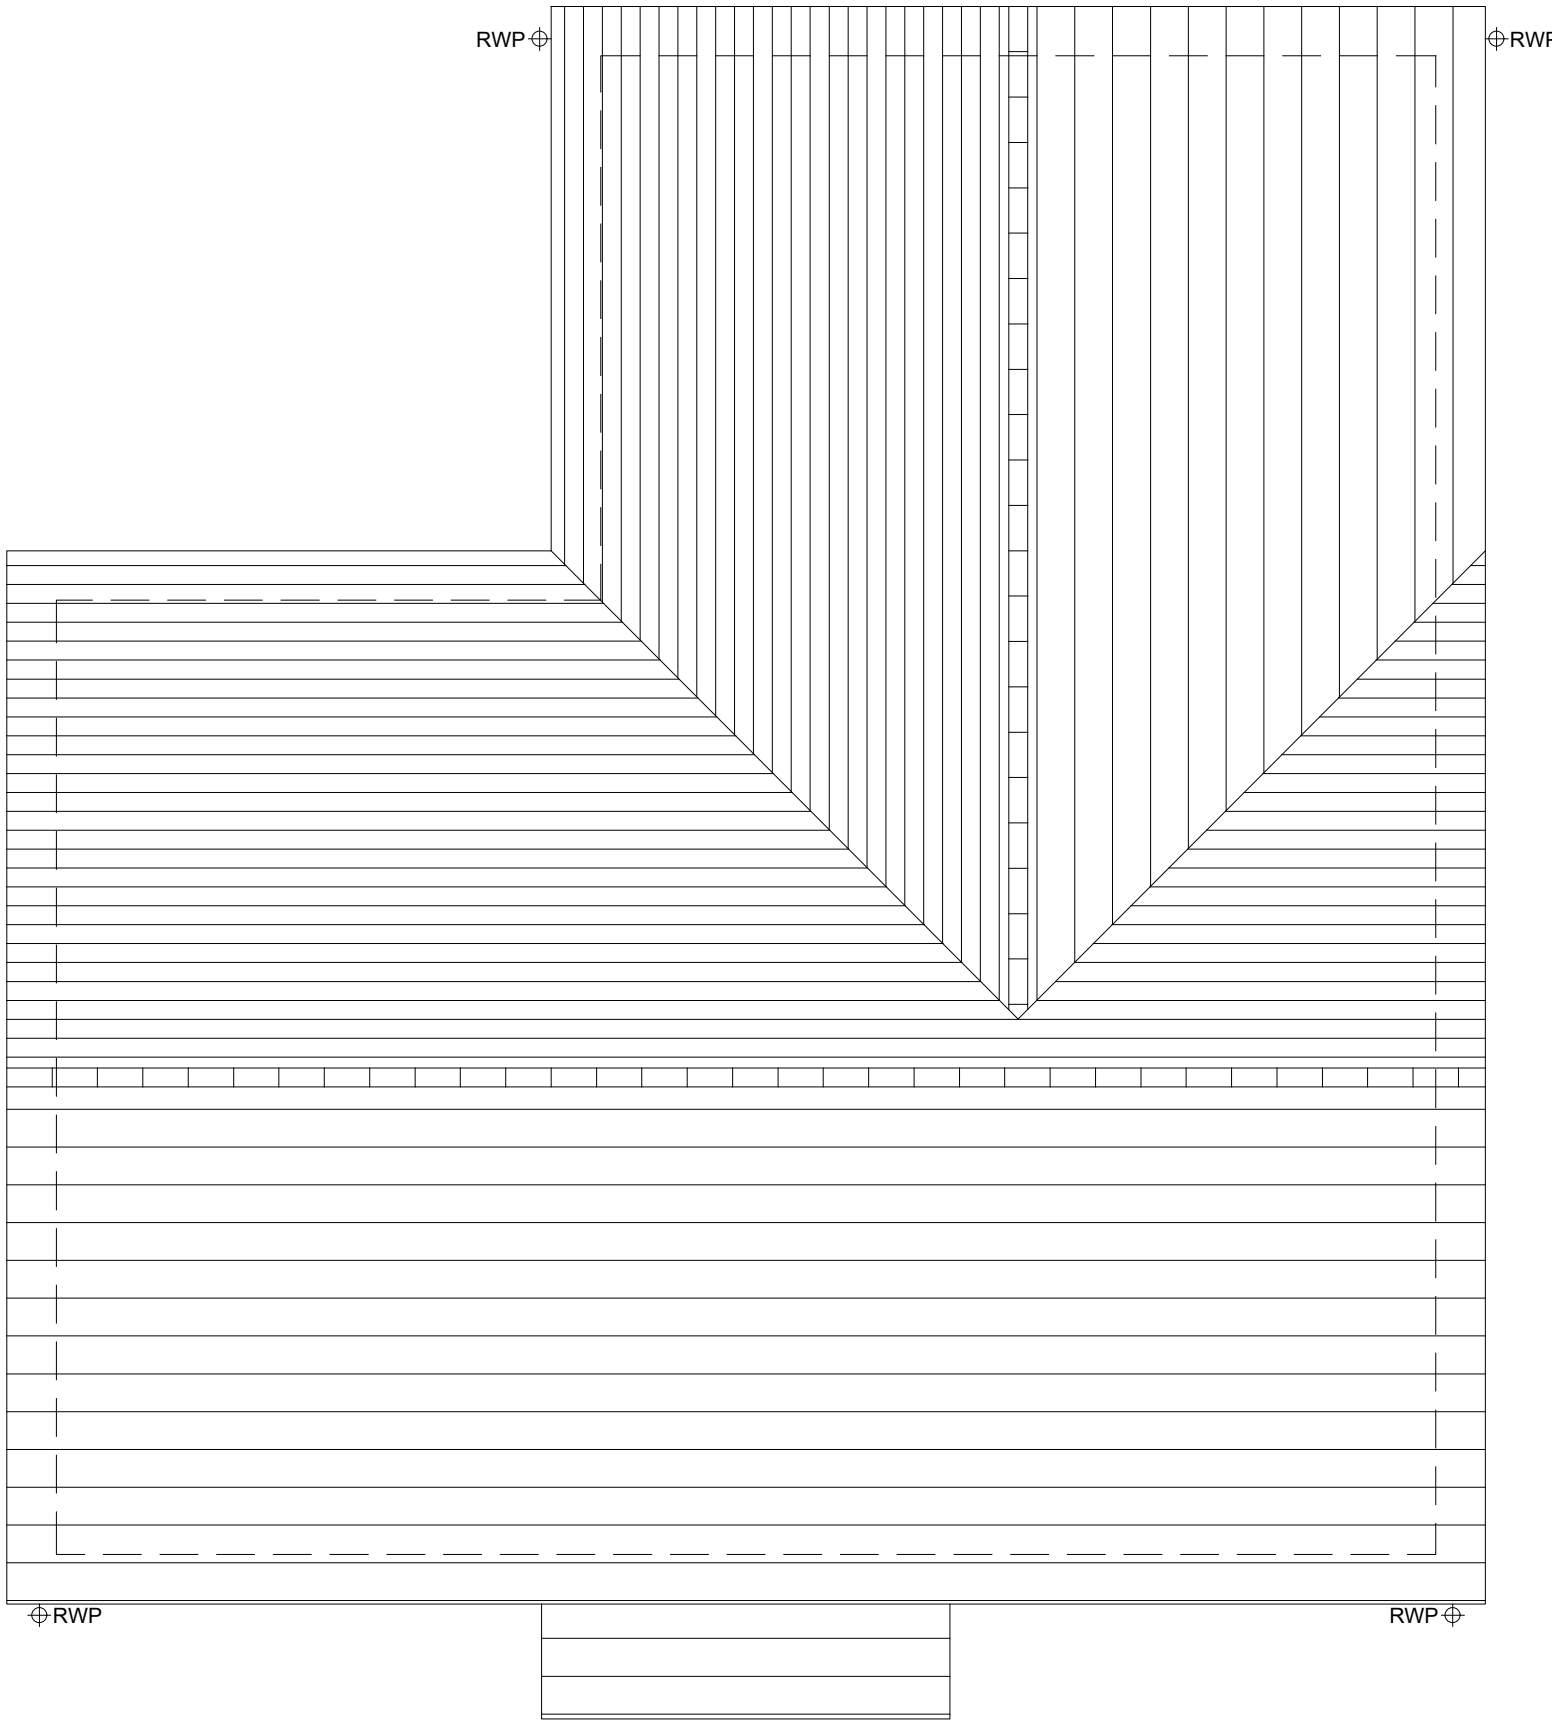

ROOF PLAN

D	14.04.26	Revised plot numbers	LW
C	26.03.26	Amended to new layout	EBC
B	17.12.25	Updated for validation	EBC
A	10.12.25	Updated floor areas	EBC
Rev	Date	Amendment	Initials

Project:			
LAND AT PARK LANE CHARVIL			
Client:			
BELLWAY (THAMES VALLEY)			
Drawing:			
PROPOSED HOUSETYPE PLANS THE WEAVER			
Drawing no:		Rev:	
25.2208.4090		D	
Scale@A1:	1:50	Date:	NOV 25
Drawn:	DSC	Checked:	EBC

finc	
61-63 New London Road Chelmsford Essex CM2 0ND	
T: +44 (0)1245 933988	
W: www.fincarchitects.com	
E: company@fincarchitects.com	

© Finc Architects Limited holds the copyright to all the information contained within this document and their written consent must be obtained before copying or using the data other than for the purpose it was originally supplied.
All dimensions and measurements to be checked on site.
Do not scale from this drawing. This drawing is to be printed in colour.



PLANNING