



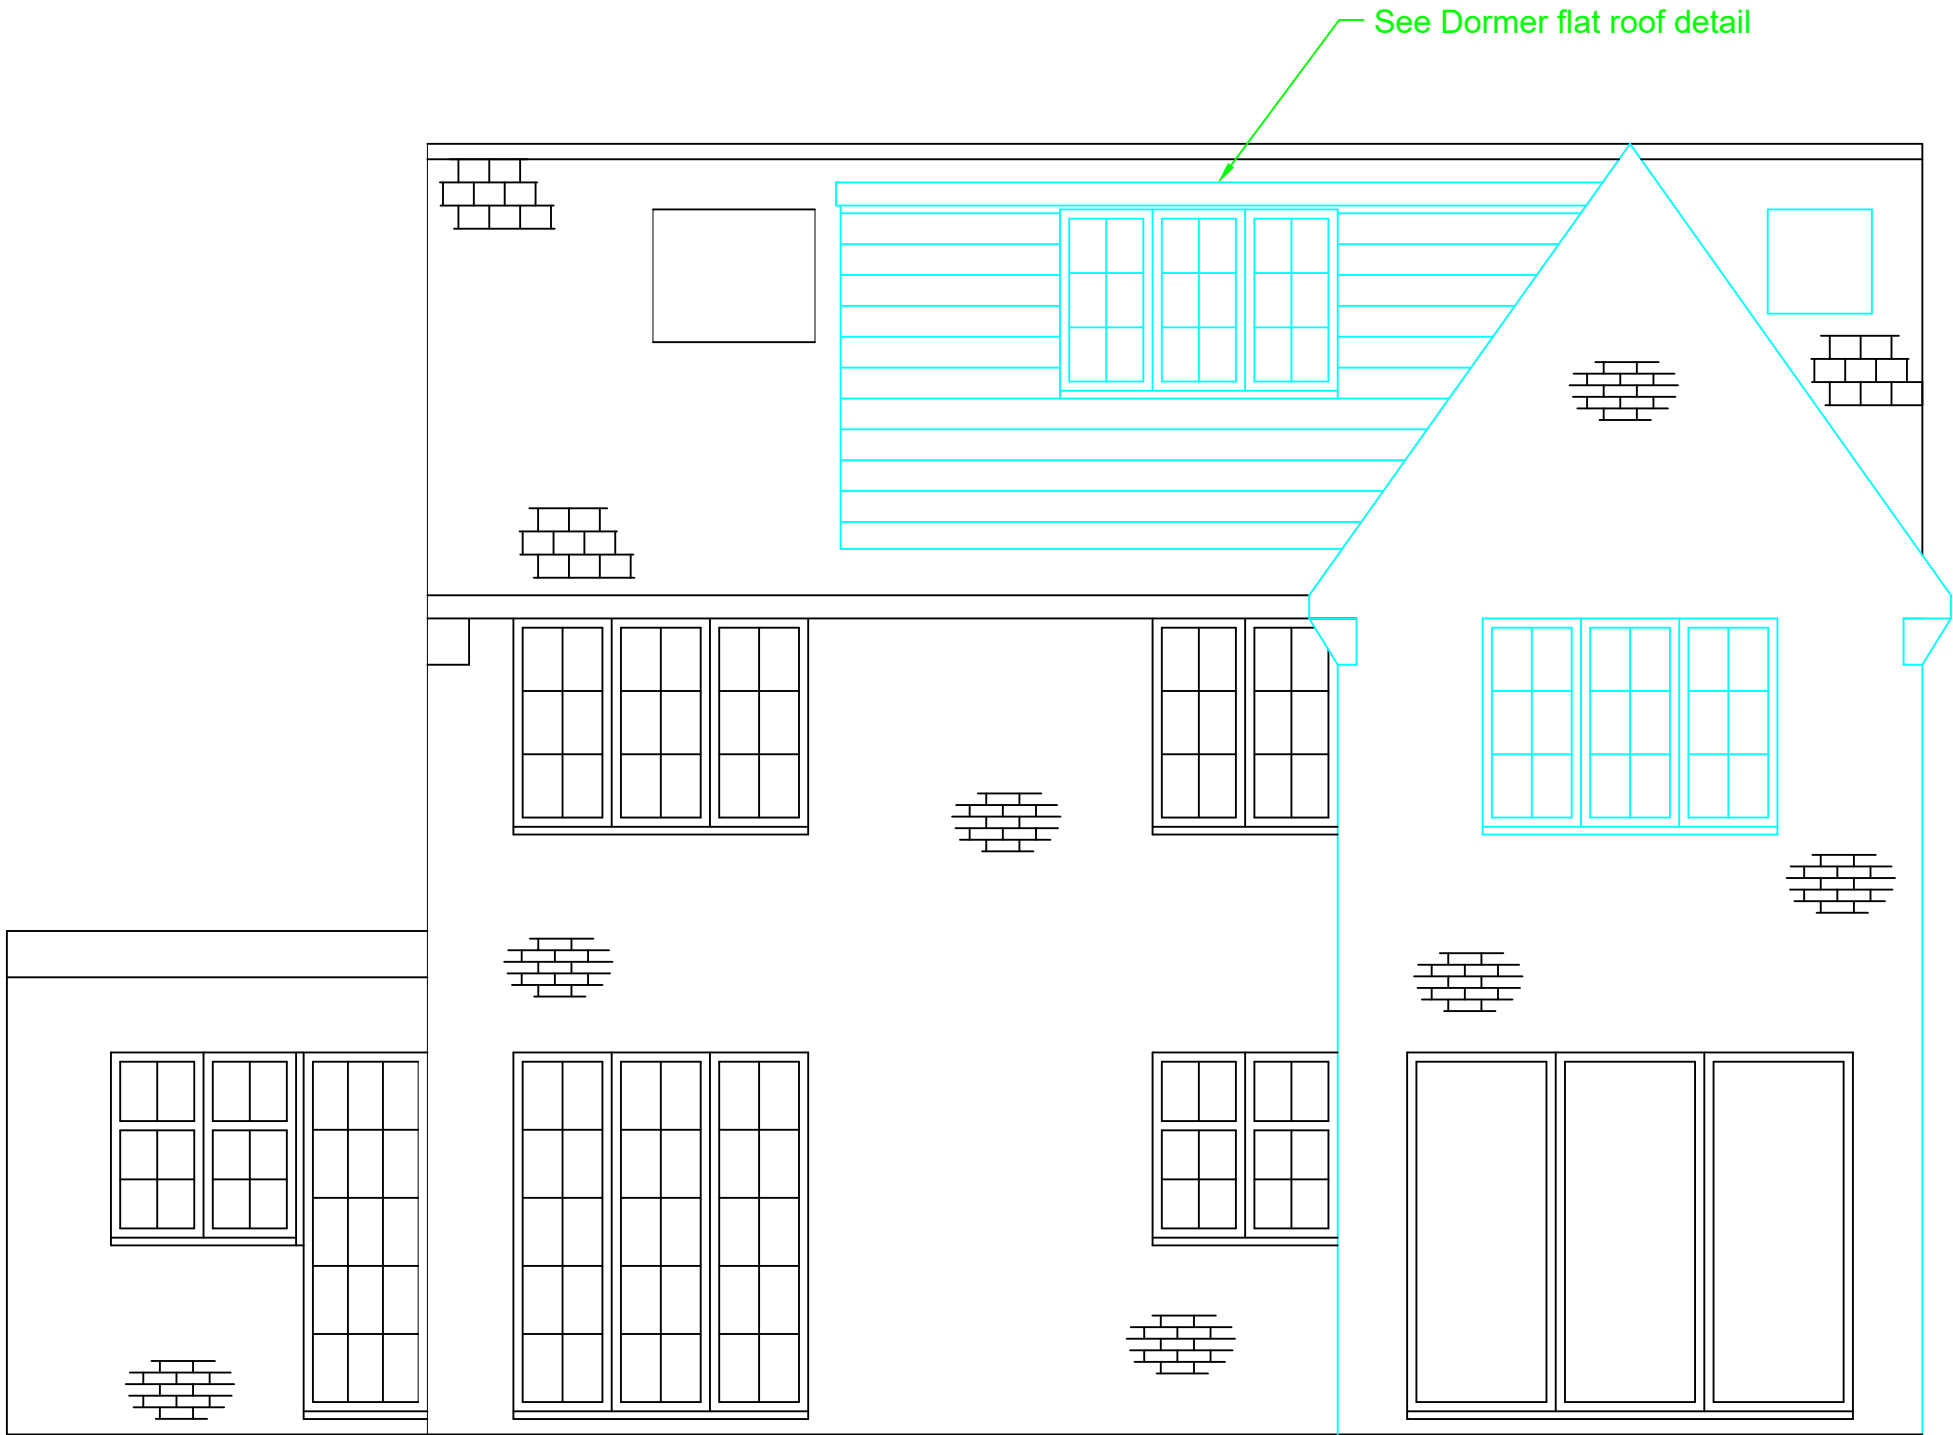

Proposed Rear Elevation

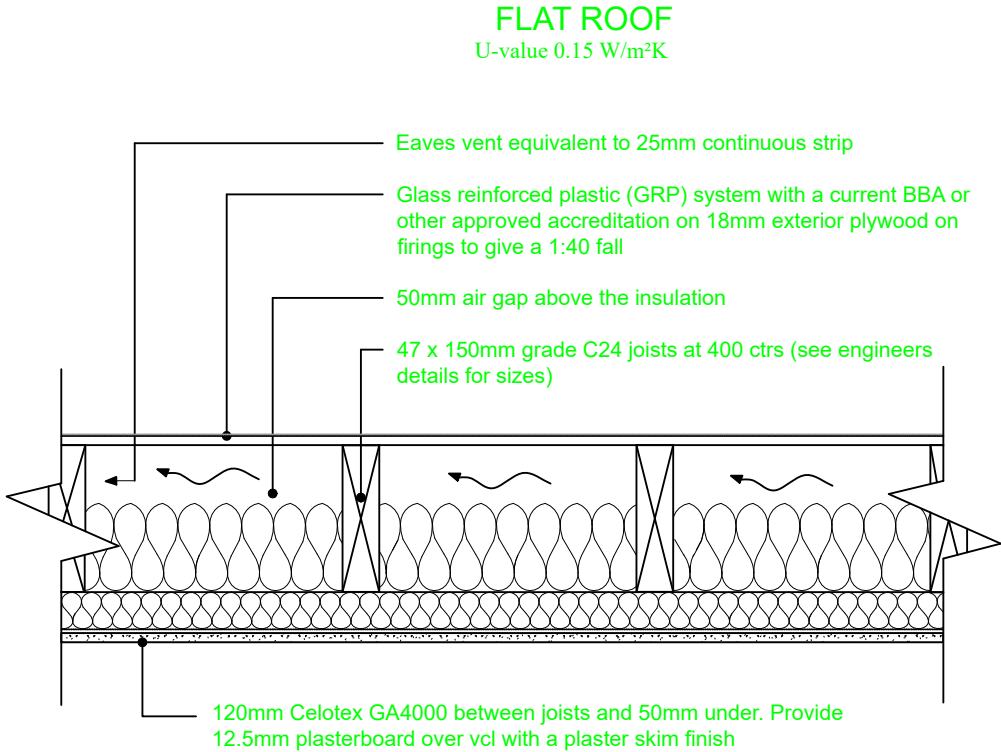

Scale Measure

CLIENT NAME:	Mr J Hicks	SCALE	DATE	REV	PLANS MADE EASY
PROJECT ADDRESS:	5 McCraes Walk Wargrave Reading RG108LN	1 : 50	17/08/25	A	DRAWING NUMBER
TITLE:	Proposed Rear Elevation				PME-17591-31