



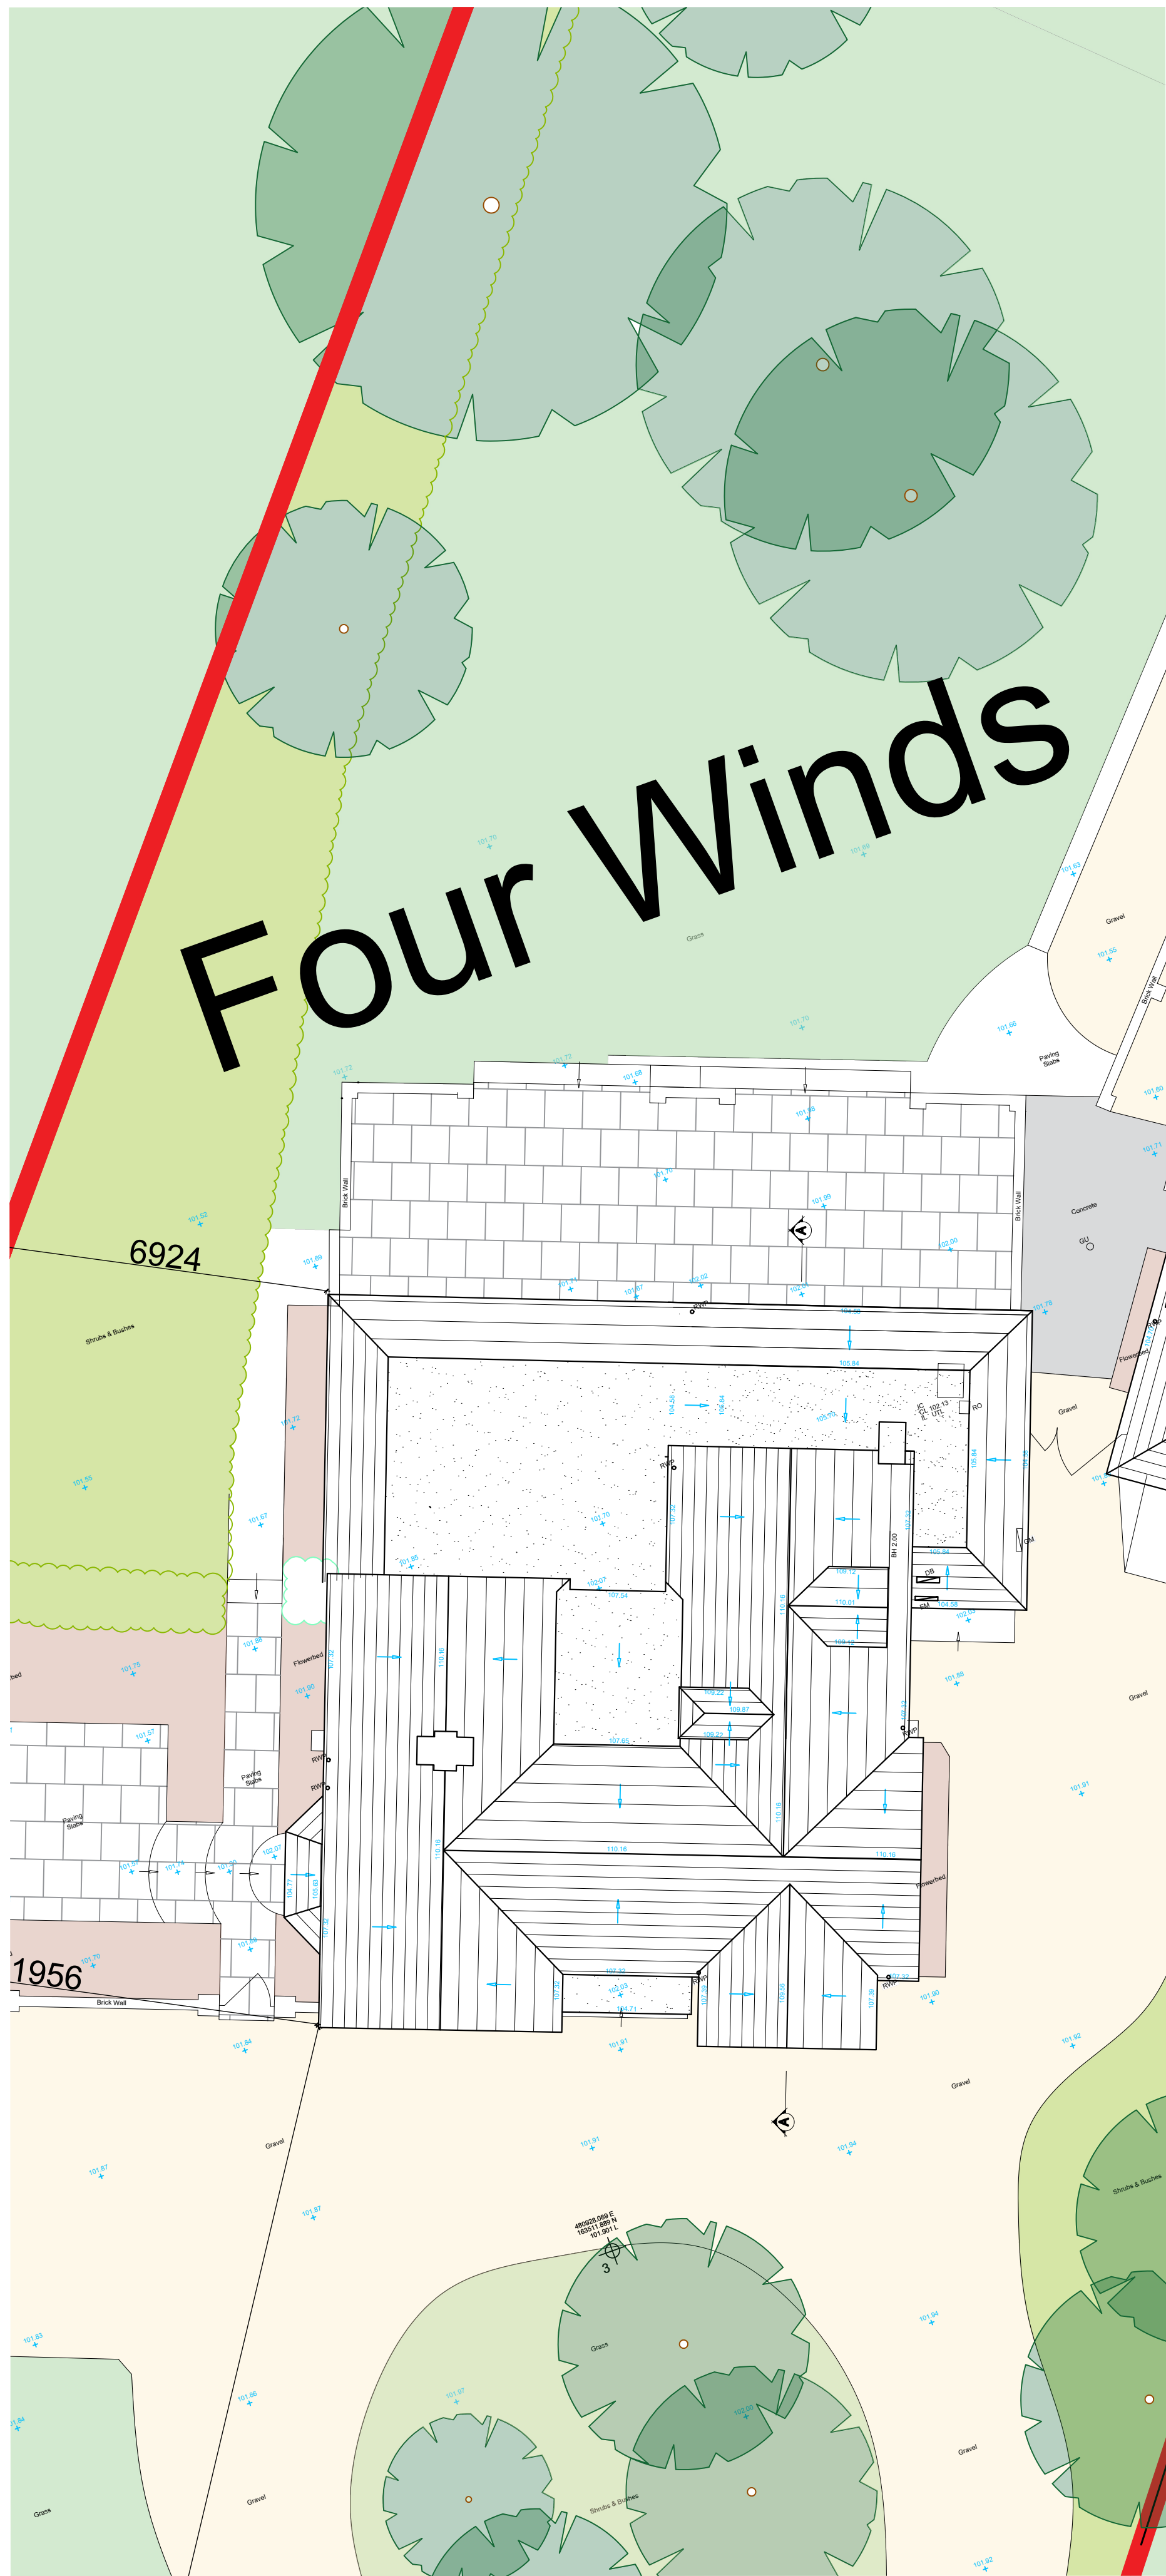


Front Elevation No Change




Side Elevation A

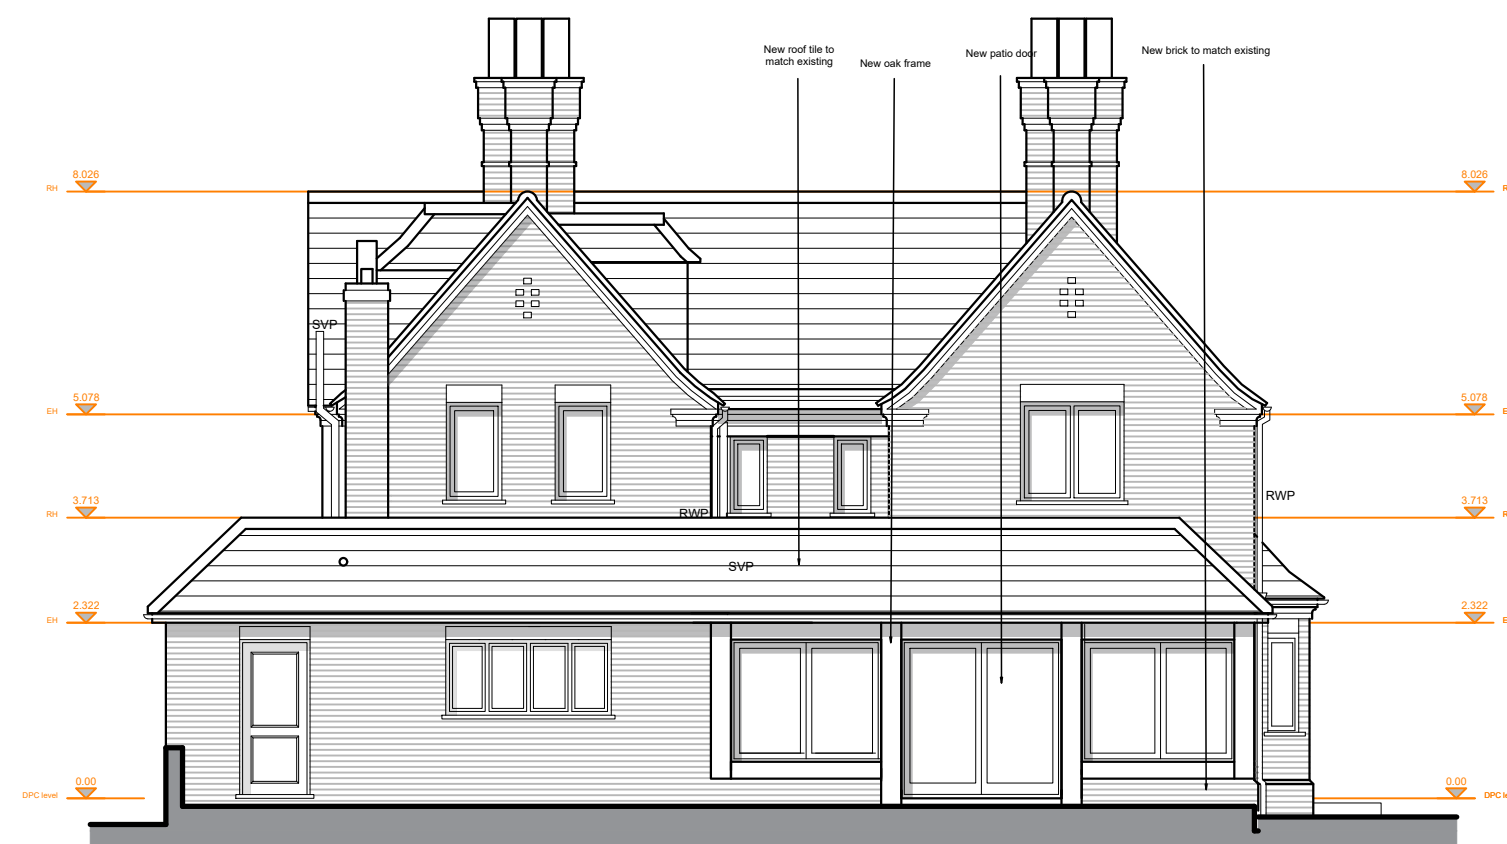


Rear Elevation

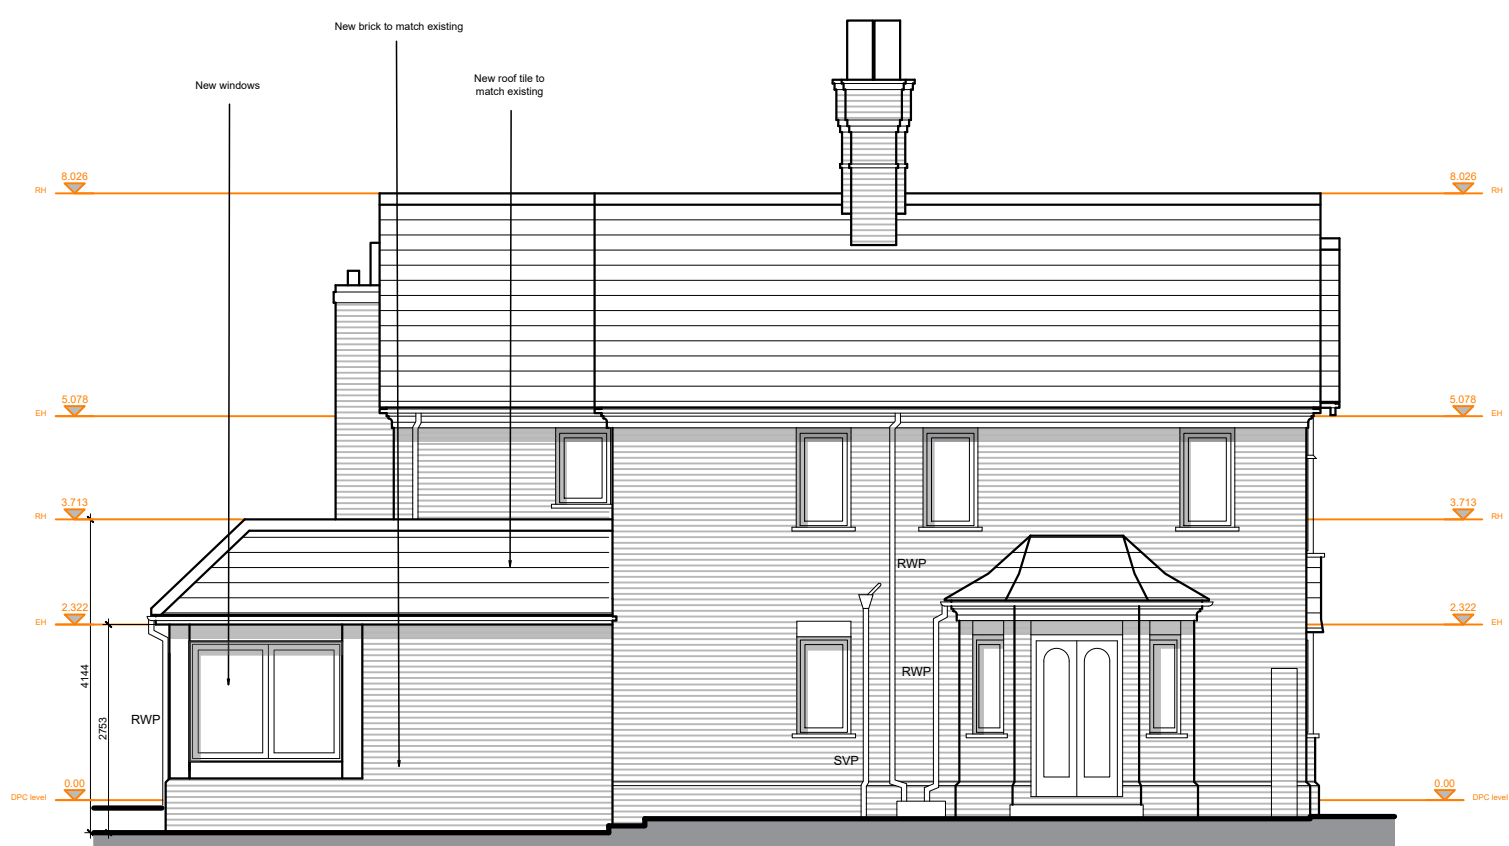


Side Elevation B

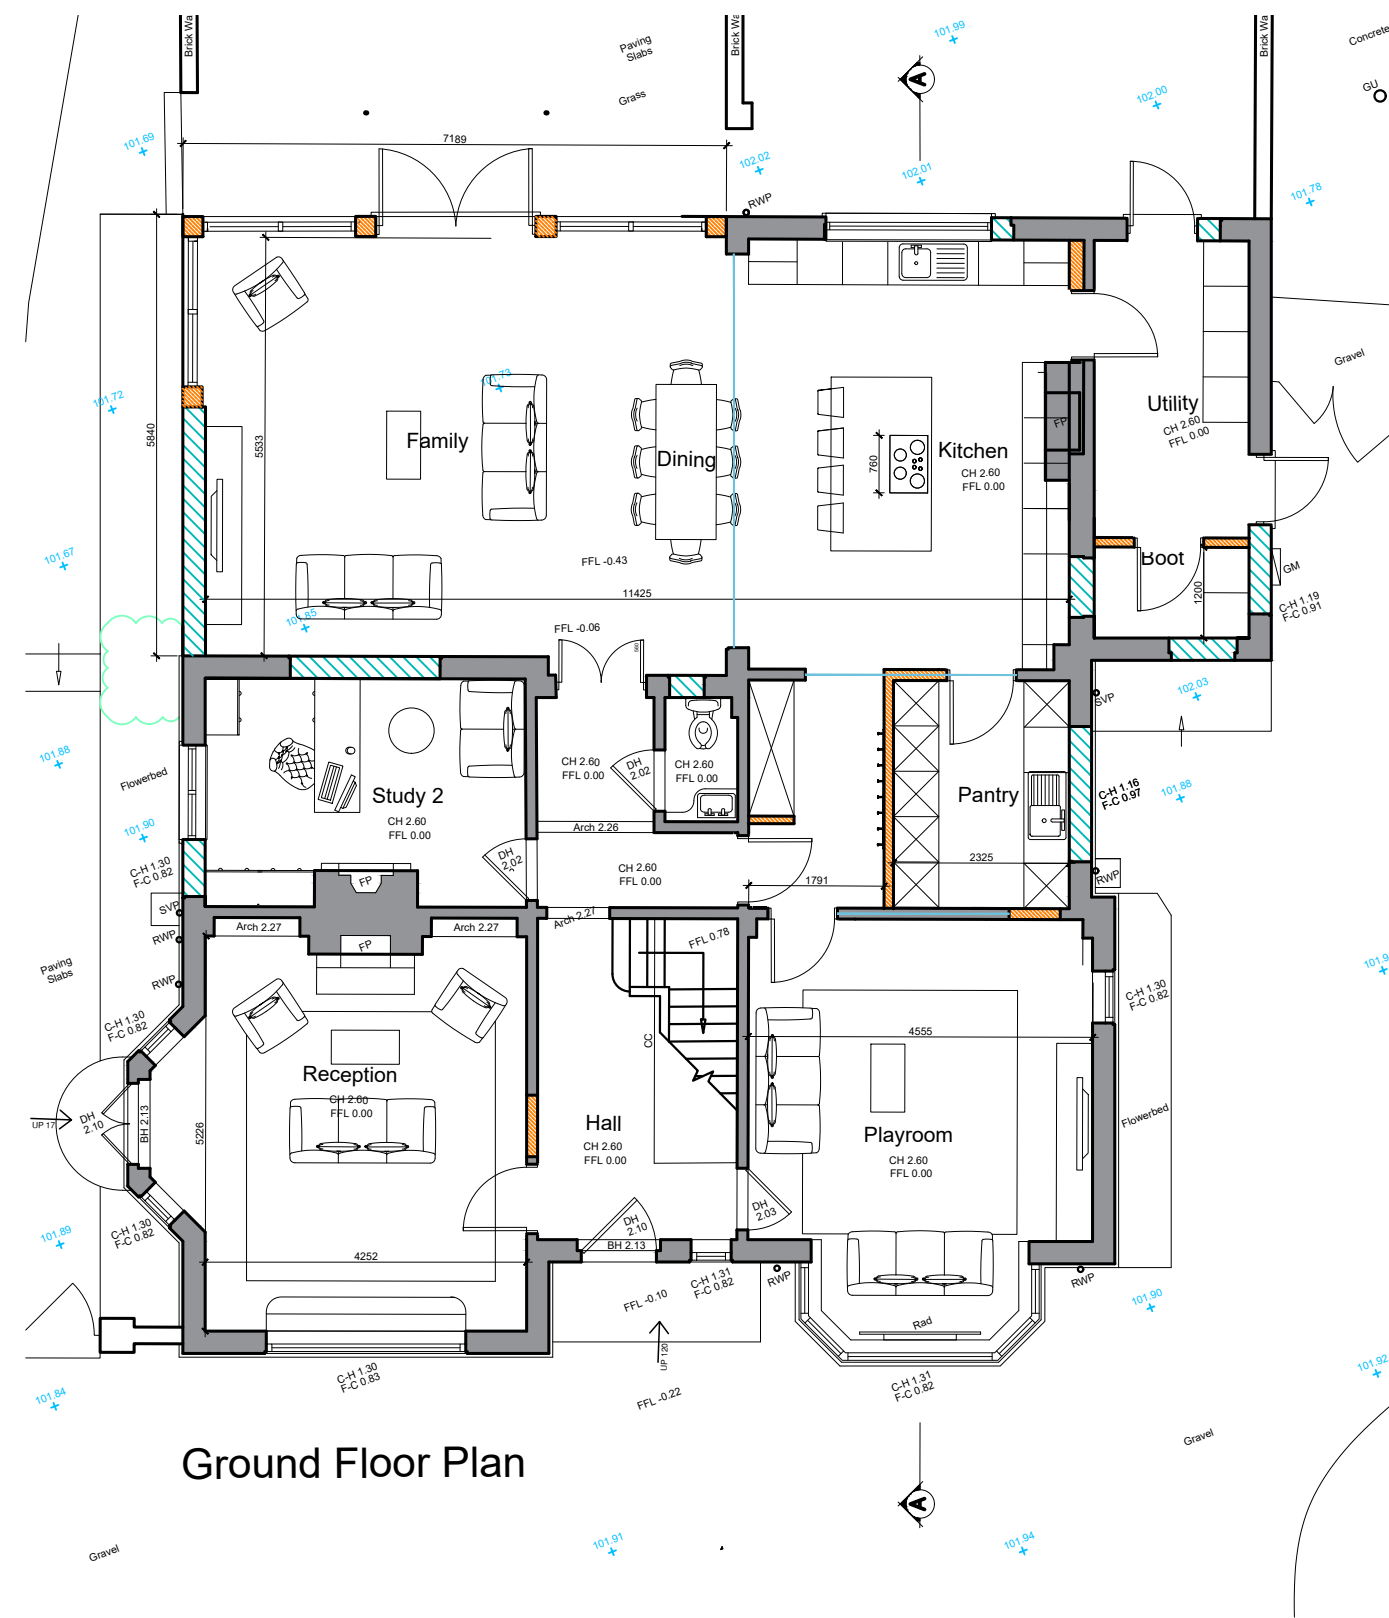

Ground Floor Plan

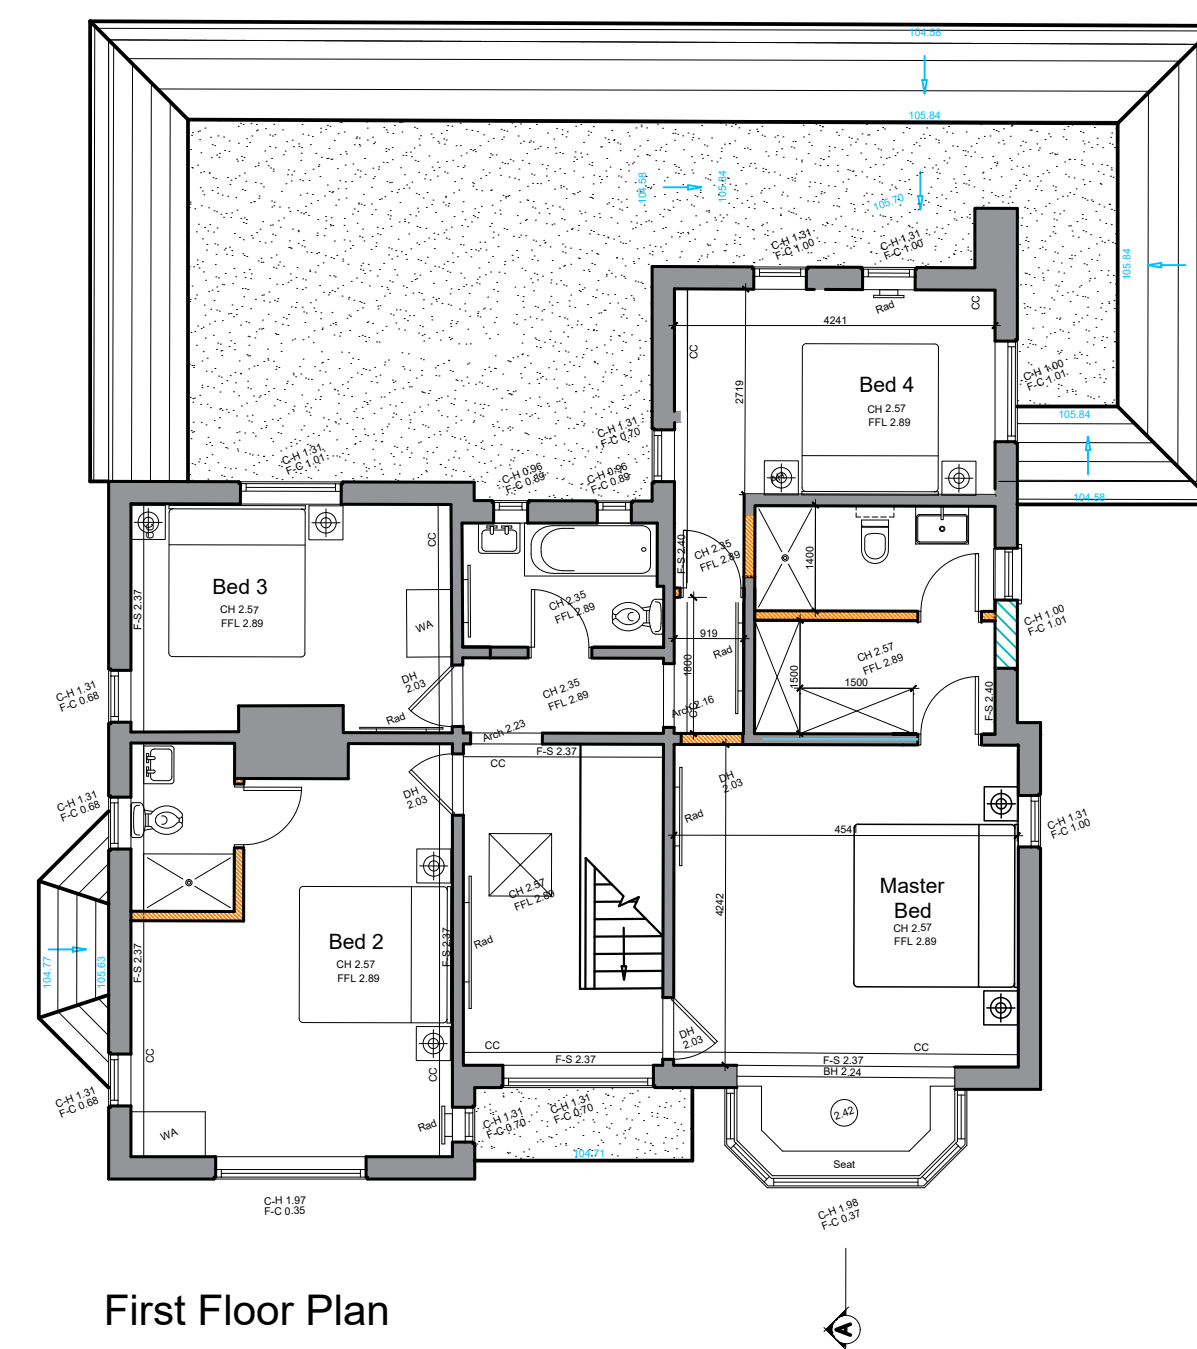

First Floor Plan

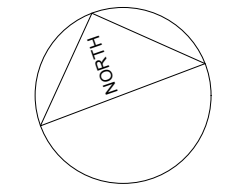

LEGEND	
	existing wall
	proposed block work
	proposed stud wall

Proposed Floor Areas:	
	Gross External Floor Area
Ground Floor	247.4m²
First Floor	157.3m²
Total	404.4m²

COPYRIGHT
THIS DRAWING IS SUBJECT TO COPYRIGHT, AND
MAY NOT BE REPRODUCED IN WHOLE OR PART
OR IN ANY MANNER WHATSOEVER WITHOUT
WRITTEN PERMISSION FROM ALBATROSS CARPENTRY

GENERAL
Use
figured dimensions only. All dimensions and
heights to be checked on site. Any
discrepancies shall be reported to the
Architect immediately. All levels heights or
plinths, depths or excavations and number
of steps to be finally checked by the
contractor on site.

These Architectural drawings to be read in
conjunction with Engineers and Consultants
drawings where applicable.

All building work to be carried out in
accordance with the National Building
Regulations.
The Contractor is responsible for all site
visits by local inspectors

ALBATROSS
CARPENTRY LTD
PLEASENT VIEW
DAWNEY HILL
SURREY GU24 0JB
Tel. 07789 713491
design.service@albatrosscarpentry.com

Project Four Winds
The Ridges
Finchampstead
RG40 3SY

Client Julia Arup

Title
Proposed Plans & Elevations

Scale	Drawn	Checked	Authorised	A1
1:100	JD	SNF	SNF	

Drawing Number	Rev
1892-Pro 202-Plan & ELE	0