





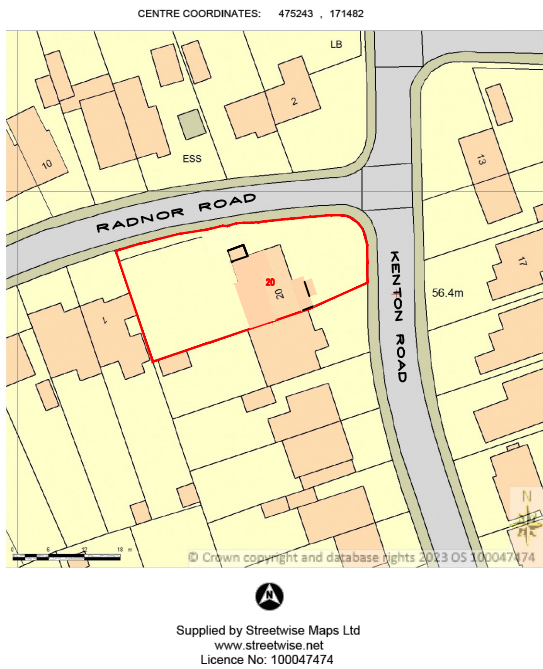


LOCATION PLAN  
SCALE 1:1250@A3



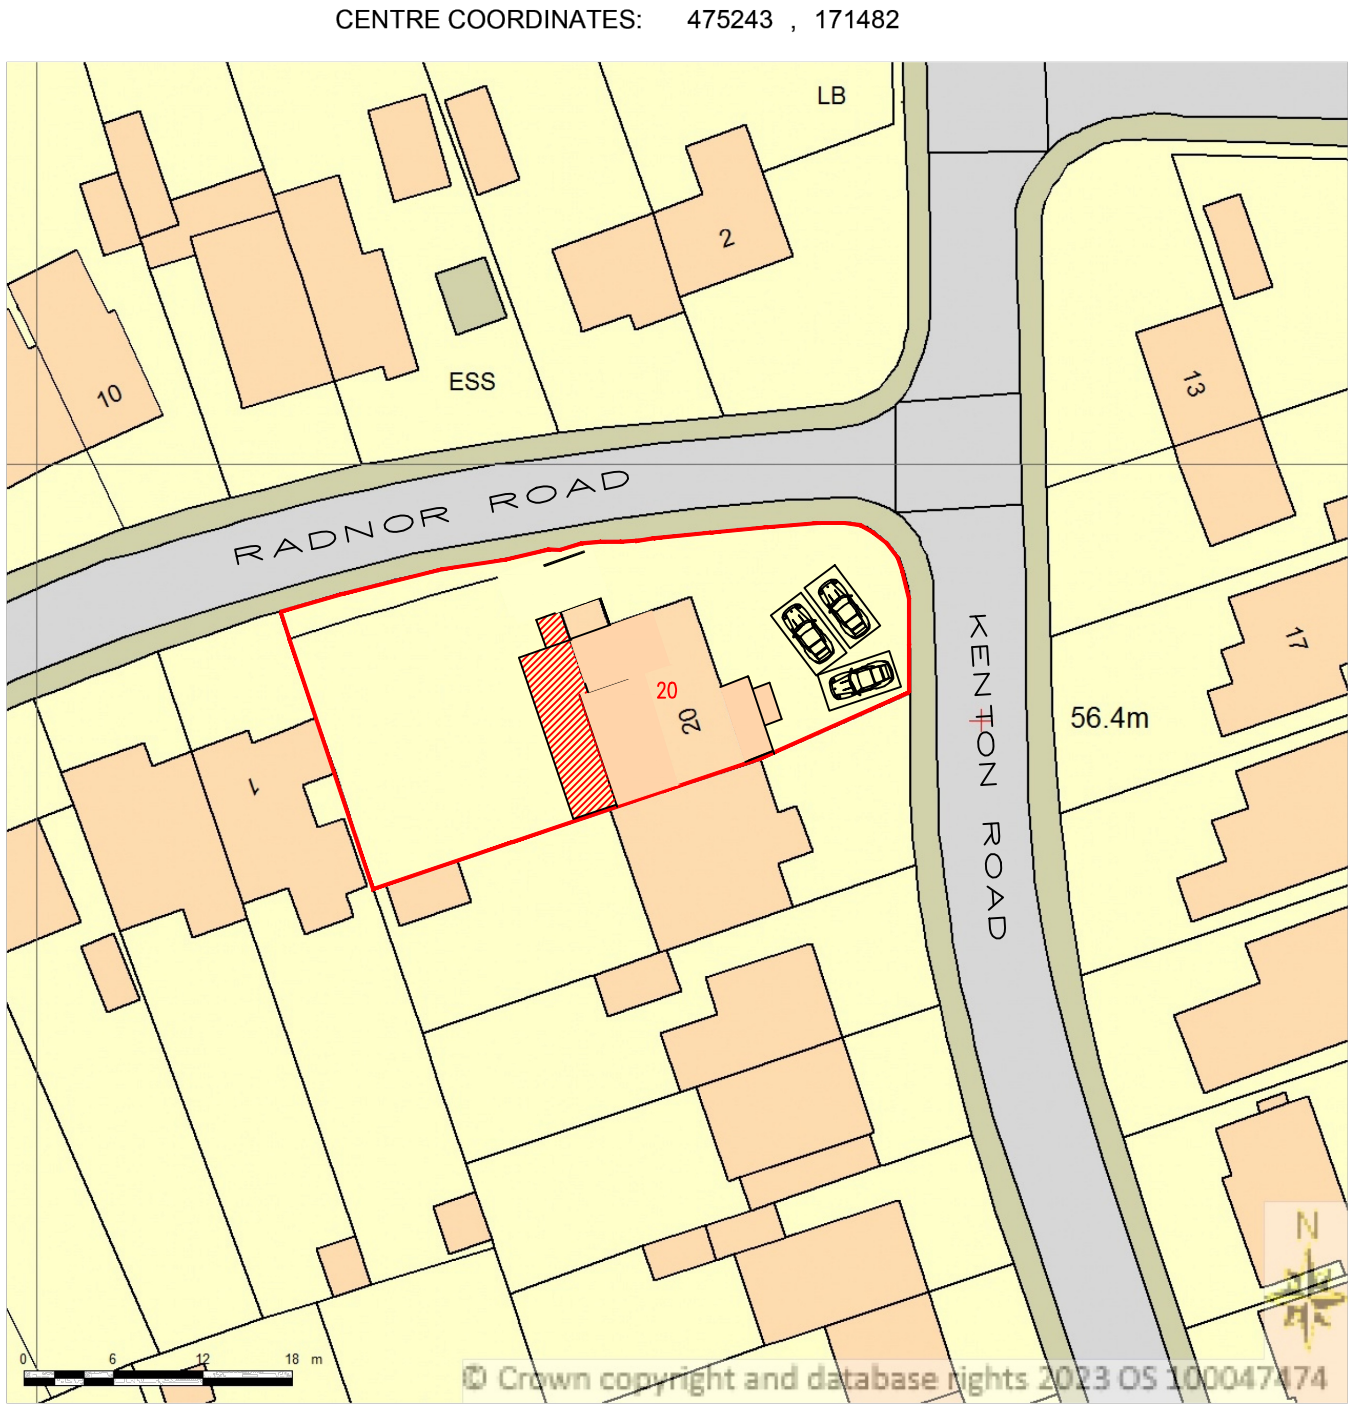


BLOCK PLAN  
SCALE 1:500@A3

|                                                                                    |                                            |                                 |           |             |                         |       |                                              |
|------------------------------------------------------------------------------------|--------------------------------------------|---------------------------------|-----------|-------------|-------------------------|-------|----------------------------------------------|
|  | PROJECT:                                   | 20 Kenton Road<br><b>Earley</b> | DRAWN BY: | P.S.        | DRAWING TITLE:          |       | ArchDezine Limited<br>archdeziner7@gmail.com |
|                                                                                    | PROPOSED SINGLE STOREY REAR/SIDE EXTENSION |                                 | DATE:     | 30/04/2025  | LOCATION AND BLOCK PLAN |       |                                              |
|                                                                                    |                                            |                                 | SCALE:    | AS SHOWN@A3 | DRAWING NUMBER:         | KR-01 |                                              |
|                                                                                    |                                            |                                 | FILENAME: | 23038       |                         |       |                                              |

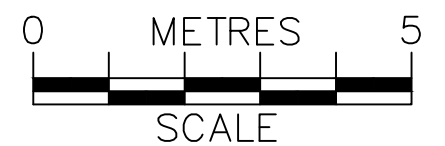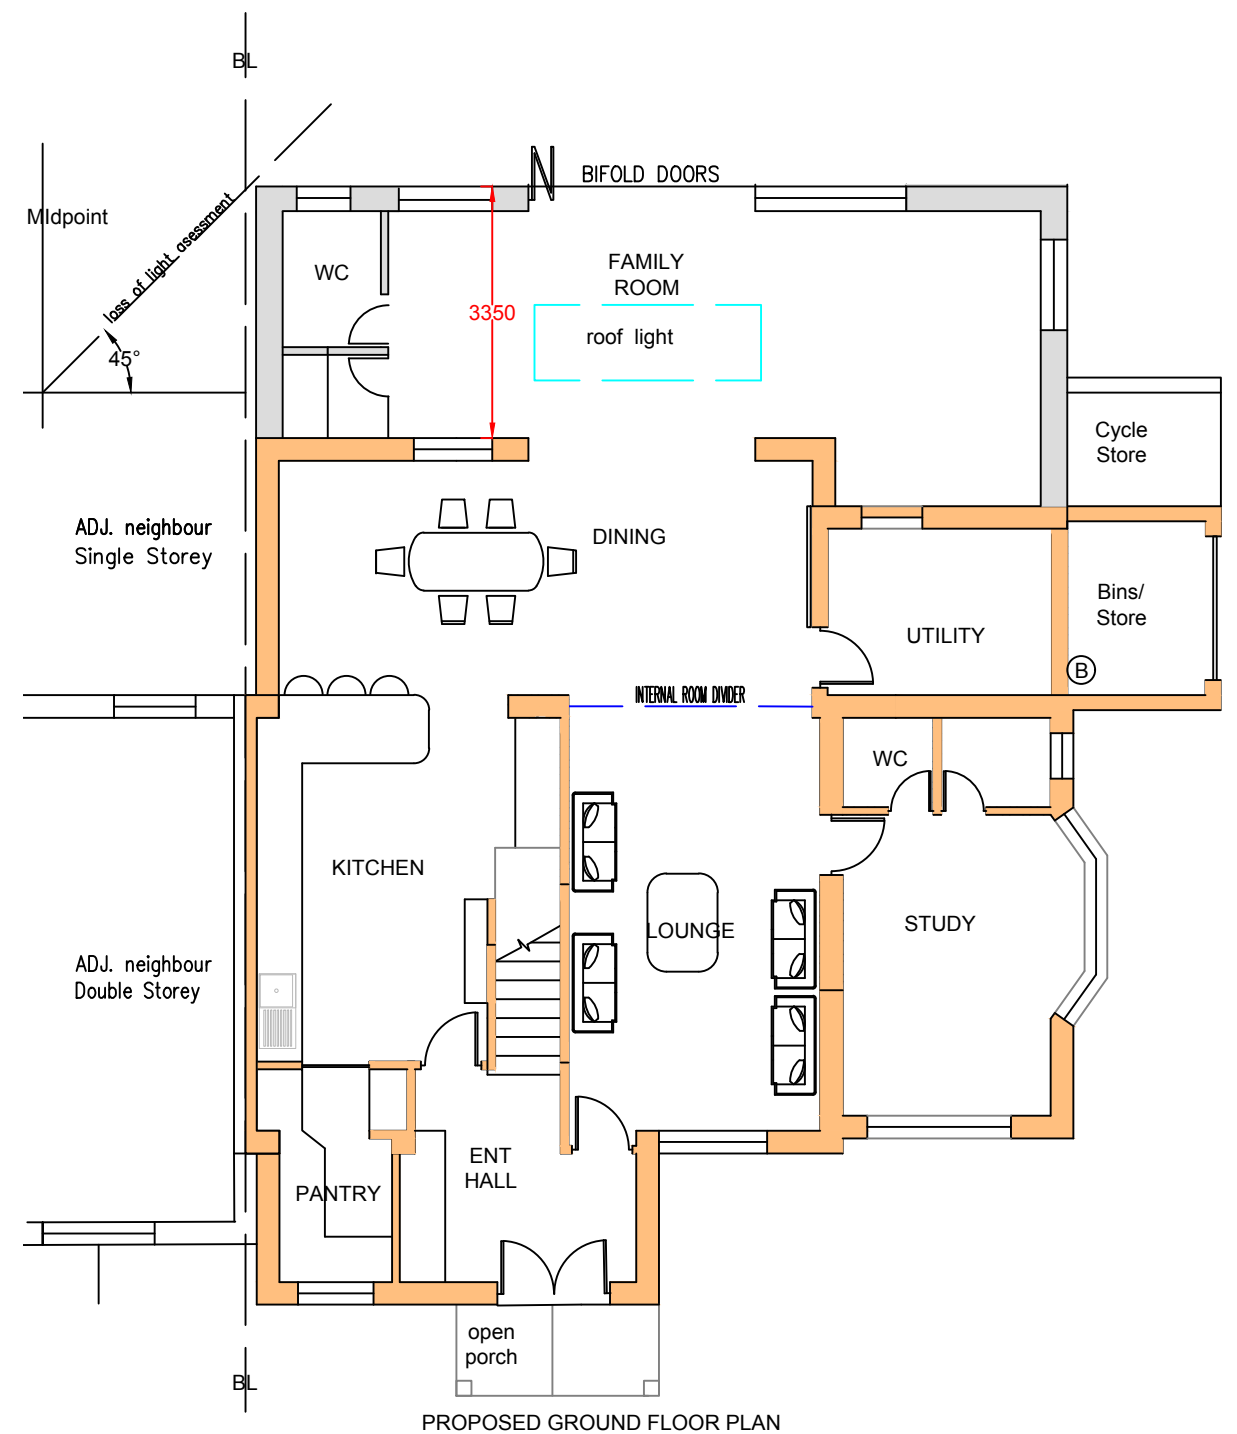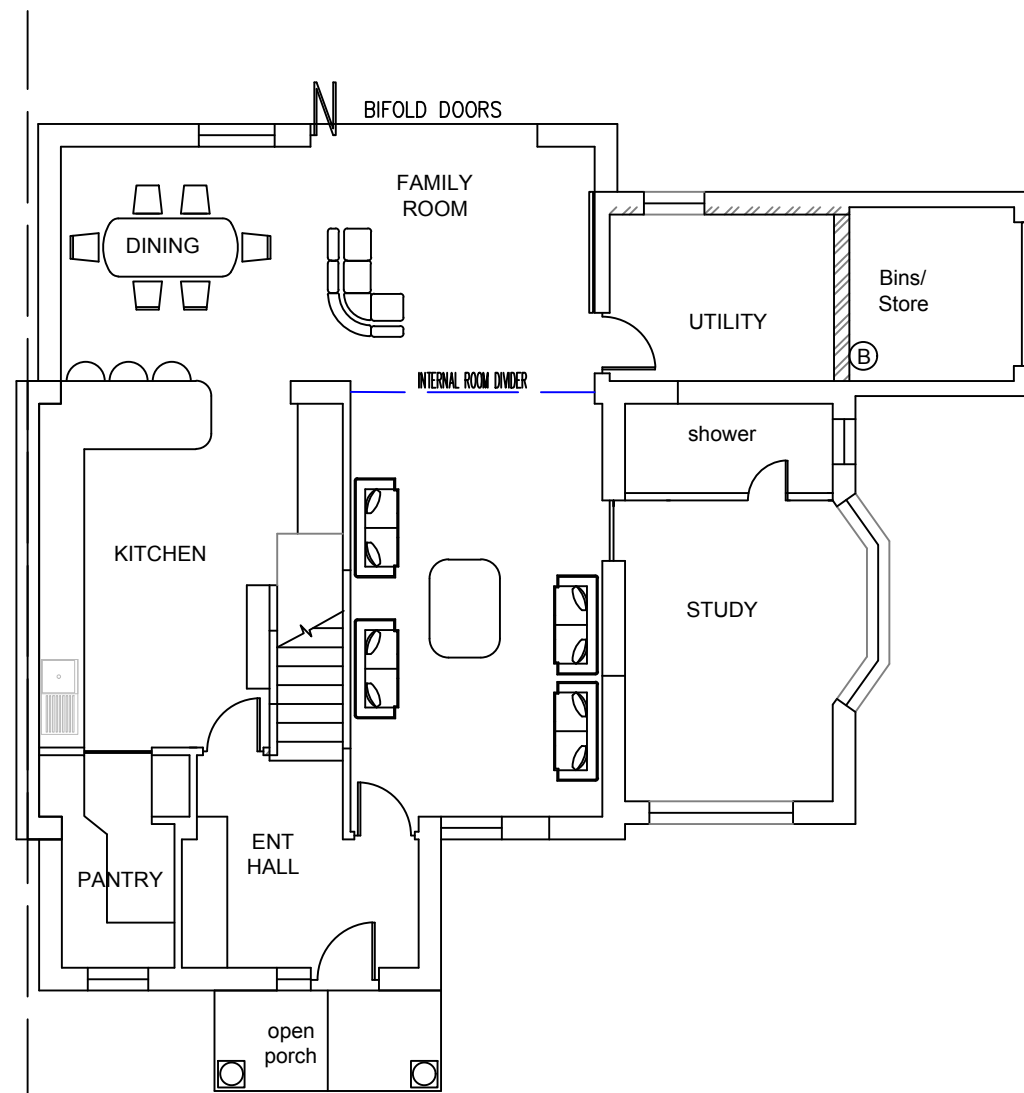

|                                                                                    |                                            |                                 |           |            |                                 |  |                                              |
|------------------------------------------------------------------------------------|--------------------------------------------|---------------------------------|-----------|------------|---------------------------------|--|----------------------------------------------|
|  | PROJECT:                                   | 20 Kenton Road<br><b>Earley</b> | DRAWN BY: | P.S.       | DRAWING TITLE:                  |  | ArchDezine Limited<br>archdeziner7@gmail.com |
|                                                                                    | PROPOSED SINGLE STOREY REAR/SIDE EXTENSION |                                 | DATE:     | 07/05/2025 | EXISTING & PROPOSED FLOOR PLANS |  |                                              |
|                                                                                    |                                            |                                 | SCALE:    | 1:100@A3   | DRAWING NUMBER:                 |  |                                              |
|                                                                                    |                                            |                                 | FILENAME: | 23038      | KR-02                           |  |                                              |

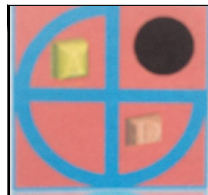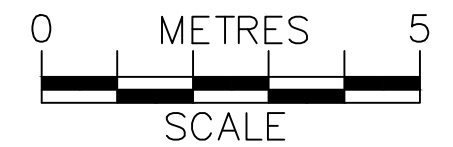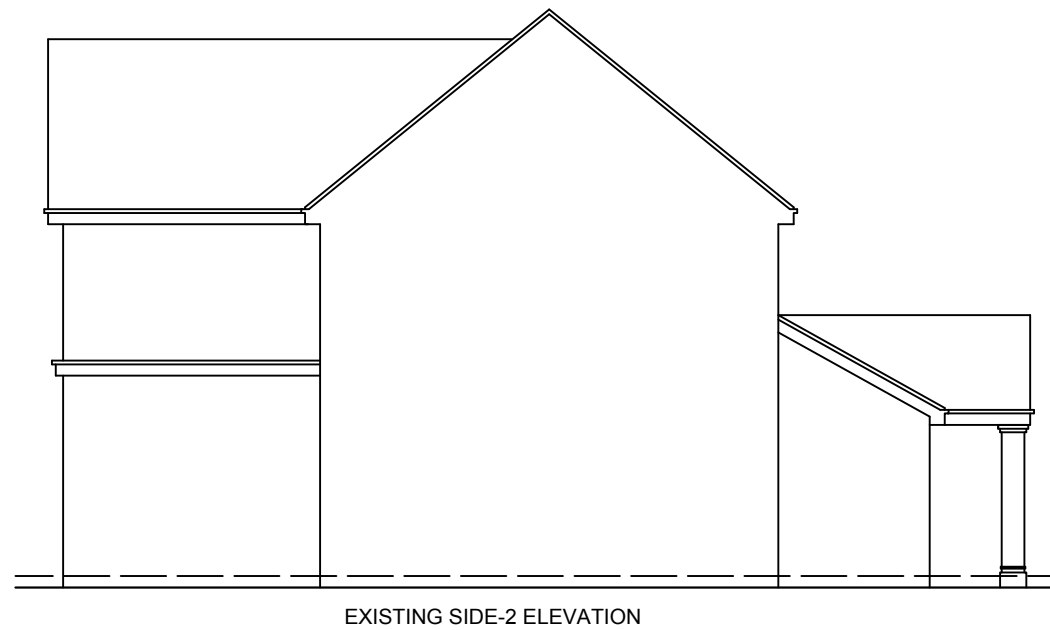




PROJECT:  
**PROPOSED SINGLE STOREY REAR/SIDE EXTENSION**

**20 Kenton Road**  
**Earley**

|           |            |
|-----------|------------|
| DRAWN BY: | P.S.       |
| DATE:     | 07/05/2025 |
| SCALE:    | 1:100@A3   |
| FILENAME: | 23038      |

|                                              |       |
|----------------------------------------------|-------|
| DRAWING TITLE:<br><b>EXISTING ELEVATIONS</b> |       |
| DRAWING NUMBER:                              | KR-03 |

ArchDezine Limited  
archdeziner7@gmail.com

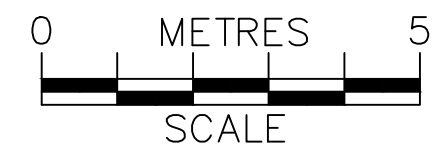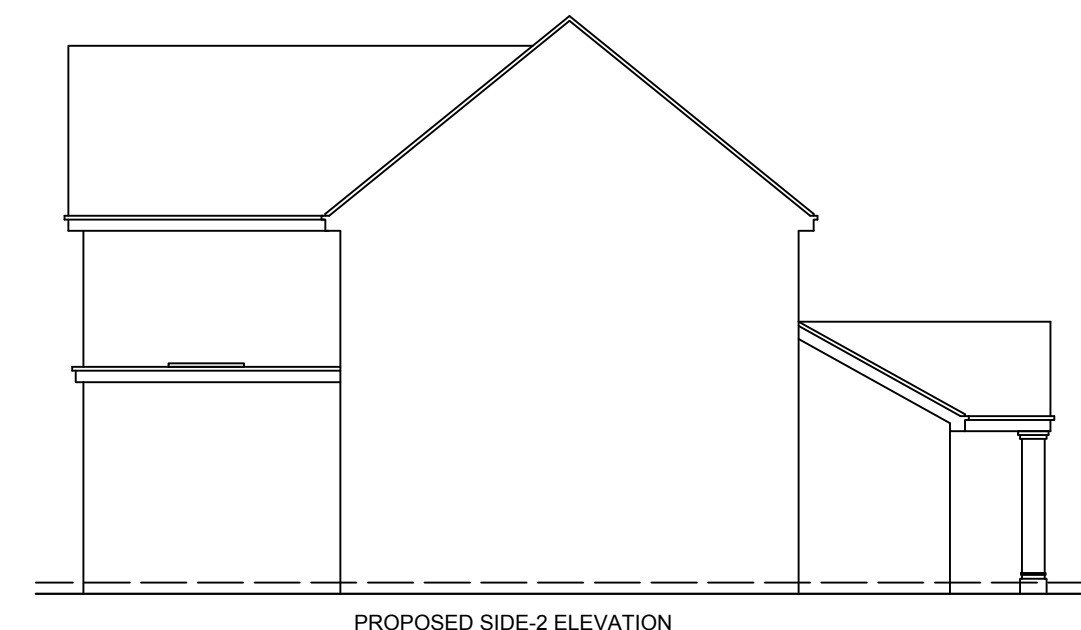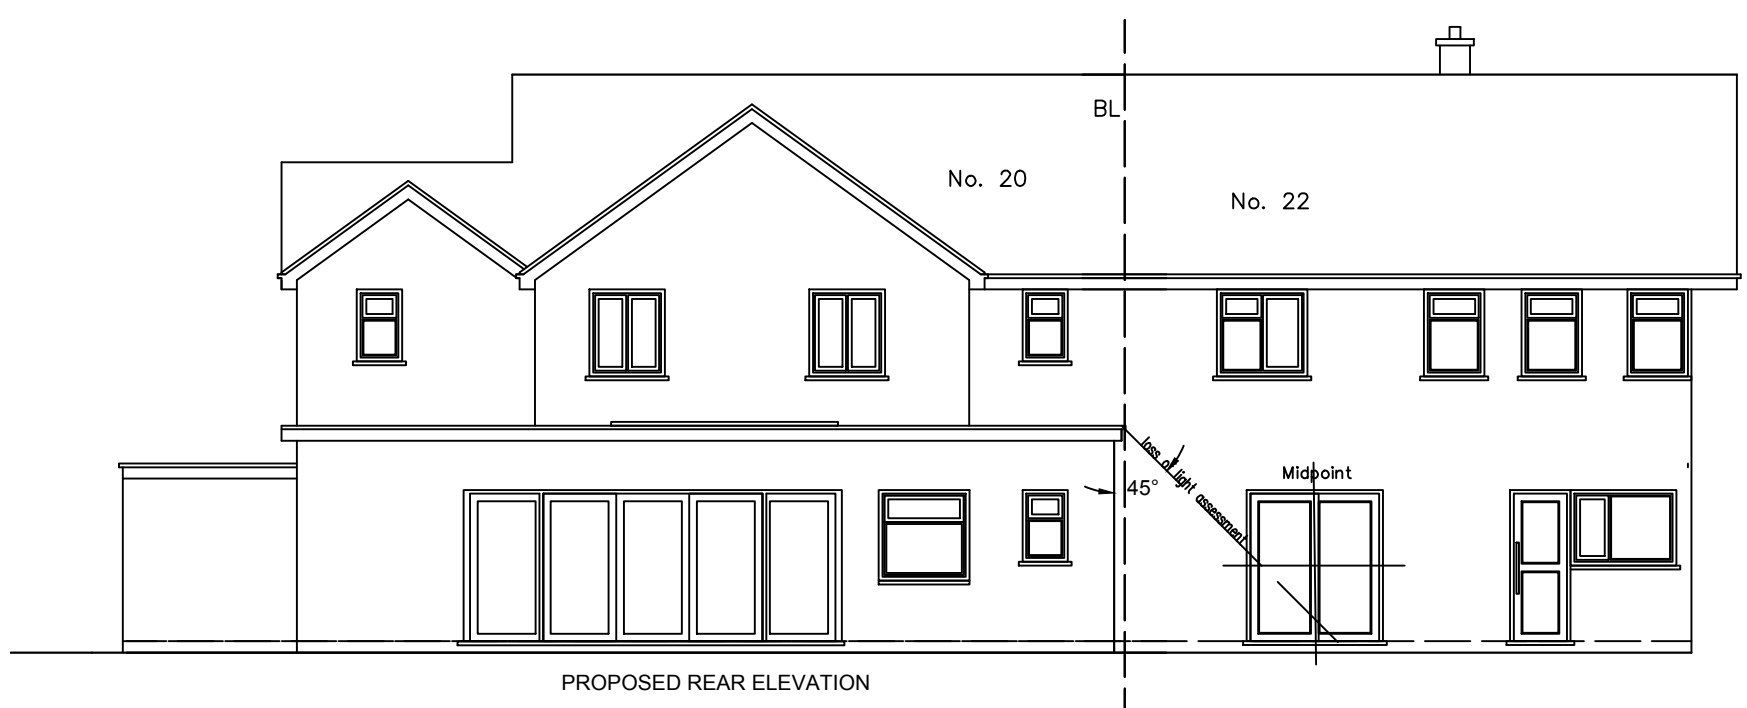

|                                                                                    |                                            |                                 |           |            |                                       |       |                                              |
|------------------------------------------------------------------------------------|--------------------------------------------|---------------------------------|-----------|------------|---------------------------------------|-------|----------------------------------------------|
|  | PROJECT:                                   | 20 Kenton Road<br><b>Earley</b> | DRAWN BY: | P.S.       | DRAWING TITLE:<br>PROPOSED ELEVATIONS |       | ArchDezine Limited<br>archdeziner7@gmail.com |
|                                                                                    | PROPOSED SINGLE STOREY REAR/SIDE EXTENSION |                                 | DATE:     | 07/05/2025 |                                       |       |                                              |
|                                                                                    |                                            |                                 | SCALE:    | 1:100@A3   | DRAWING NUMBER:                       | KR-04 |                                              |
|                                                                                    |                                            |                                 | FILENAME: | 23038      |                                       |       |                                              |