




Metric Scale 1:100

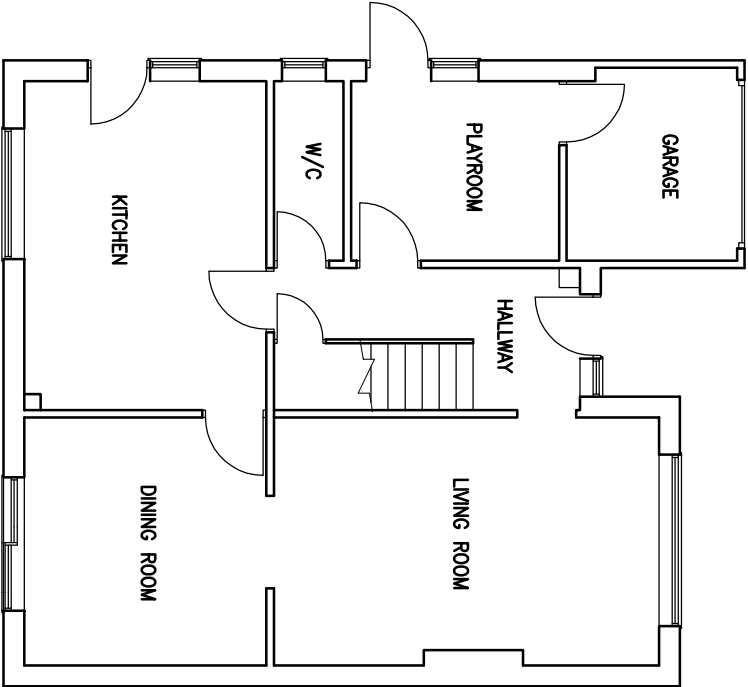

EXISTING GROUND
FLOOR PLAN

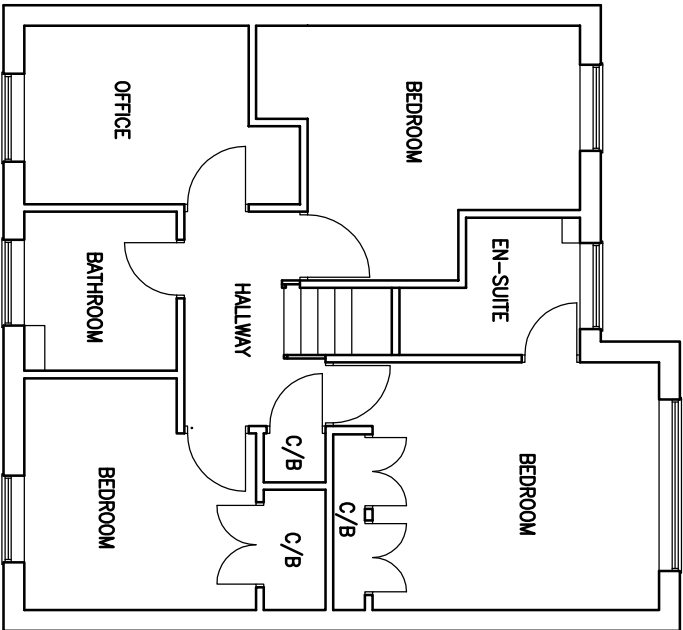

EXISTING FIRST
FLOOR PLAN

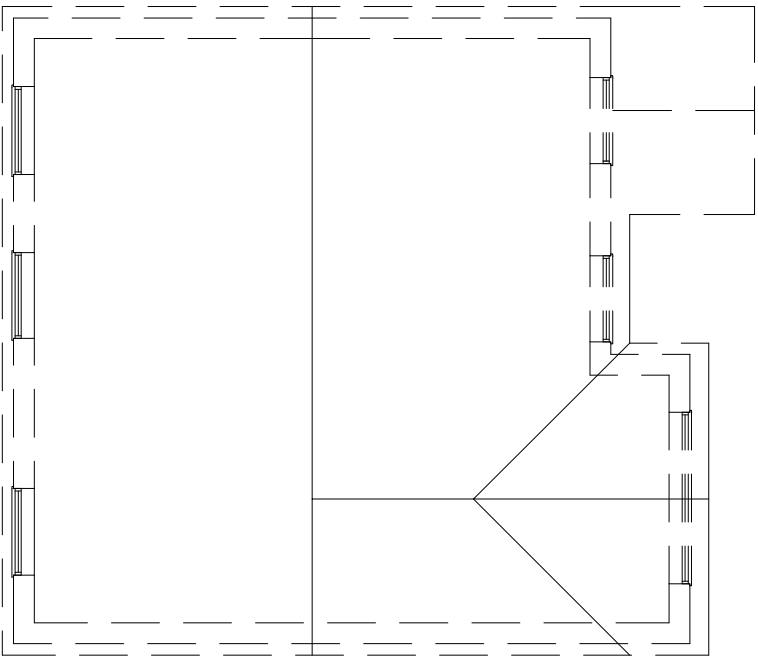

EXISTING ROOF
PLAN

THIS DRAWING IS THE PROPERTY OF RRS DESIGNS
- COPYING / REDISTRIBUTION BY CONSENT ONLY

NOTES

A	-	
Rev	Date	Amendment

PROJECT
7 HILMANTON
EARLEY
READING
RG6 4HN

TITLE

EXISTING FLOOR PLANS

RRS Designs
Architectural & Planning Services

Mobile- 07964326643
Email- amar@rrsdesigns.co.uk
Website- www.rrsdesigns.co.uk

DRAWN	AS	SCALE @ A3
DATE	JAN 24	1:100
DRAWING NO.	REV.	
AS00324-01	E	