



DEVELOPMENTS IN DESIGN LTD

WWW.DEVELOPMENTSINDSIGN.CO.UK
TEL:01344 641286

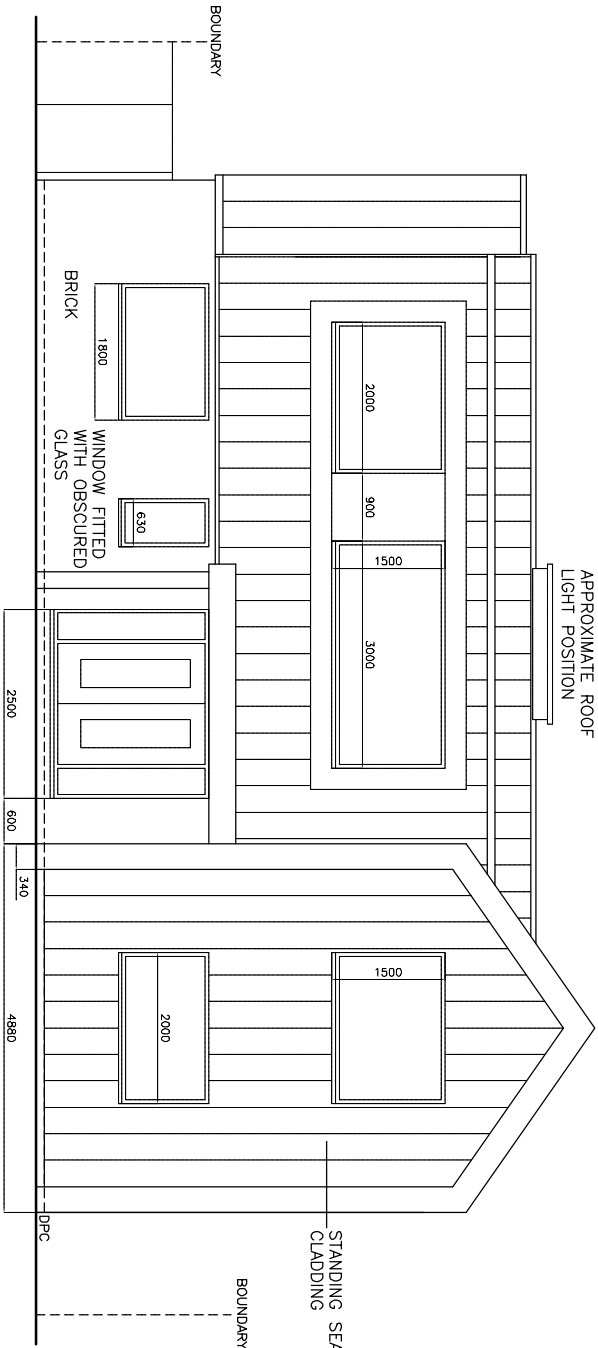


PROPOSED FRONT ELEVATION

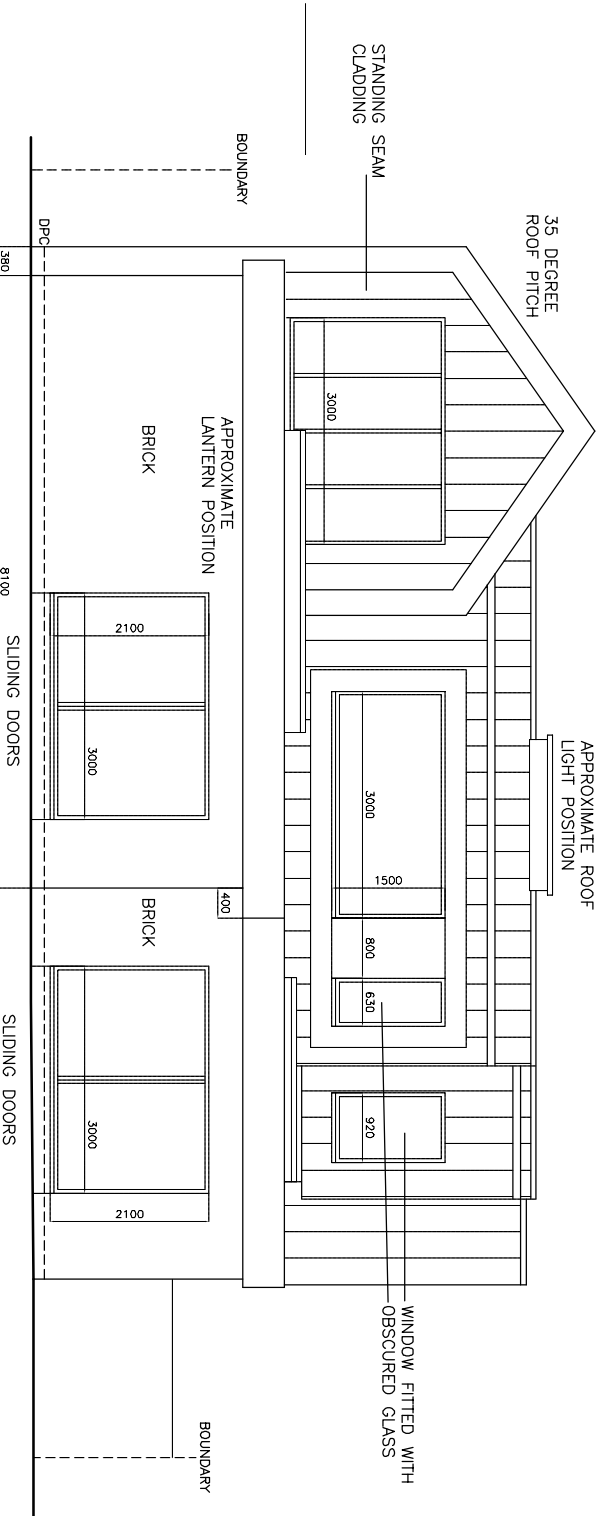


PROPOSED REAR ELEVATION

ROOF COVERING, STANDING SEAM CLADDING
BRICKWORK, RED MIX FACING BRICK
LIGHT COLOUR RENDER
STANDING SEAM CLADDING
ALL GUTTERING AND DOWN PIPES AS
CLADDING COLOUR
WINDOW FRAMES TO BE BLACK

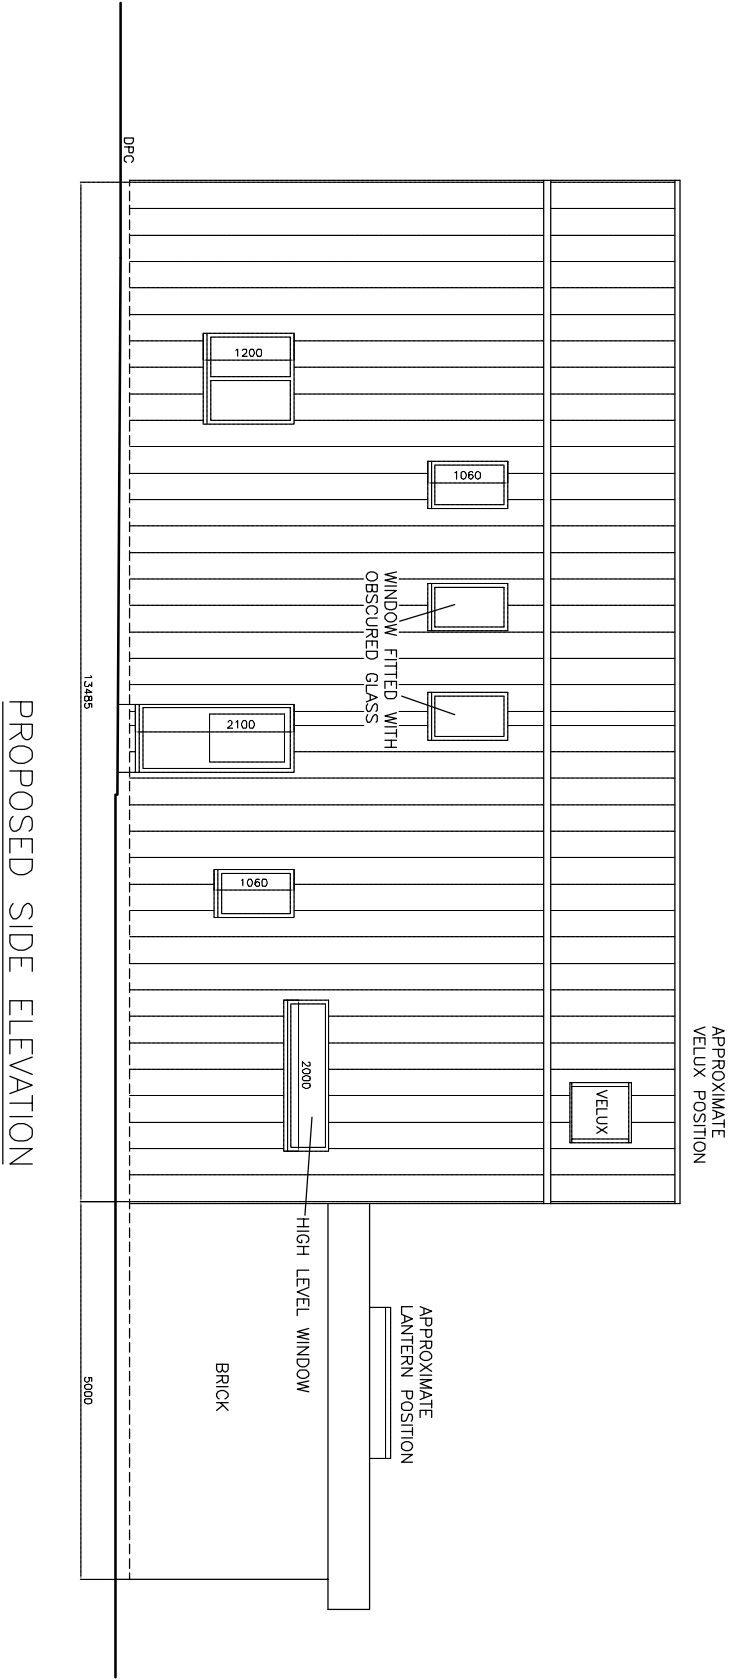

PROPOSED SIDE ELEVATION

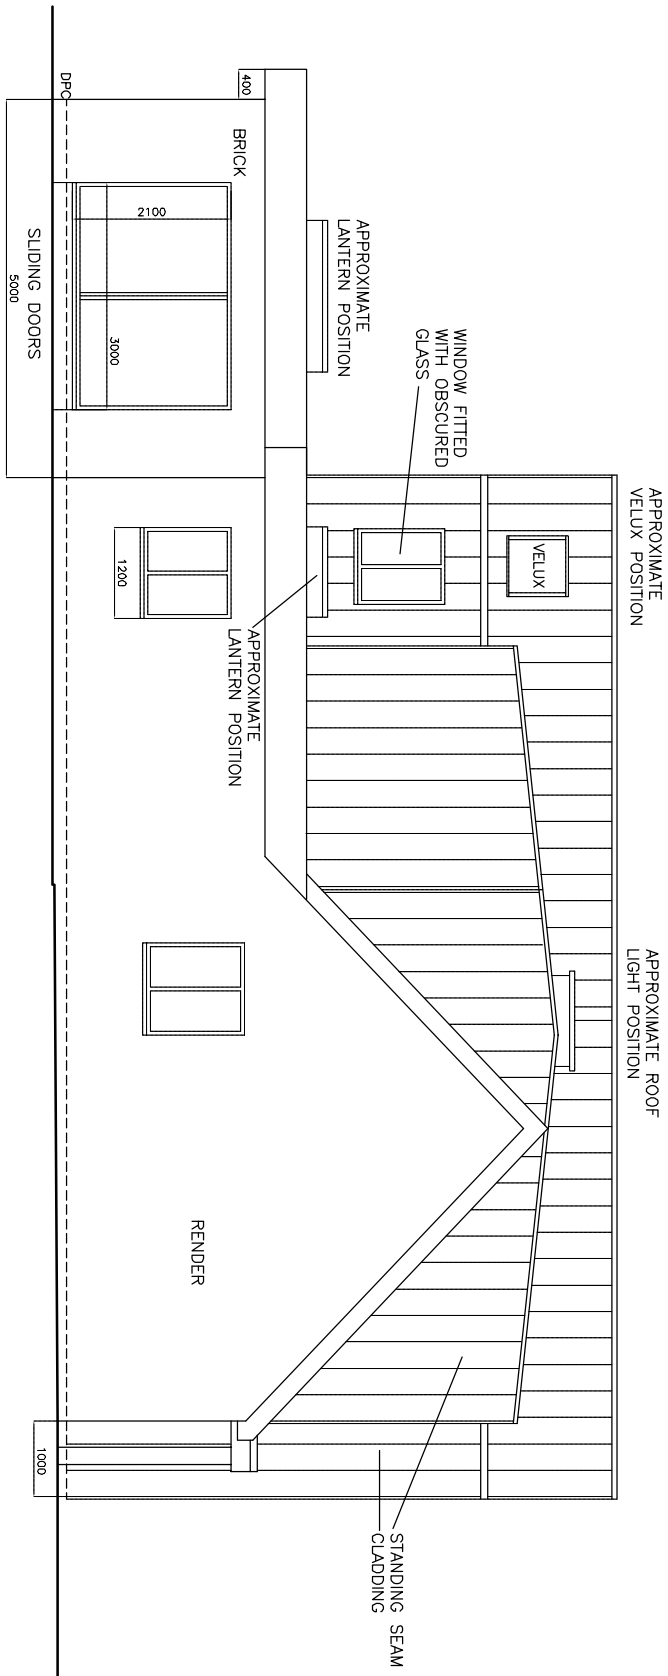


PROPOSED SIDE ELEVATION

PROPOSED CONVERSION WORK

MR AND MRS WELLS

289 NINE MILE RIDE WOKINGHAM BERKS RG40 3NS

 

DRAWING NO. SG.002
DATE 3.2.26
SCALE 1:100