


TREE T1

BOUNDARY

TREE T2

BOUNDARY

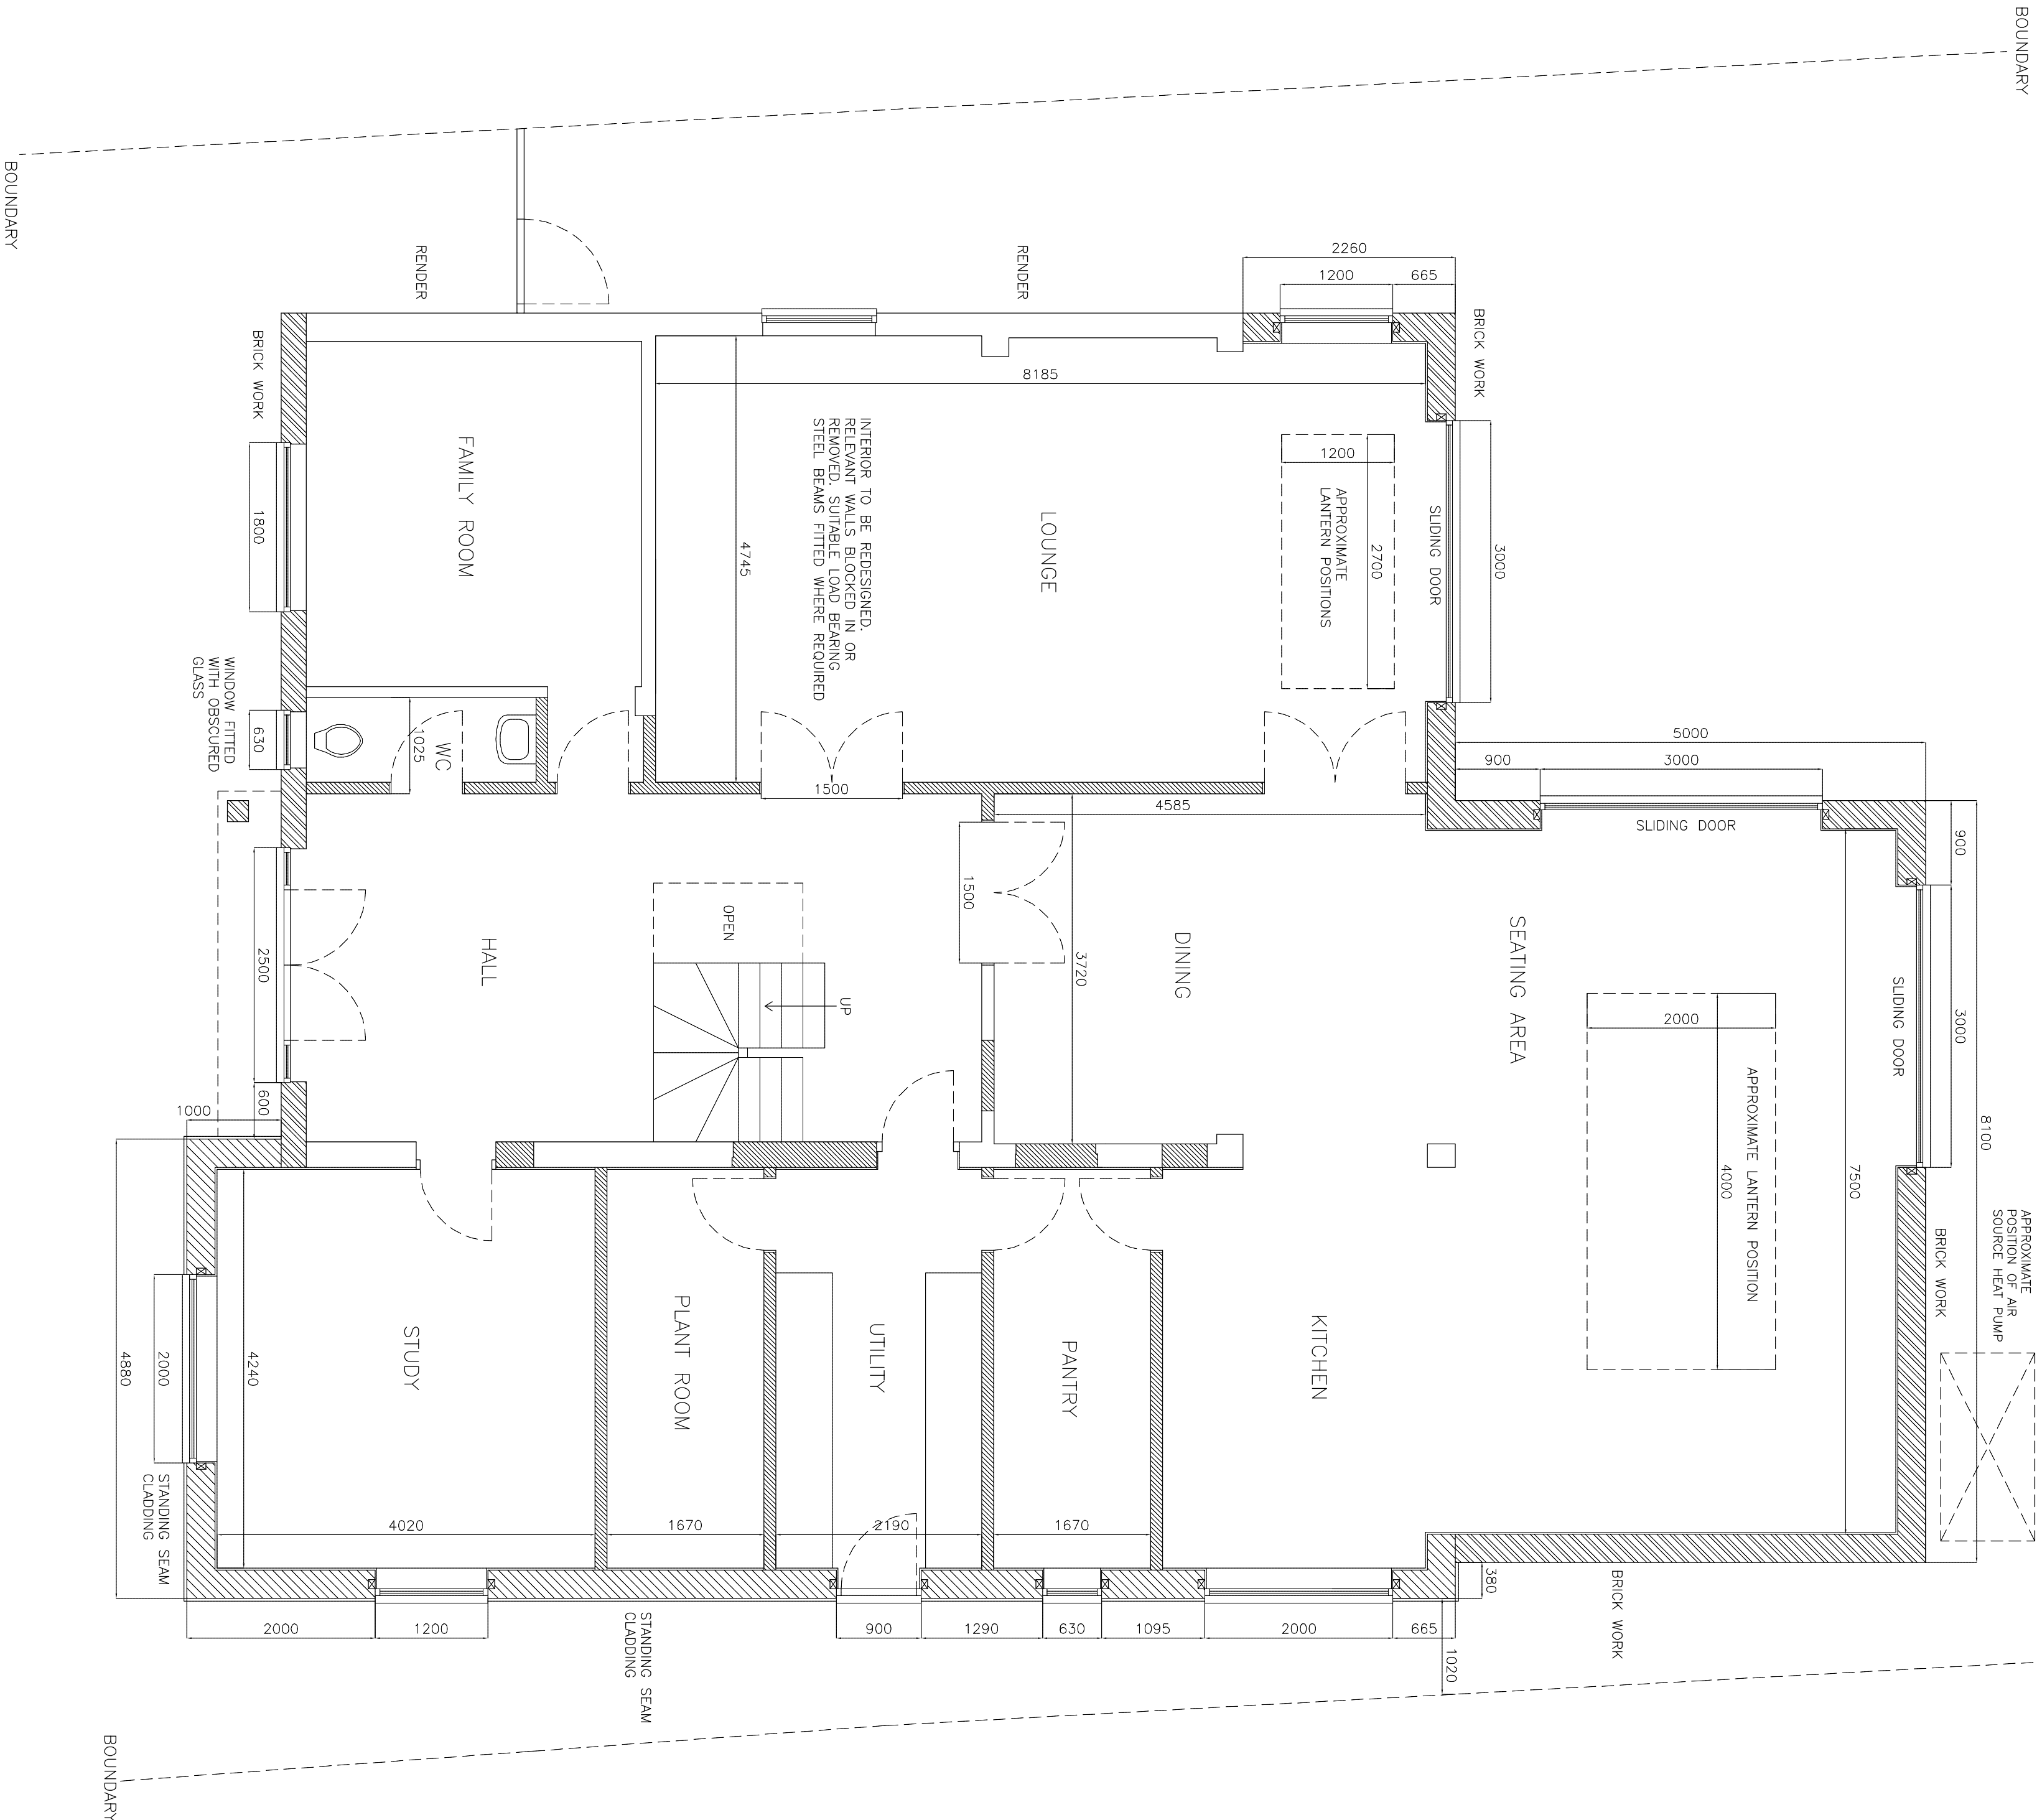

PROPOSED GROUND FLOOR PLAN

DO NOT SCALE FROM PLANS

PROPOSED CONVERSION WORK

MR AND MRS WELLS

289 NINE MILE RIDE WOKINGHAM BERKS RG40 3NS



DRAWING NO. SG.005
DATE 3.2.26
SCALE 1:50