



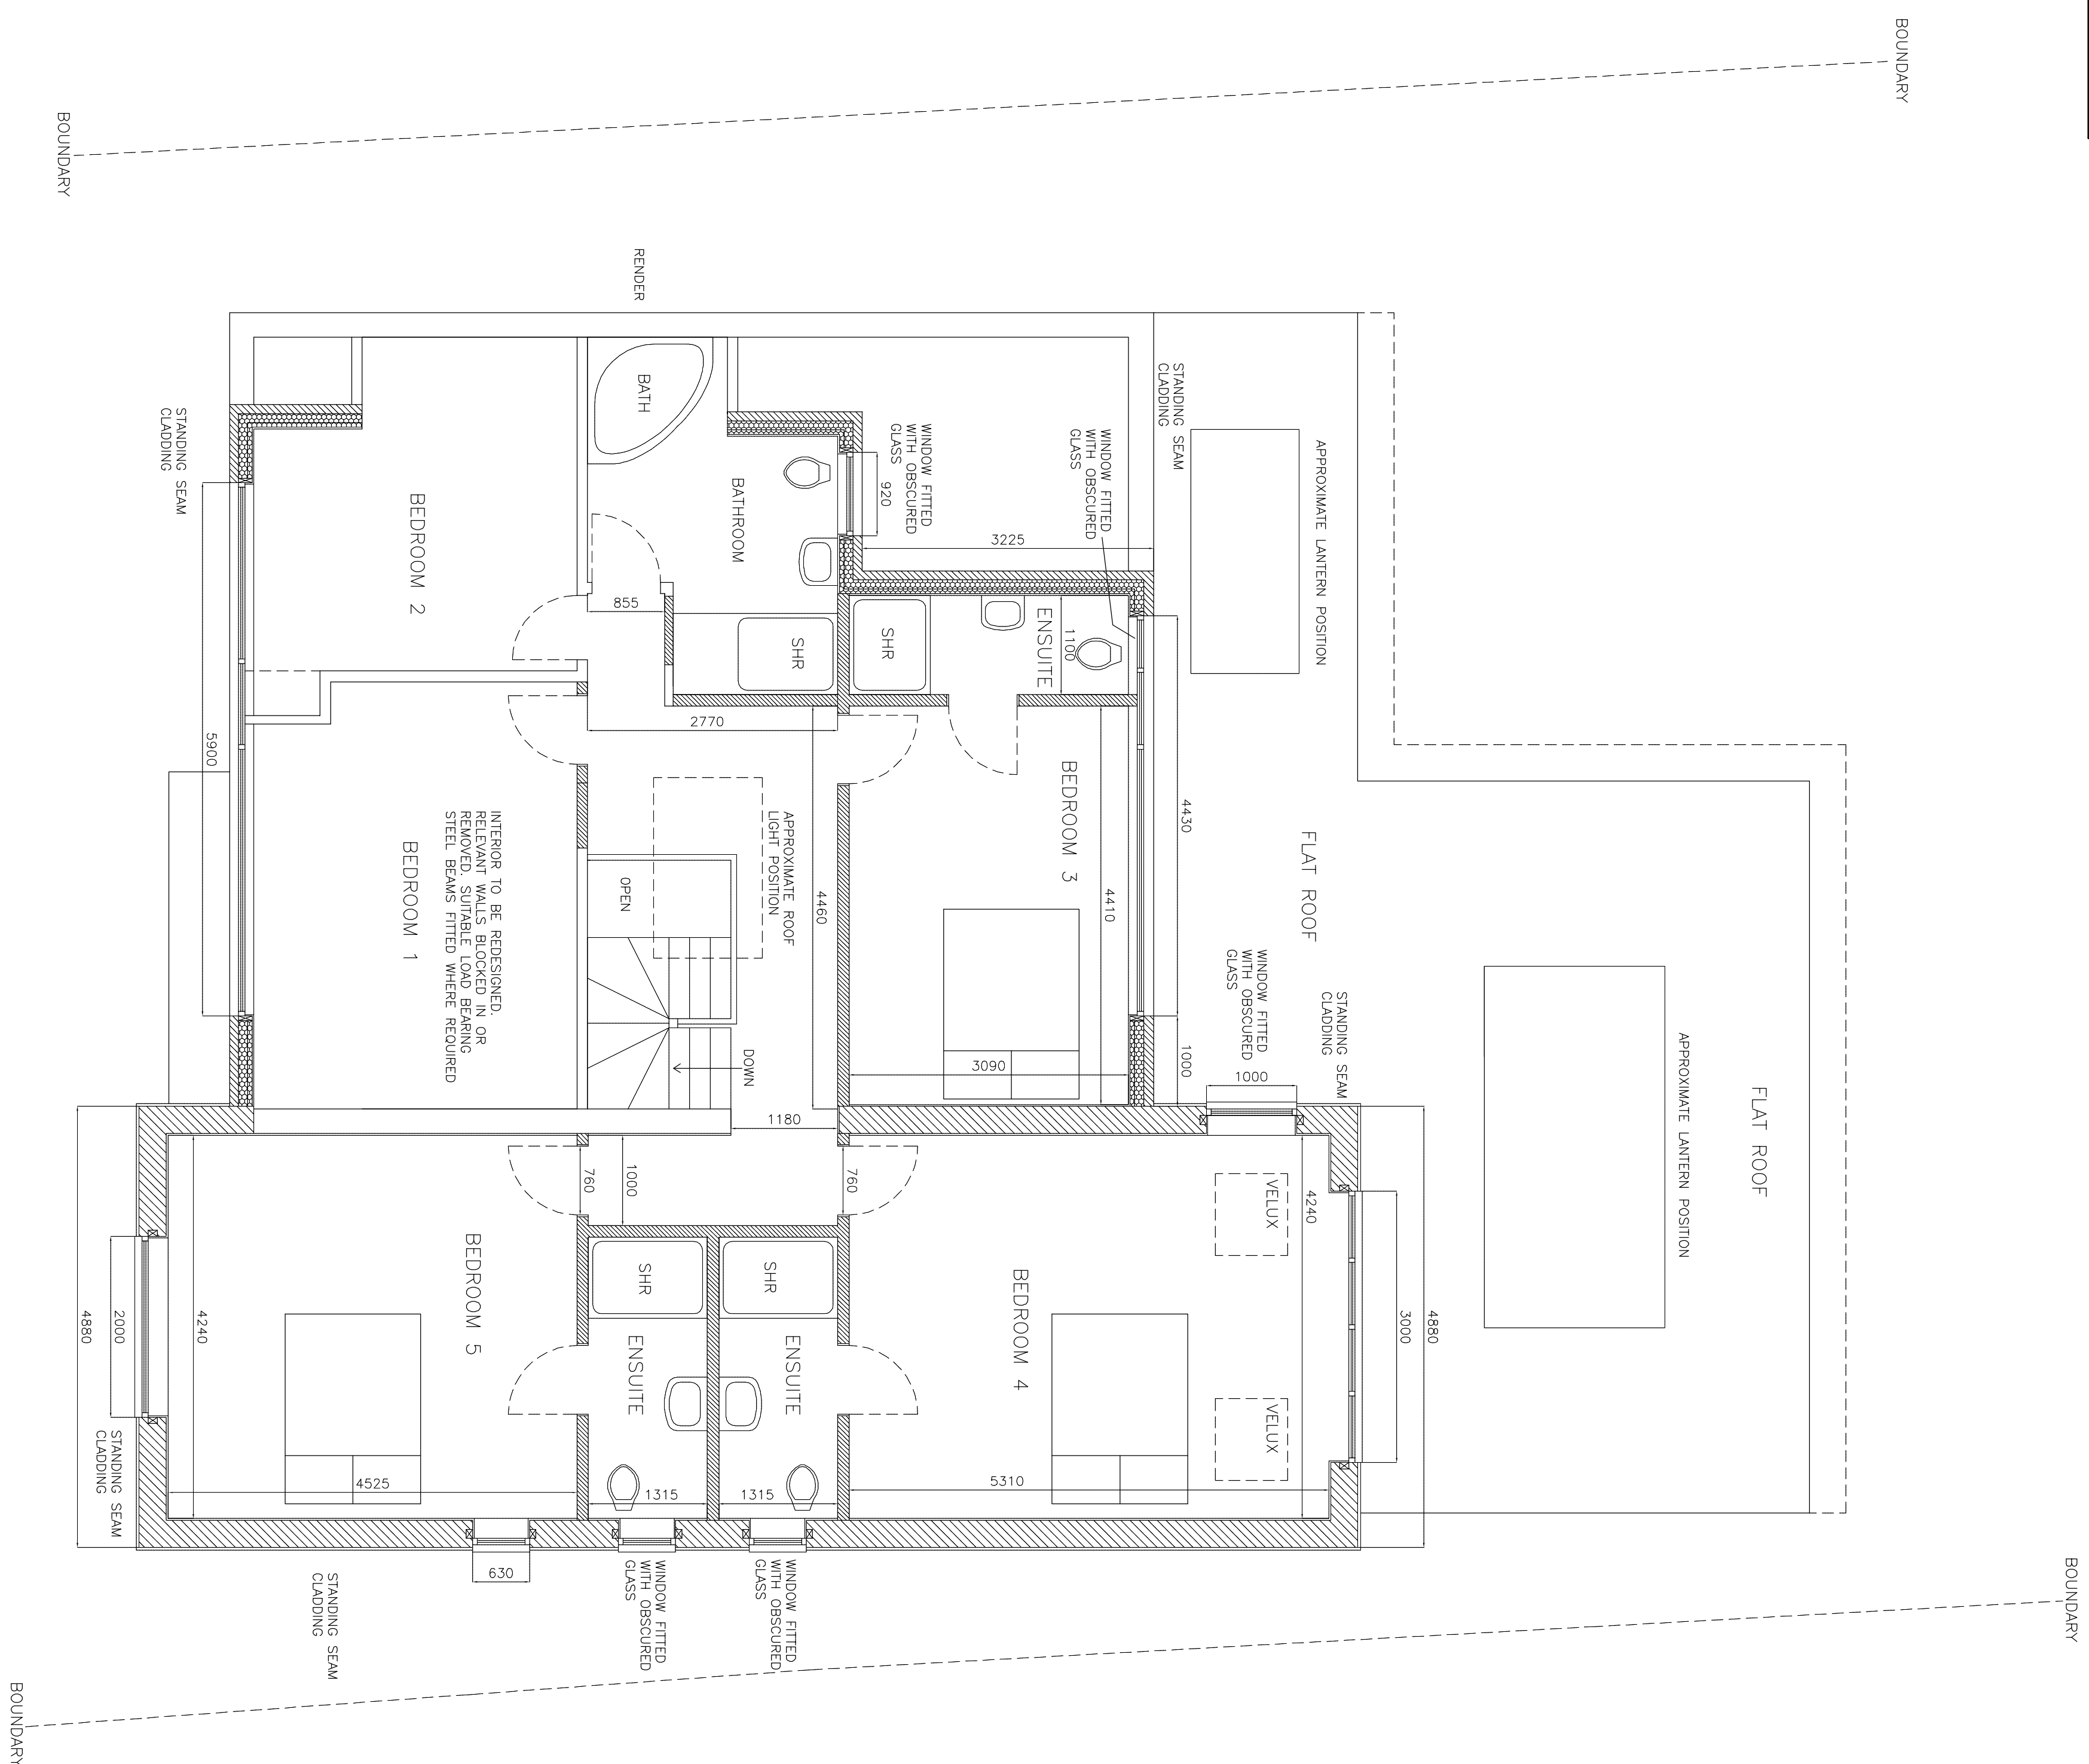

PROPOSED FIRST FLOOR PLAN

DO NOT SCALE FROM PLANS

 

DRAWING NO. SG.006
DATE 3.2.26
SCALE 1:50