


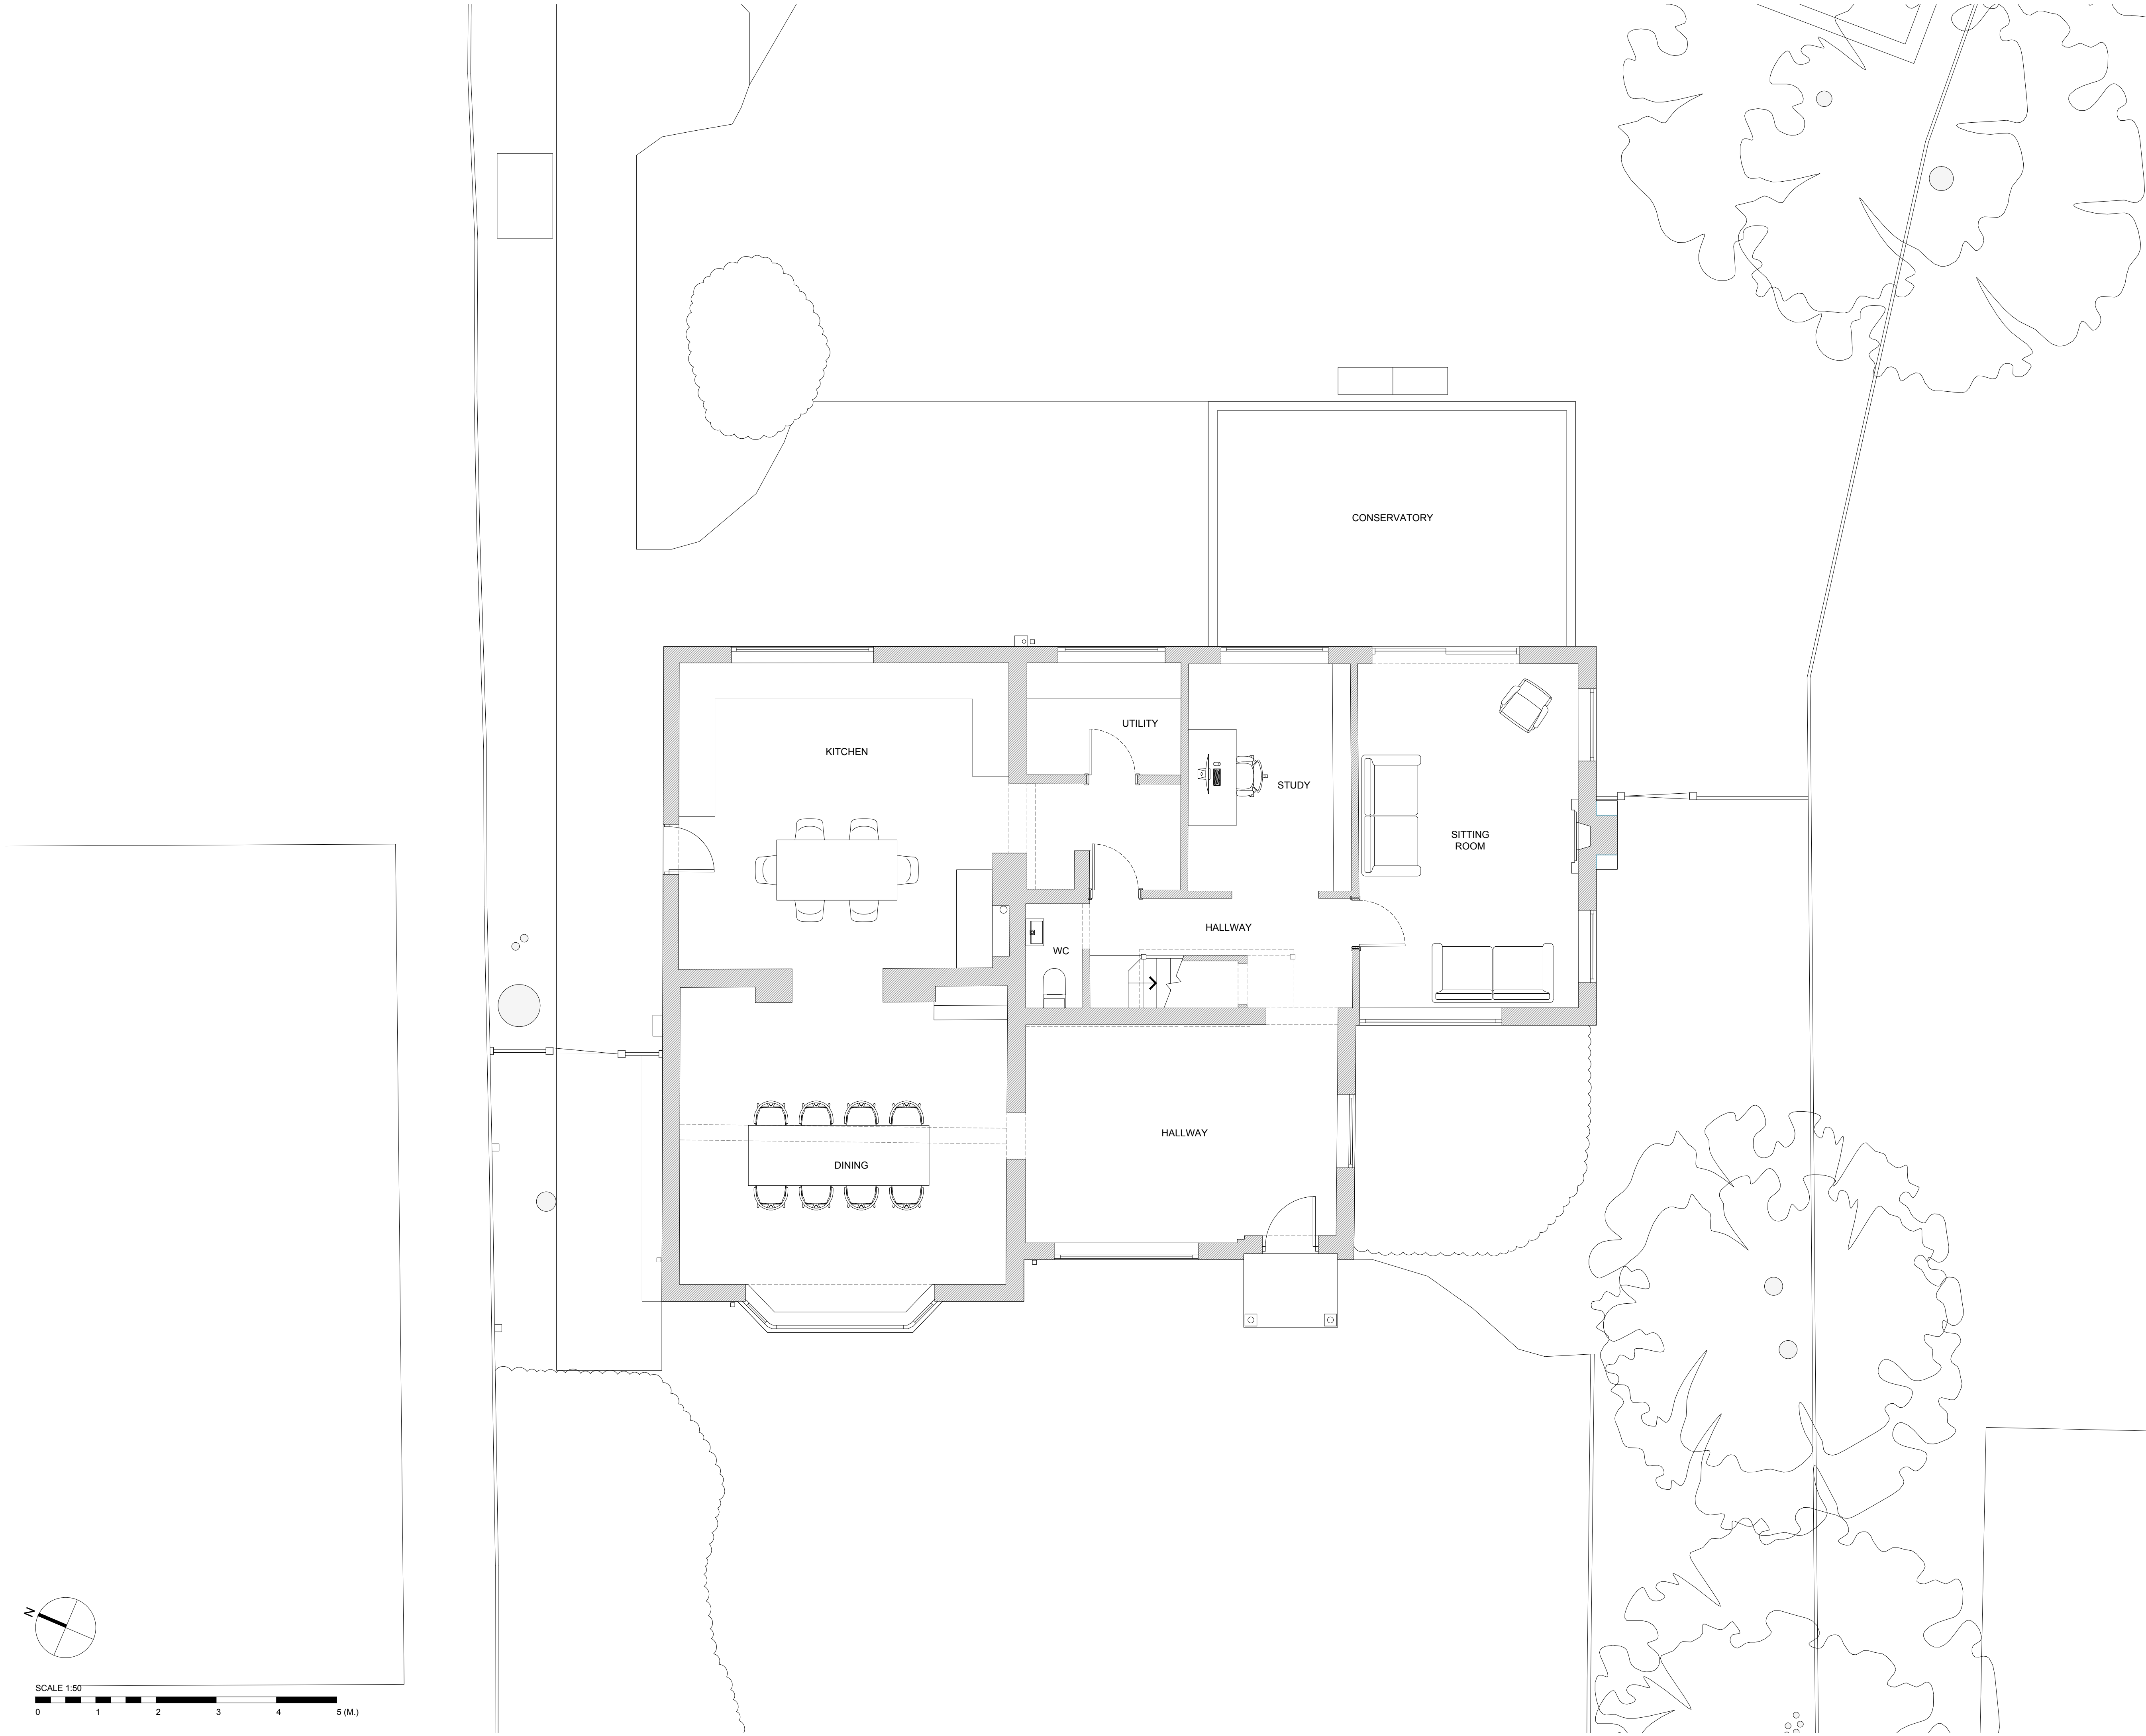

Copyright Fineline Architects Ltd. This drawing, or any of its contents, may not be copied, reproduced or distributed without the written consent of Fineline Architects. Do not scale off this drawing. Figured dimensions to be taken from this drawing only. All contractors, subcontractors and/or specialists are responsible for taking and checking all dimensions relating to their work on site. This drawing is to be read in conjunction with all consultants information.

Revision	Issue Date	Dm	Chk

GENERAL NOTES - DEMOLITION

- THIS DRAWING IS TO BE READ IN CONJUNCTION WITH ALL GENERAL ARRANGEMENT, PROJECT DETAILS, SPECIFICATIONS AND CONSULTANTS DRAWINGS.
- UNLESS NOTED OTHERWISE, ALL DIMENSIONS ARE TO STRUCTURAL FACES AND/OR PARTITION STUDS.
- LEGEND

DEMOLITION WORKS


Status
PLANNING

Project
82 WARGRAVE ROAD
TWYFORD, RG10 9PJ
Drawing Title
EXISTING GROUND FLOOR PLAN

Date JUN 2025	Scale 1:50 @ A1	Drawn by CA	Check by CA
Project No. 25.104	Drawing No. GA.1300	Revision -	

fineline

01491 526 936
studio@finelinearchitects.co.uk
finelinearchitects.co.uk

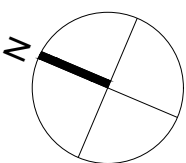

SCALE 1:50
0 1 2 3 4 5 (M.)