


Revision	Issue Date	Dm	Chk

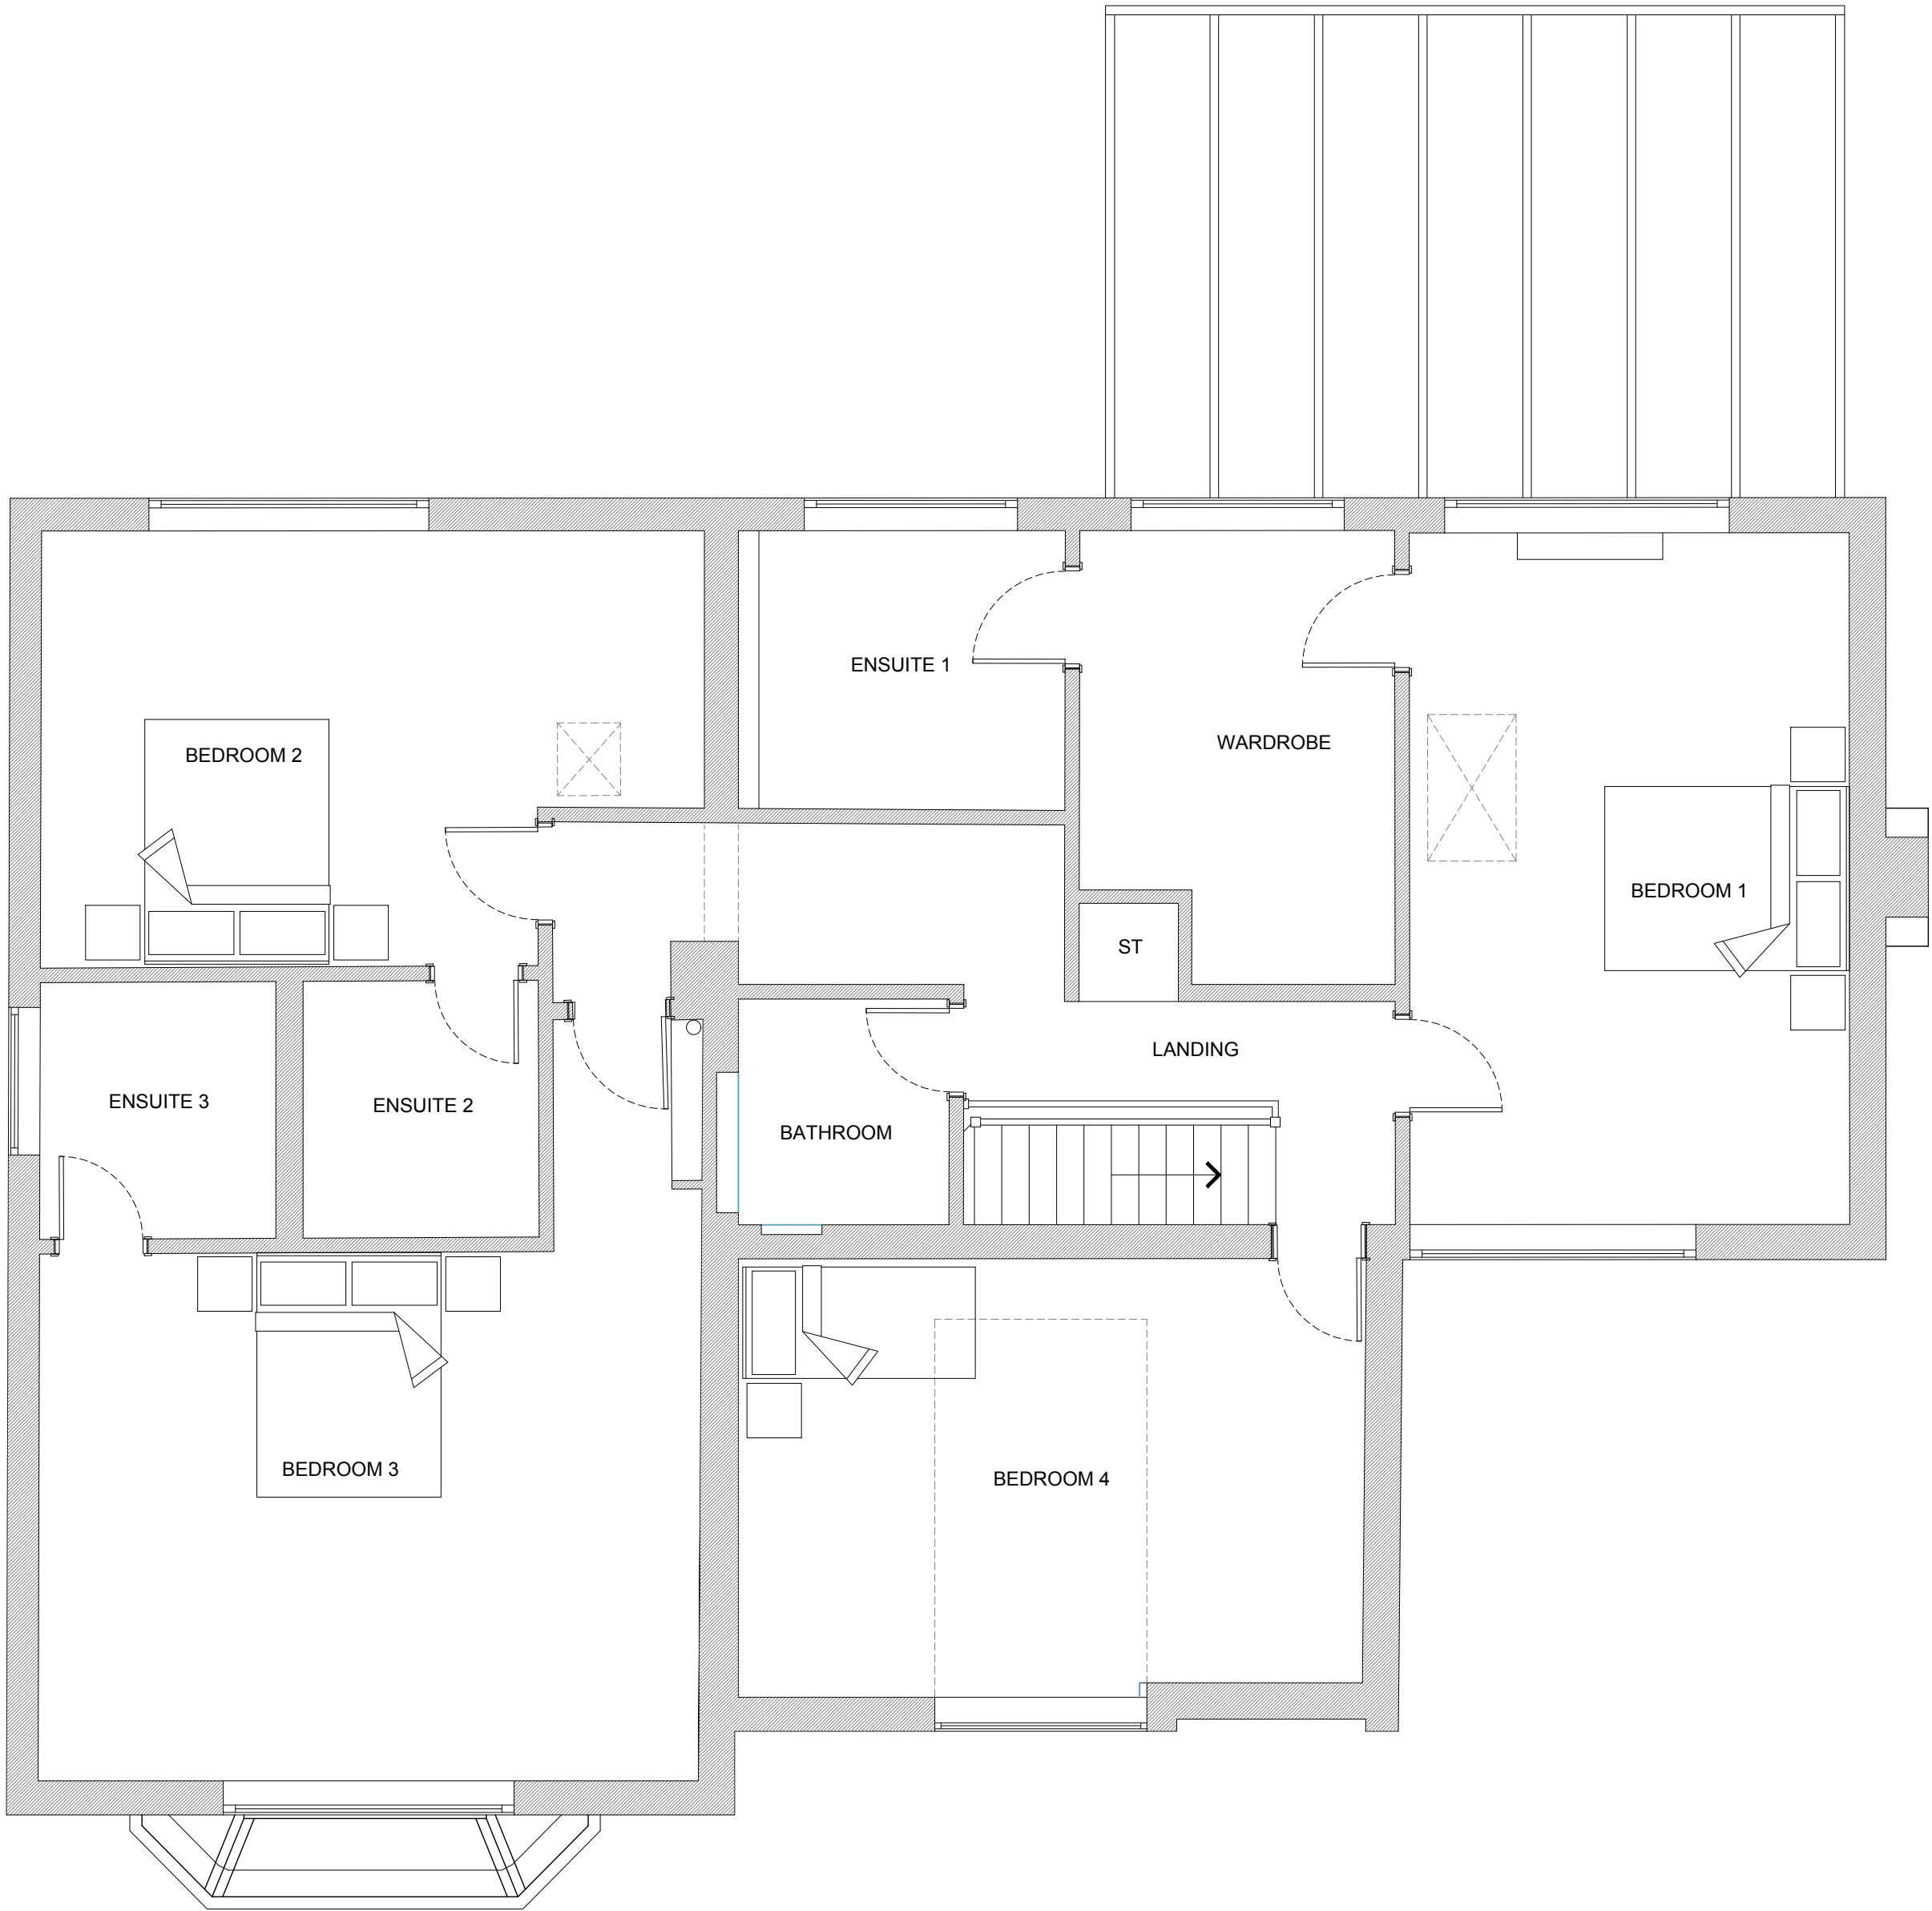

GENERAL NOTES - DEMOLITION

- THIS DRAWING IS TO BE READ IN CONJUNCTION WITH ALL GENERAL ARRANGEMENT, PROJECT DETAILS, SPECIFICATIONS AND CONSULTANTS DRAWINGS.
- UNLESS NOTED OTHERWISE, ALL DIMENSIONS ARE TO STRUCTURAL FACES AND/OR PARTITION STUDS.
- LEGEND


DEMOLITION WORKS

Status
PLANNING

Project
82 WARGRAVE ROAD
TWYFORD, RG10 9PJ
Drawing Title
EXISTING FIRST FLOOR PLAN

Date	Scale	Drawn by	Check by
JUN 2025	1:50 @ A1	CA	CA
Project No.	Drawing No.		Revision
25.104	GA.1301		-

fineline

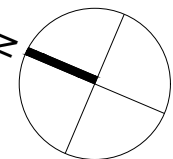

SCALE 1:50
0 1 2 3 4 5 (M.)