


Revision	Issue Date	Dm	Chk

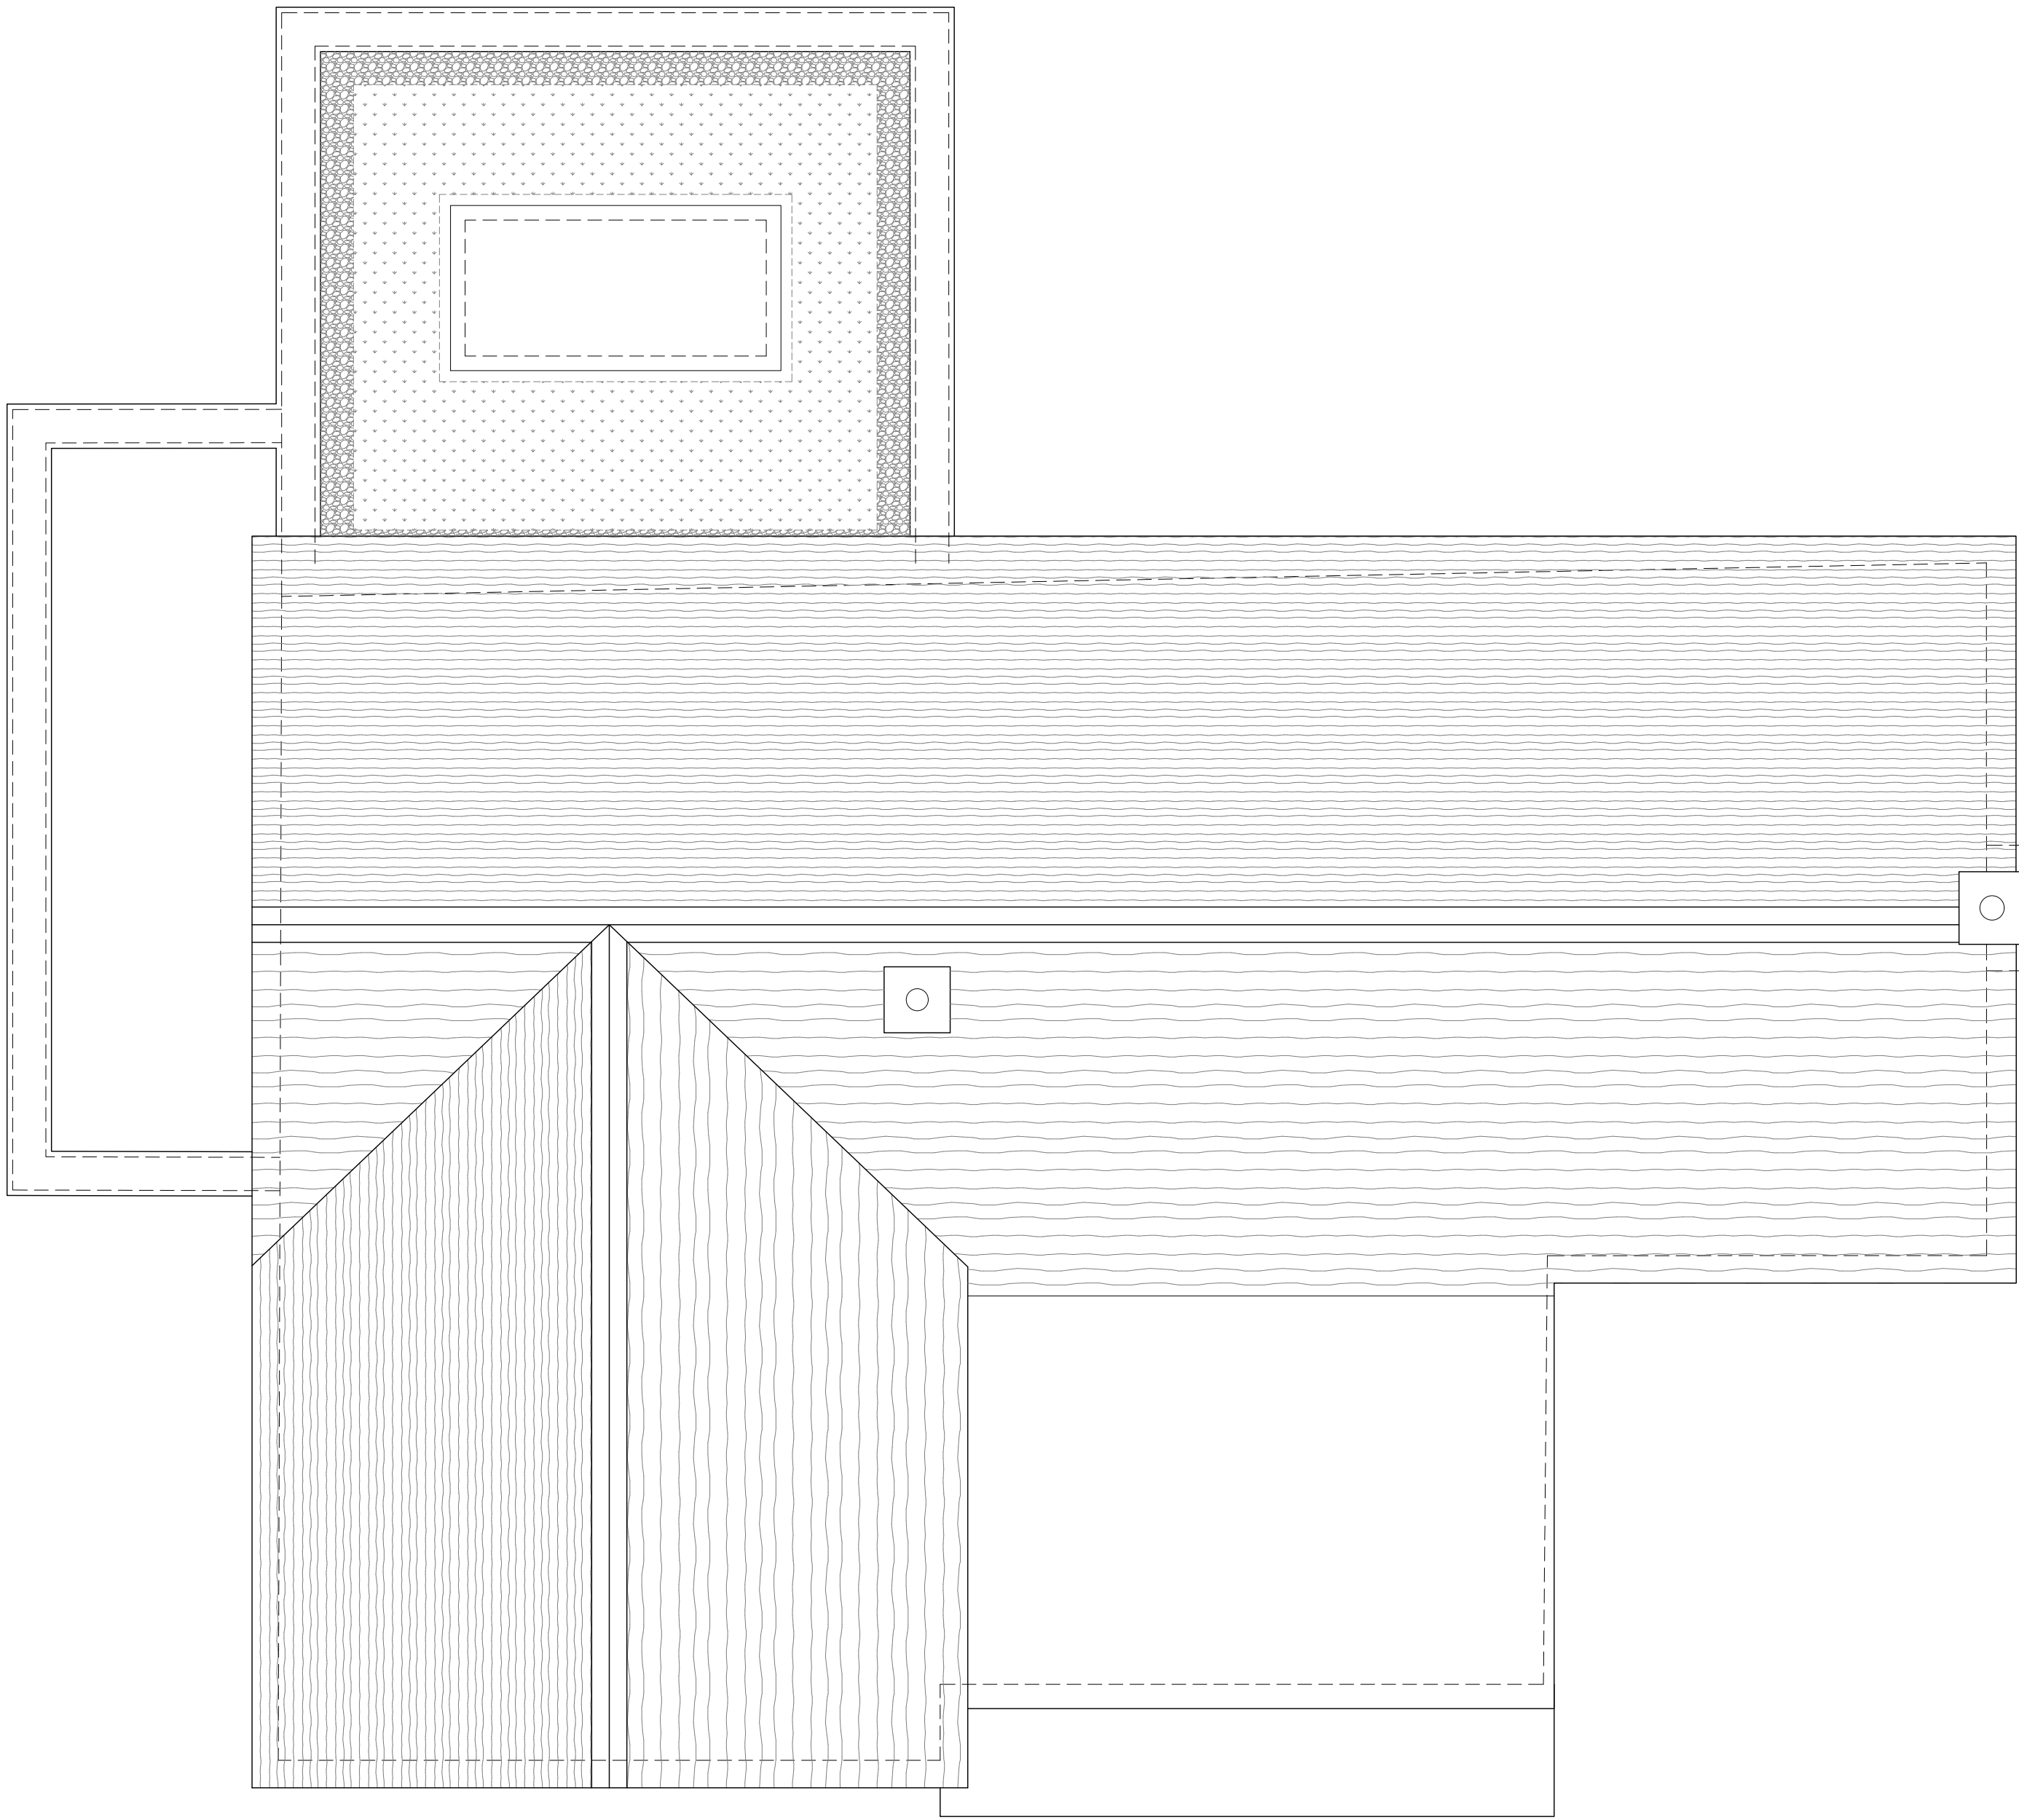

PROPOSED ROOF PLAN

GENERAL NOTES - ROOF


- THIS DRAWING IS TO BE READ IN CONJUNCTION WITH ALL GENERAL ARRANGEMENT, PROJECT DETAILS, SPECIFICATIONS AND CONSULTANTS DRAWINGS.
- UNLESS NOTED OTHERWISE, ALL DIMENSIONS ARE TO STRUCTURAL FACES AND/OR PARTITION STUDS.
- ABBREVIATIONS:
RWP RAINWATER PIPE
RWO RAINWATER OUTLET
- *** ALL GUTTERS TO BE DEEP-FLOW, 115MM WIDE WITH ROUND EDGED OUTLETS. SUPPLIER TO CONFIRM SIZE AND LOCATION OF RWPS.
- SIZES OF EXTRACTS TO BE AS MANUFACTURERS RECOMMENDATIONS. COLOURS TO MATCH ROOF TILES.
- EAVES DIMENSION SHOWN MEASURED FROM BRICK/BLOCK FACE TO EXTERNAL FACE OF FASCIA.
- VERGE DIMENSION SHOWN MEASURED FROM BRICK/BLOCK FACE TO EXTERNAL FACE OF BARGE BOARD.
- ALL ELEMENTS OF WORK TO BE INSTALLED ACCORDING TO THE APPROPRIATE MANUFACTURER'S INSTRUCTIONS.

Status
PLANNING

Project
82 WARGRAVE ROAD
TWYFORD, RG10 9PJ
Drawing Title
PROPOSED ROOF PLAN

Date	Scale	Drawn by	Check by
JUN 2025	1:50 @ A1	CA	CA
Project No.	Drawing No.		Revision
25.104	GA.1312		A

fineline

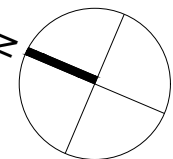

SCALE 1:50
0 1 2 3 4 5 (M.)