



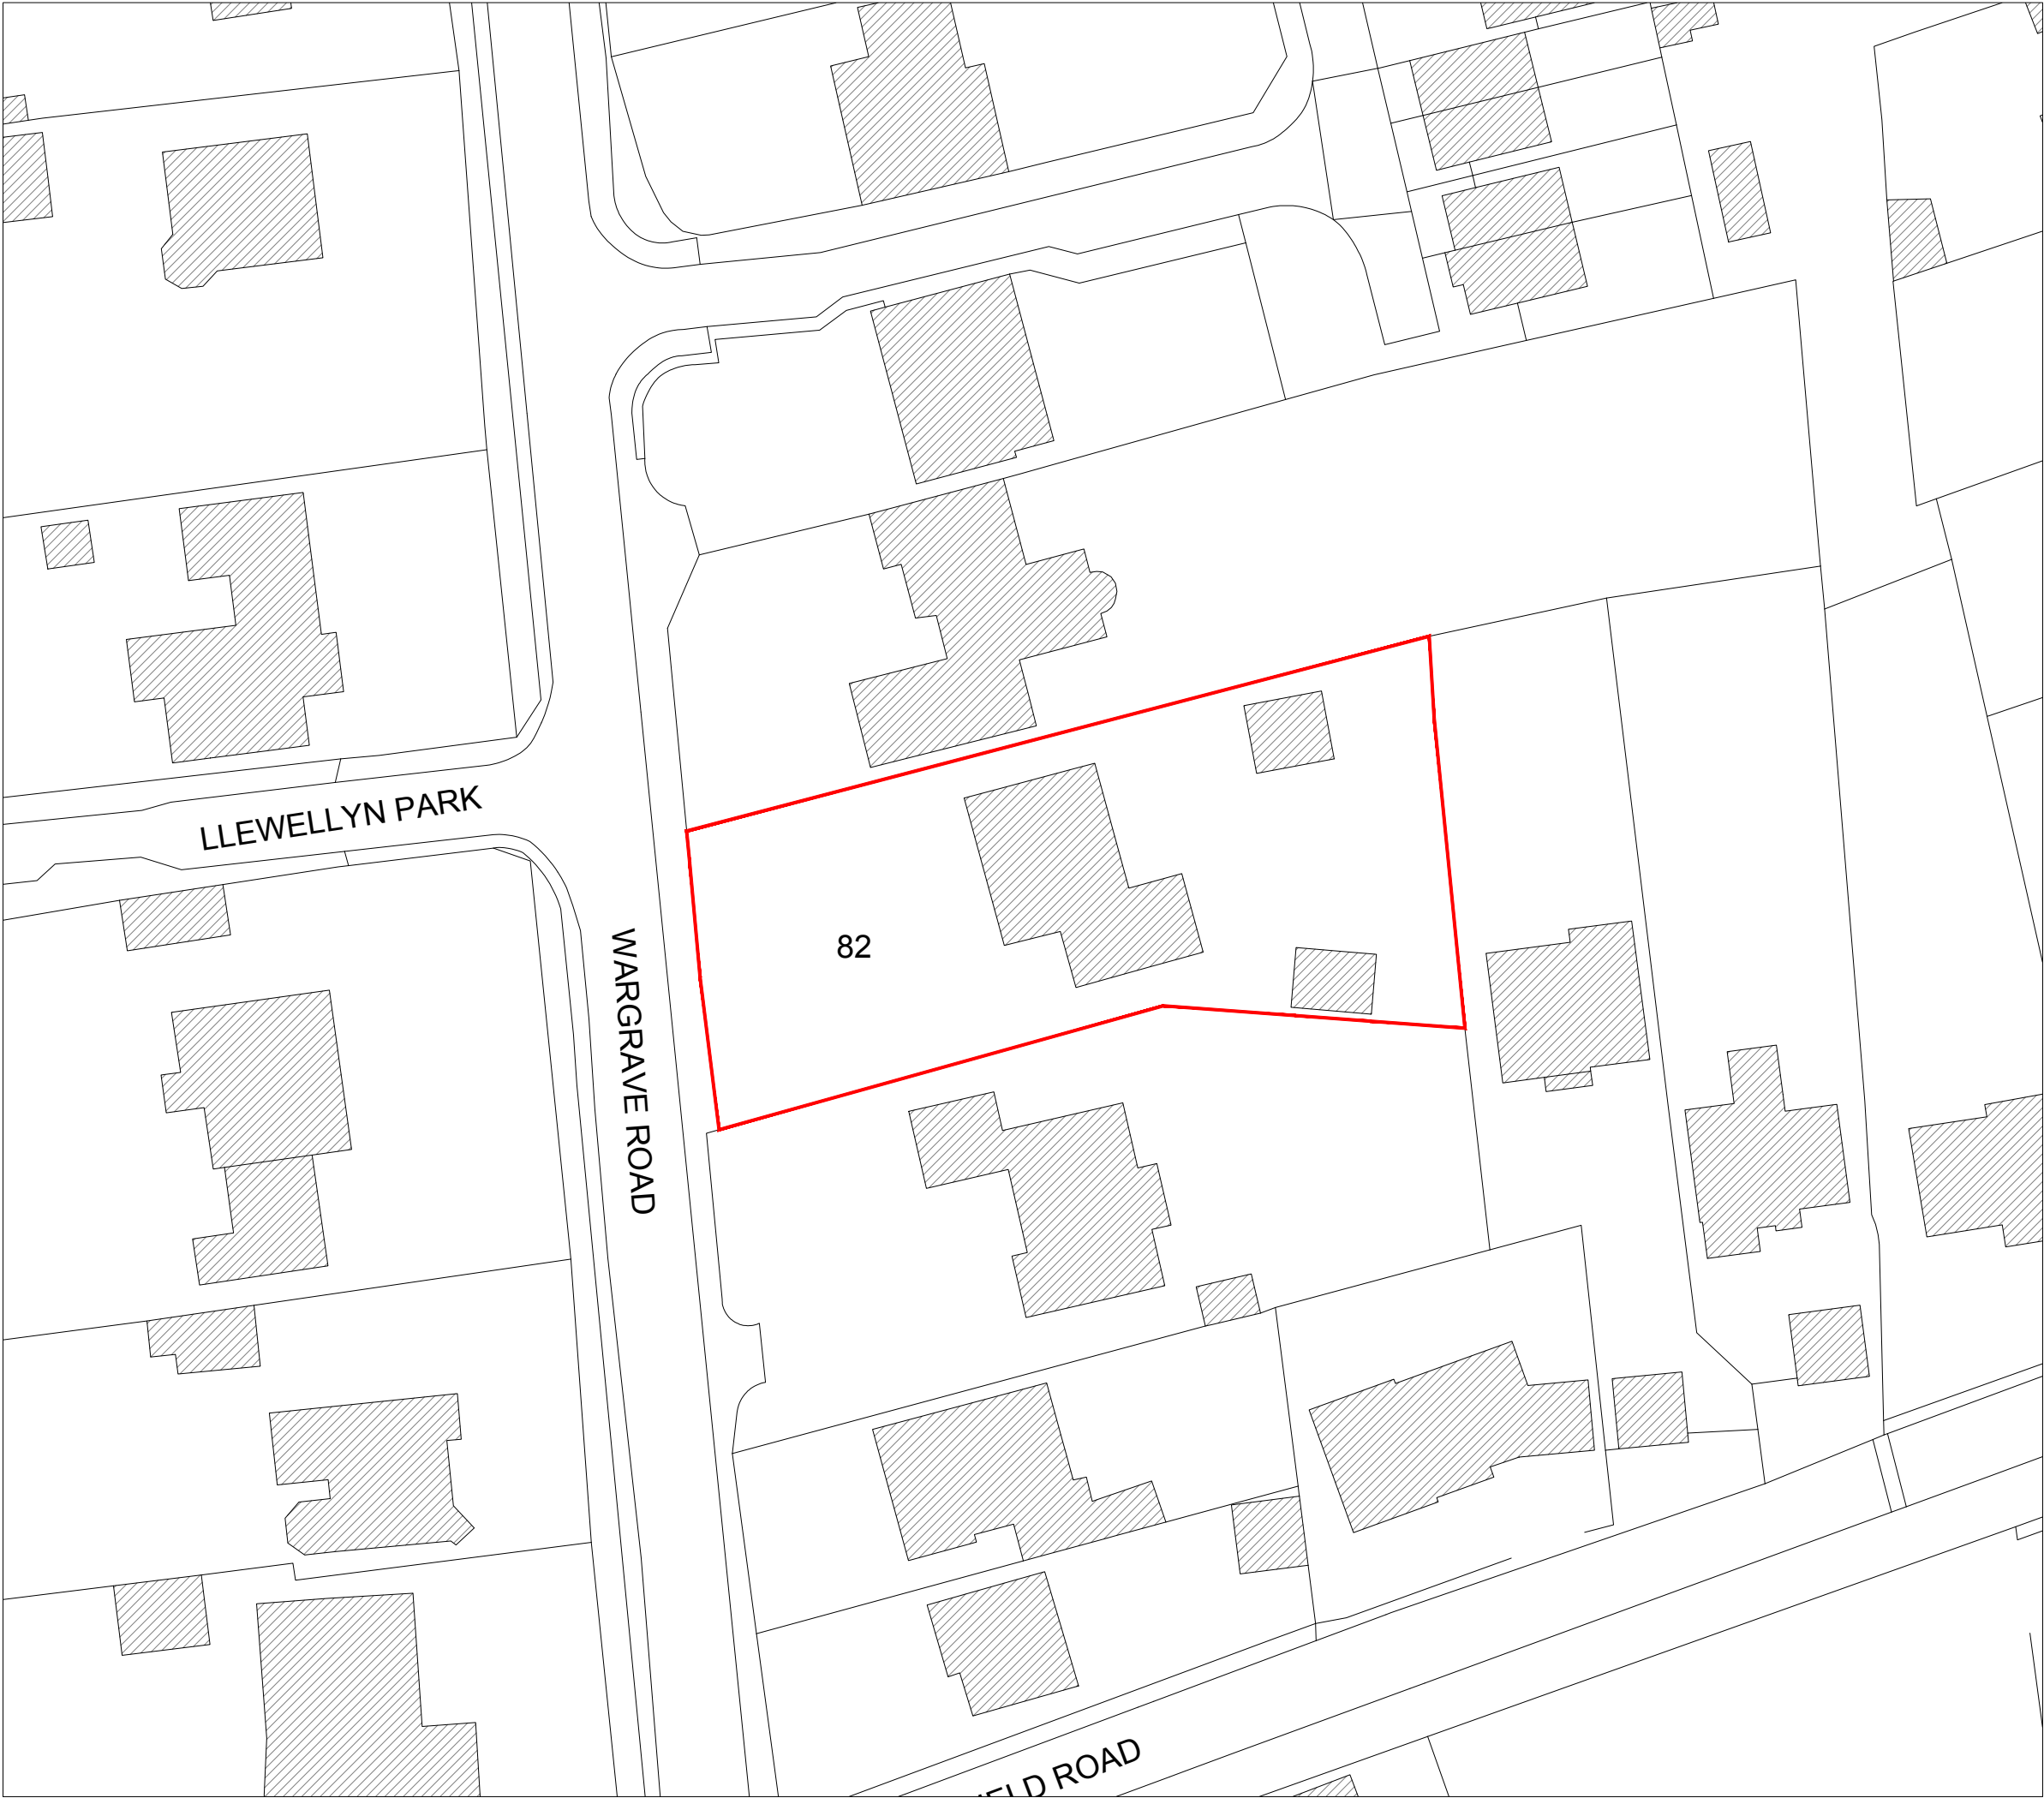

Copyright Fineline Architects Ltd. This drawing, or any of its contents, may not be copied, reproduced or distributed without the written consent of Fineline Architects. Do not scale off this drawing. Figured dimensions to be taken from this drawing only. All contractors, subcontractors and/or specialists are responsible for taking and checking all dimensions relating to their work on site. This drawing is to be read in conjunction with all consultants information.

Revision	Issue Date	Drm	Chk
----------	------------	-----	-----

 

GENERAL NOTES - SITE PLAN

- THIS DRAWING IS TO BE READ IN CONJUNCTION WITH ALL GENERAL ARRANGEMENT, PROJECT DETAILS, SPECIFICATIONS AND CONSULTANTS DRAWINGS.
- UNLESS NOTED OTHERWISE, ALL DIMENSIONS ARE TO STRUCTURAL FACES AND/OR PARTITION STUDS.
- LEGEND
 - SITE BOUNDARY
- ABBREVIATIONS;
 - SVP SOIL AND VENT PIPE
 - DP DRAINAGE POINT
 - RWP RAIN WATER PIPE
 - BIG BACK INLET GULLY
- ALL ELEMENTS OF WORK TO BE INSTALLED ACCORDING TO THE APPROPRIATE MANUFACTURER'S INSTRUCTIONS.

Status
PLANNING

Project
82 WARGRAVE ROAD
TWYFORD, RG10 9PJ

Drawing Title
EXISTING BLOCK PLAN

Date	Scale	Drawn by	Check by
JUN 2025	1:500 @ A3	CA	CA
Project No.	Drawing No.	Revision	
25.104	PL.1201	A	

fineline

01491 526 936
studio@finelinearchitects.co.uk
finelinearchitects.co.uk