



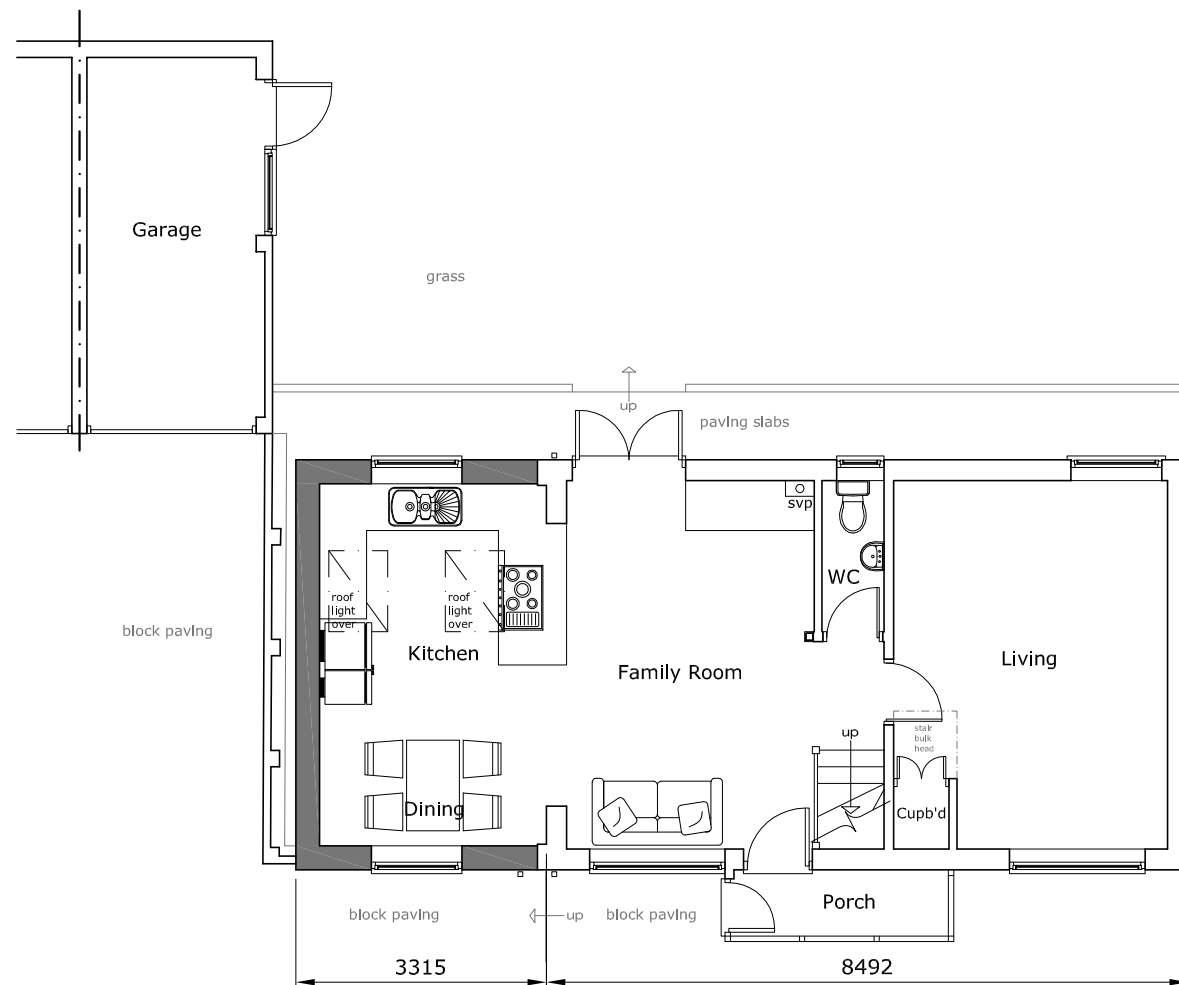

Proposed Ground Floor Plan

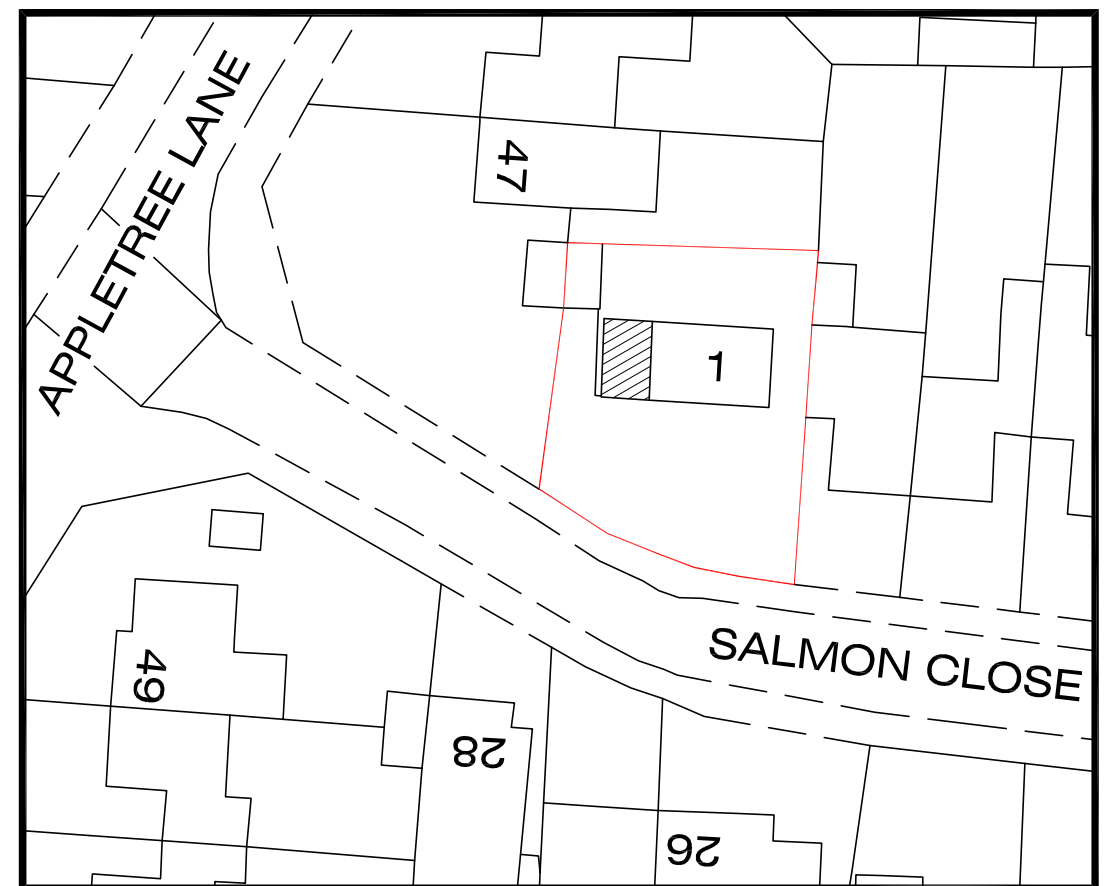

Proposed Site Plan (1:500)

0 METRES 20
SCALE 1:500

Indicates
proposed extension

General Notes

0 METRES 5
SCALE 1:100



Drawing Status
For Planning Submission

Rev.	Remarks	Date
------	---------	------

Project no.	25136	Scale	1:100 and 1:500 @ A3
Drawing no.	003	By	NY
		Date	Aug 25

Project
1 Salmon Close
Spencers Wood
Reading RG7 1EG

Title
Proposed Plans



architectural design

White Young Design Ltd
19 Love Lane Watlington
Oxfordshire OX49 5RA

01491 612915
07860 313875
mail@whiteyoungdesign.com

www.whiteyoungdesign.com