


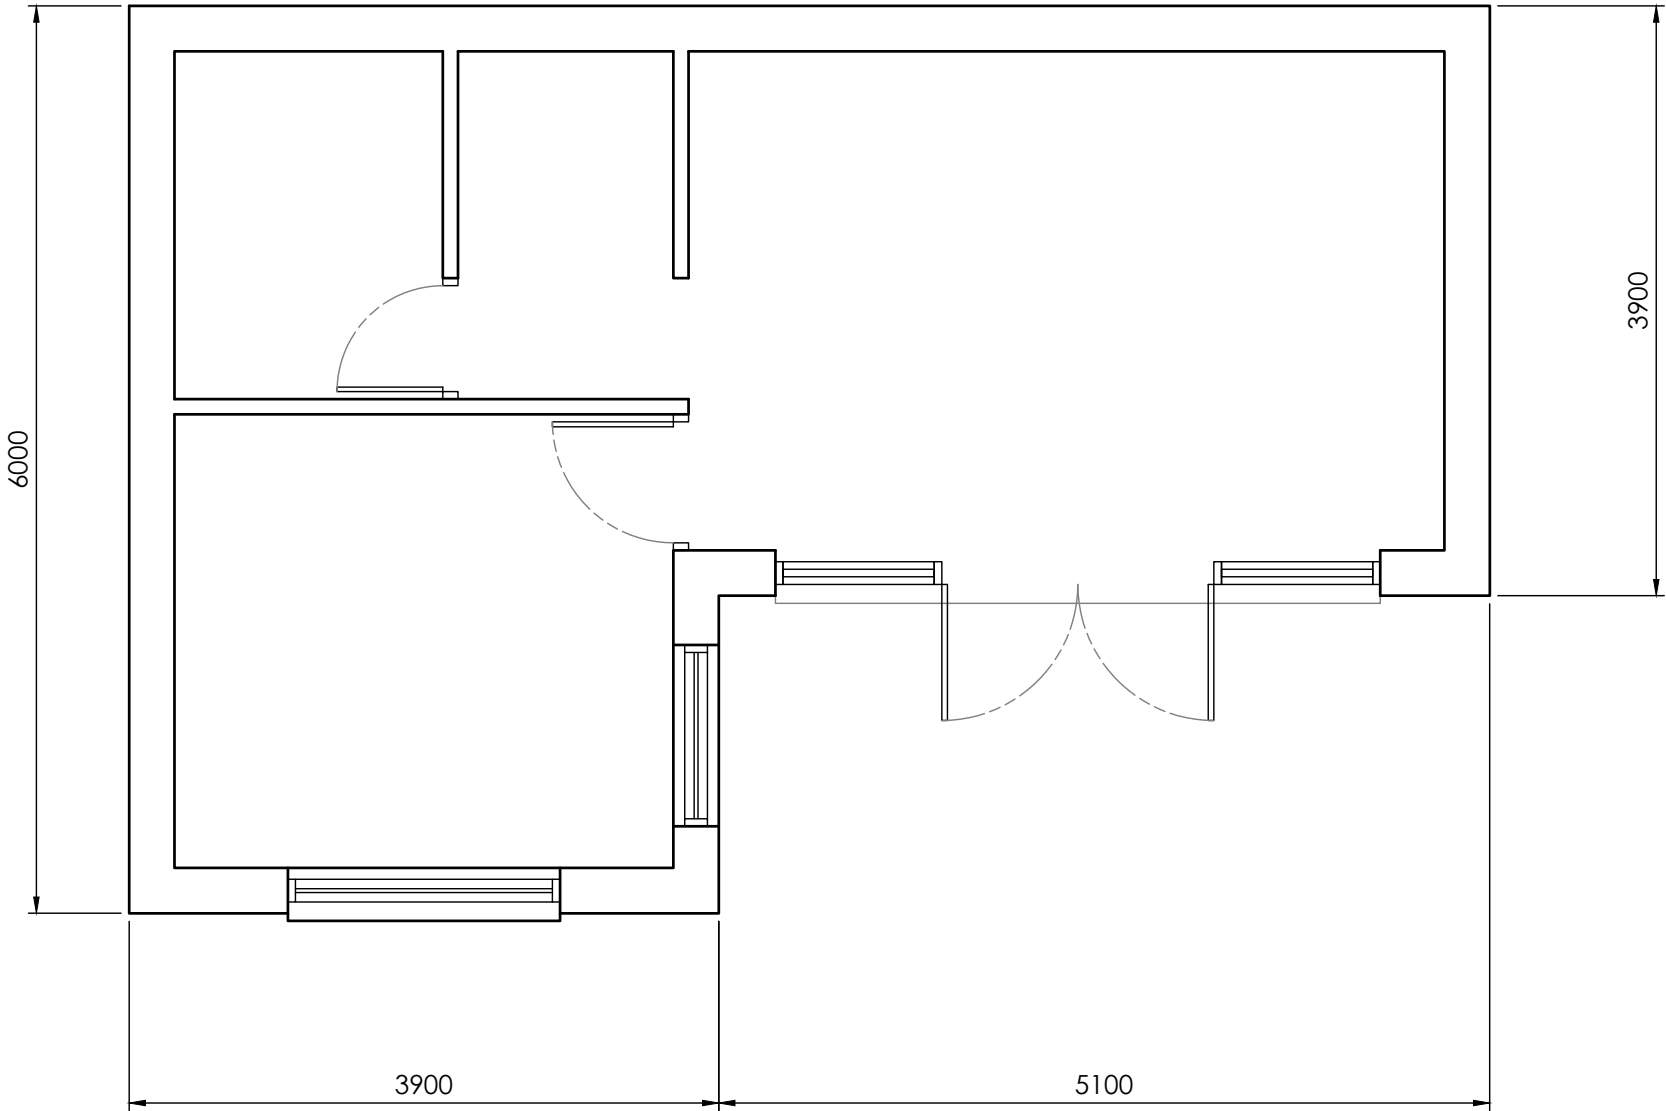

A		M Harrison	02.10.2025	First Issue			
ISSUE	BY	DATE	DESCRIPTION		APPROVED	DATE	
Scale	1:50	Dimensions	mm	Tolerance	Mass	Projection	3rd Angle
Drawing Owner		Title					
 T : 01189 770404		1 Pages Croft, Wokingham, Berkshire RG40 2HN, New Outbuilding, Proposed Floor Plan					
Drawn by				Drawing Number		Sheet	Issue
				25/PCW/011		1/1	C