
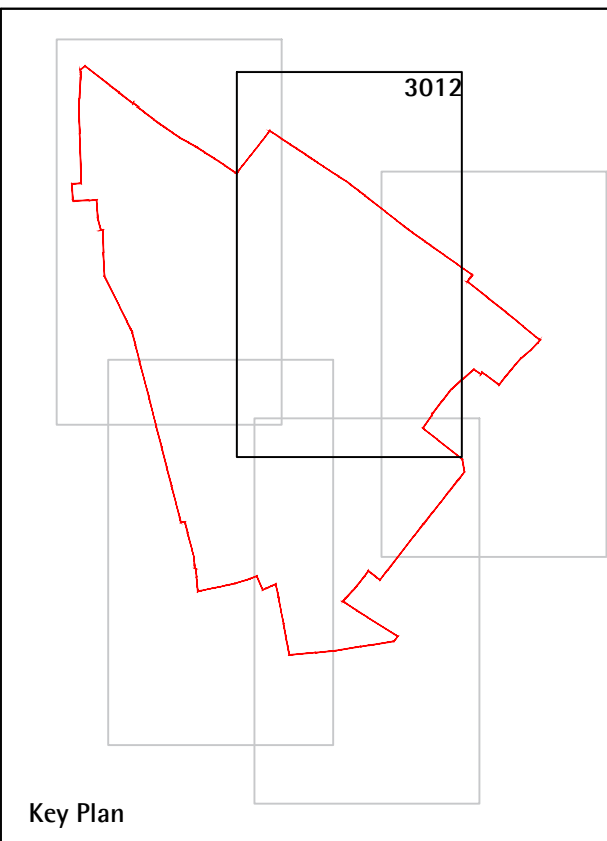


COM NOTE	Ref	Description of hazard and relevant action
Refer to 2983-PP-01 for an assessment of all hazards and risks associated with this project. Occasional high tree planting specific to the drawing are listed adjacent to the date of reference.	1.0	Areas of permanent (occasionally) deep water presents risk of drowning
	1.2	Occasionally areas of steep vertical edges to basin

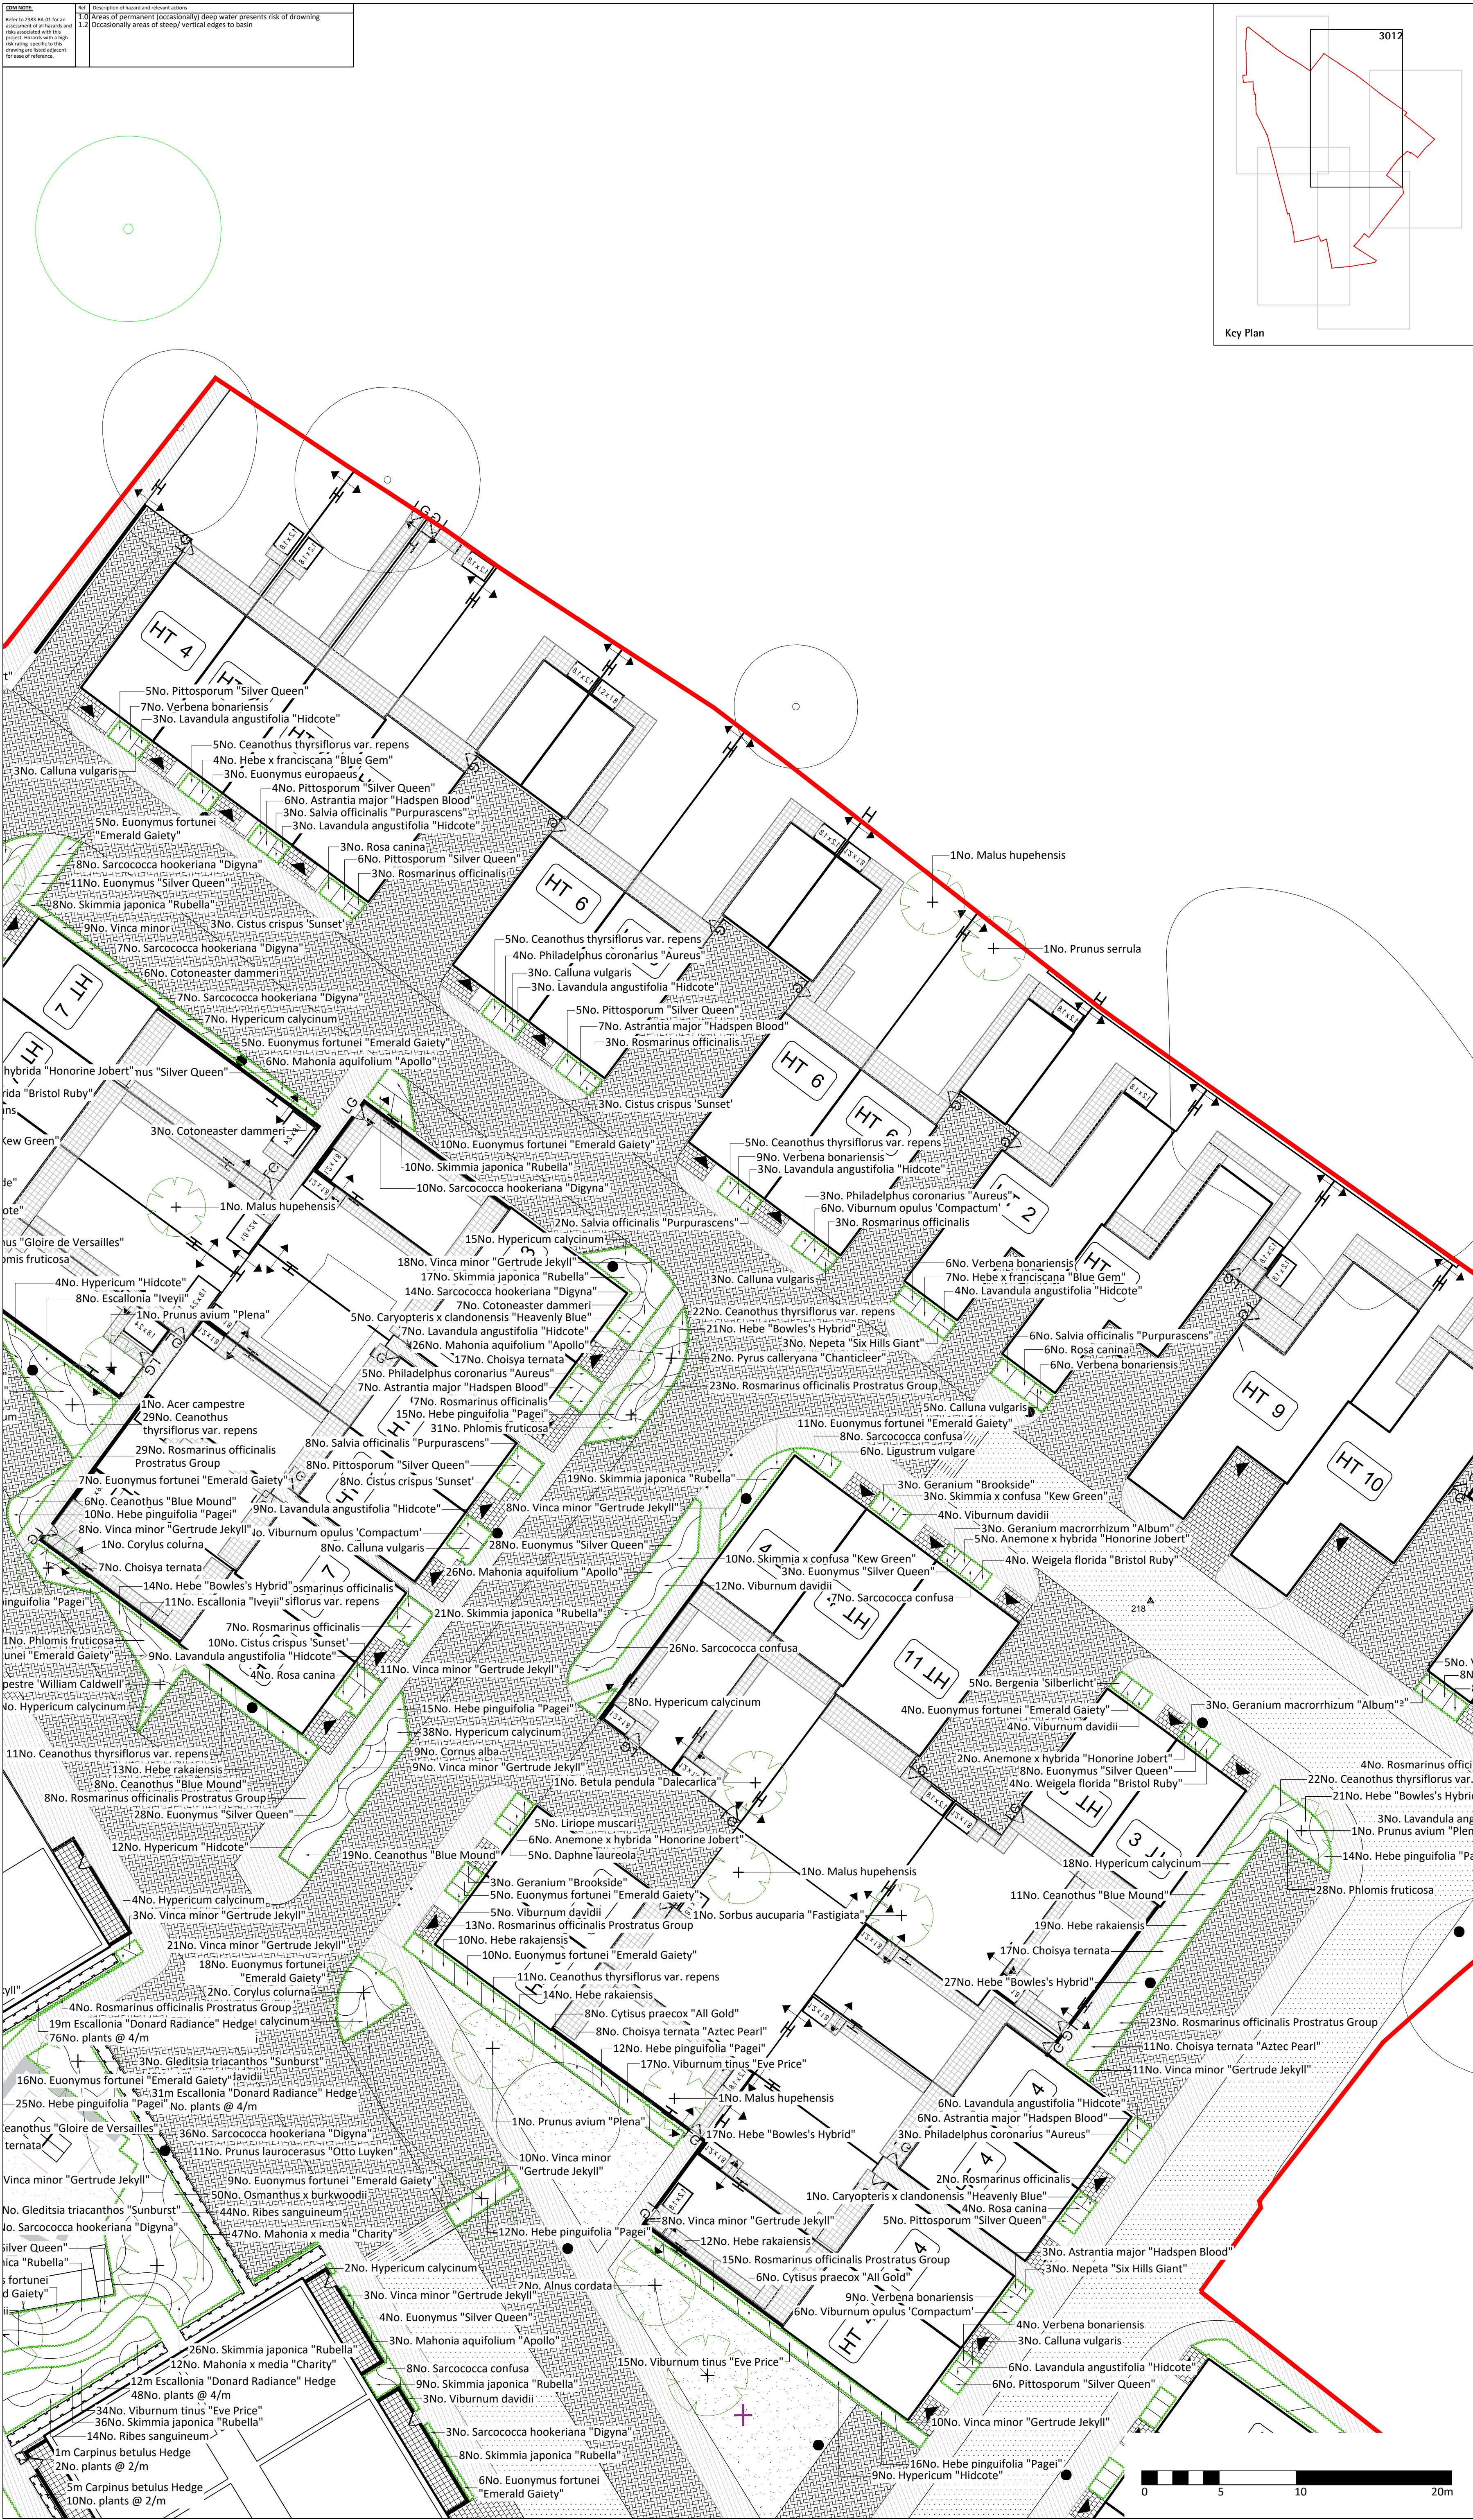

APAL FILE REFERENCE
2983-PP-01-05.dwg

Notes
This drawing is subject to copyright.
Do not scale from this drawing.

Based on drawing byKendall Kingscott
Drawing number
700399-KKL-SW-F1-DR-A-0201_Site Plan Setting Out (Phase 2A)_S3

North

LEGEND

Phase 2A boundary

SOFT LANDSCAPE

Existing tree

Proposed deciduous tree

Proposed Shrubs

Proposed bed division lines

Proposed hedge

Specimen shrub

Specimen herbaceous

Species Rich Amenity Grass

Wetland Planting

Longer species rich amenity grass
as wildflower meadow

Bird/ bat boxes - To be erected in
existing trees

Bug hotel

Habitat pile

Loggeries

Notes:
Refer to Allen Pyke 700399-APA-ZZ-XX-SH-L-9001
for full Plant Schedule.

Refer to Allen Pyke drawing

P11	Amendment to tree species to Plots 30 & 32 backgardens	25/06/25	CS	JH
P10	Proposed trees added to Plots 30 & 32 backgardens	17/06/25	CS	JH
P09	Amendment to communal courtyard following comments	10/02/25	CS	JH
P08	Amendment to comments	12/06/24	CS	JH
P07	Amendment to comments	09/05/24	CS	JH
P06	updated in accordance with WBC comments	03/01/24	SS	CR
P05	Updated to Architects layout. Plot 39 shed location	01/08/23	SS	CR
P04	Drawing status updated	19/06/23	SS	CR
P03	Planting added infront of Block 1	08/06/23	SS	CR
P02	Amended to accommodate back garden sheds	12/05/23	SS	CR
P01	Issued for comment	13/03/23	SS	CR
Rev	Description	Date	Drawn	Checked

Drawing Status
PLANNING

Allen Pyke

LONDON • BATH • CAMBRIDGE
T 020 8549 3434 T 01225 431 283 T 01223 358 055
www.allenpyke.co.uk
A registered practice of the Landscape Institute

Client
Wates Residential

Scale
1:200@A1

Project
Gorse Ride South, Wokingham
Phase 2A

Project No
2983

Drawing Title
Detailed planting plans
Sheet 2 of 5

Date
13/03/23
By/Chk
SS/CR

Drawing Number
700399-APA-ZZ-XX-DR-L-0312

Revision
P11