




Front Elevation 1 : 50

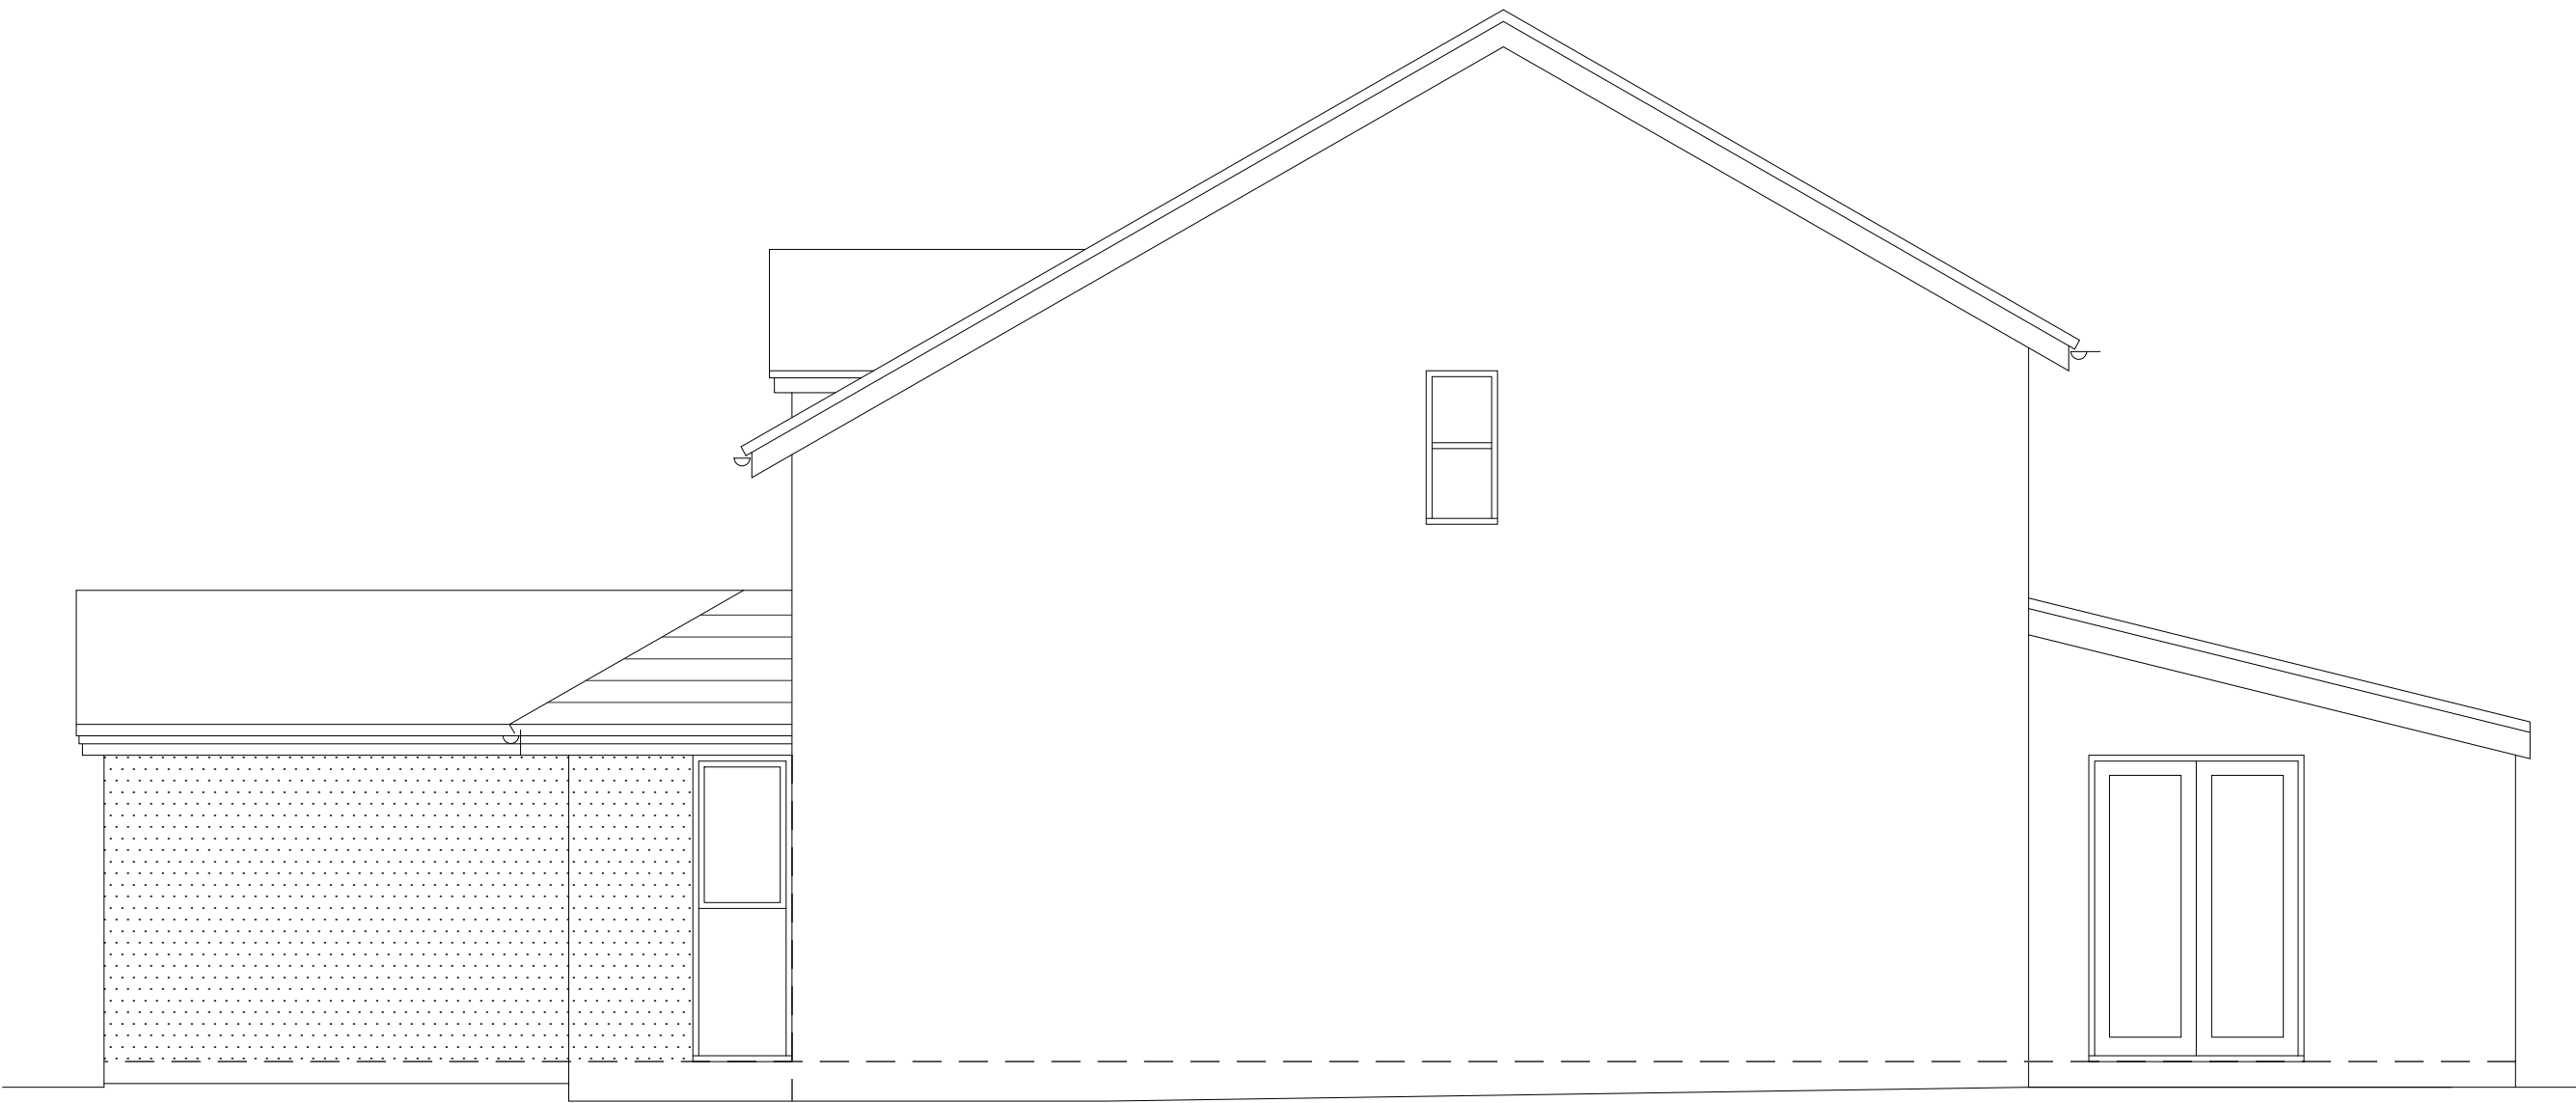


Side Elevation 1 : 50



Side Elevation 1 : 50



Rear Elevation 1 : 50

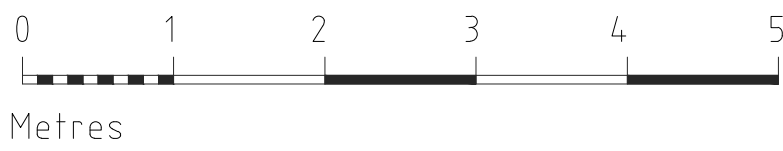

	June-25	Rear elevation added
A	Date	Revision
© copyright		
Client		
Mr & Mrs Hammond		
Job Title		
4 Rowan Close , Wokingham, RG41 4BH.		
Drawing Title		
Scheme Proposals Elevations		
Scale AS @ A1		
Date	Apr 2025	Drawn by JRB
Drawing No.	SP/25/ 03	Rev. A