



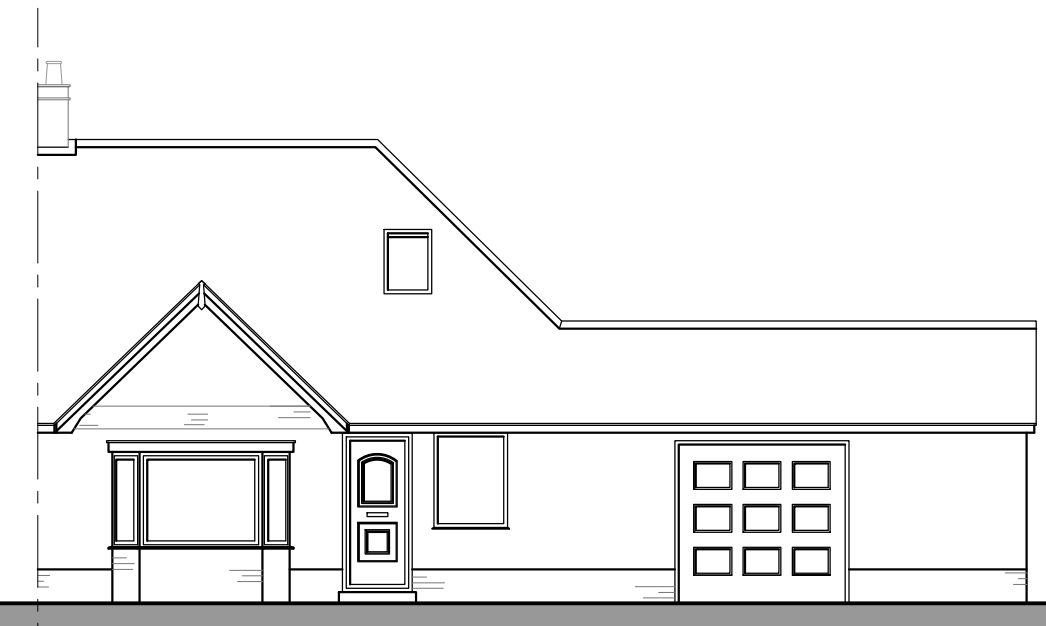


FRONT ELEVATION




REAR ELEVATION

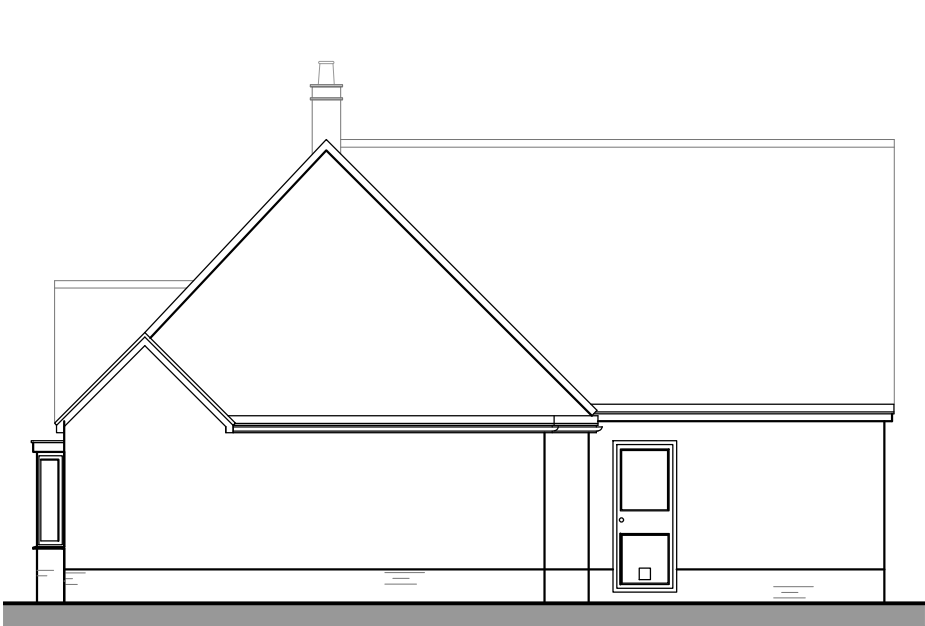


SIDE ELEVATION

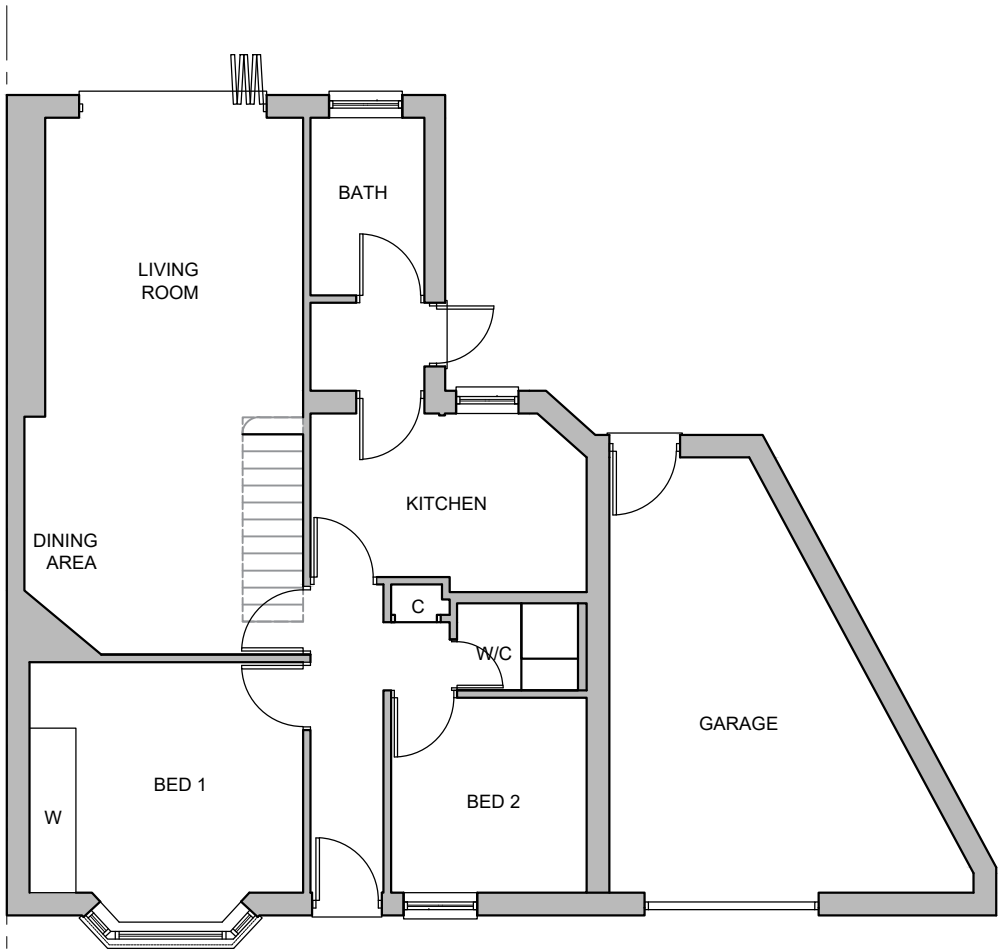


GROUND FLOOR

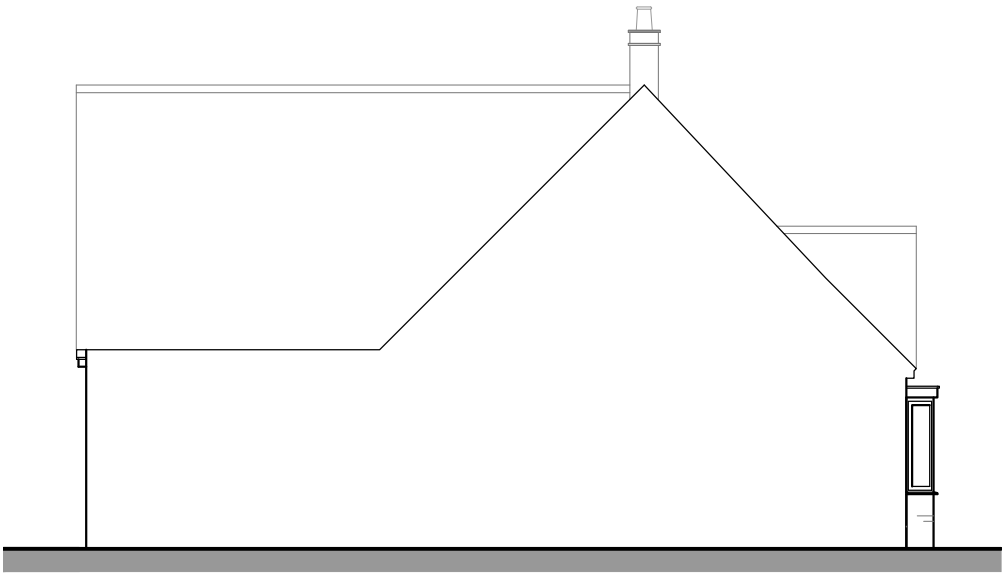

SIDE ELEVATION

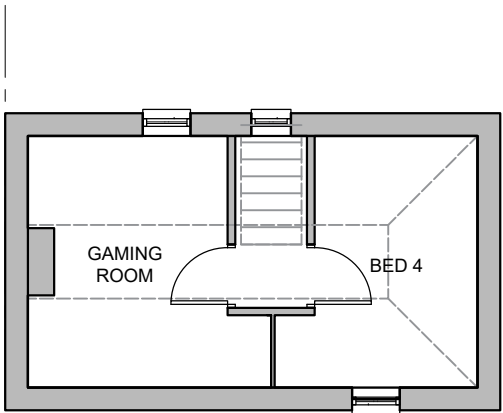

FIRST FLOOR

 

SCALE 1:100

Rev.	Date	Detail
-	-	-
Status		
PLANNING ISSUE		
 Kasvene Mole Road, Sindlesham, Wokingham, England, RG41 5DJ Tel: 07393181771 Email: michael@hawkins-design.co.uk www.hawkins-design.co.uk		
Client		
GEETA YADAV		
Project Title		
21 OATLANDS ROAD		
Drawing Title		
EXISTING FLOOR PLANS AND ELEVATIONS		
Scale	Date	Drawn
1:100 @ A3	JUN 25	MH
Drawing No.	Rev.	
1014 - 104	-	
The copyright in this document and design is confidential to and the property of Hawkins Design Ltd		