



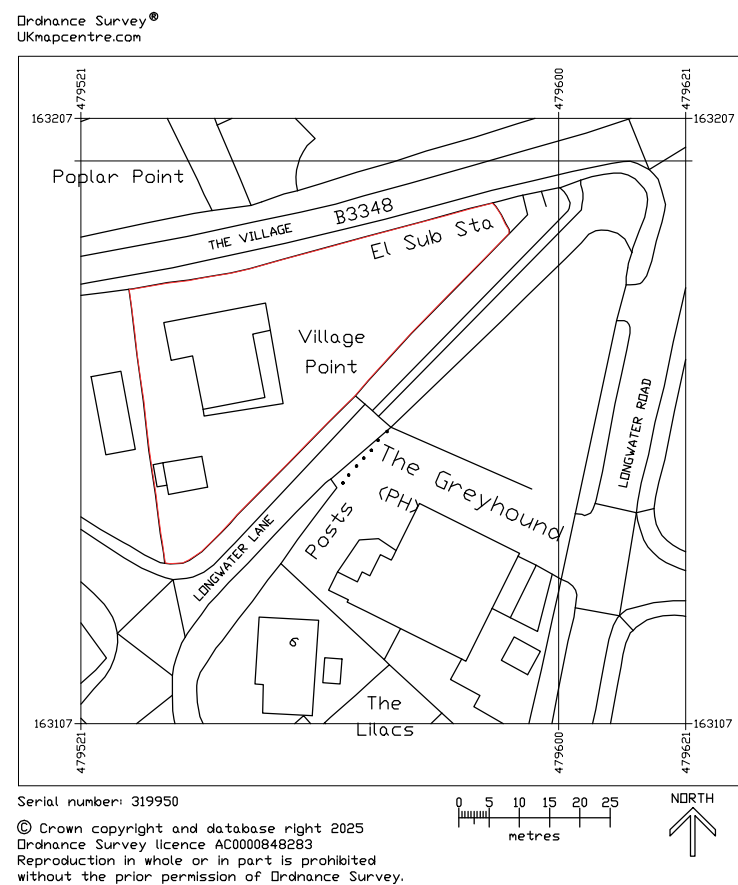

Location Plan 1: 1250 scale

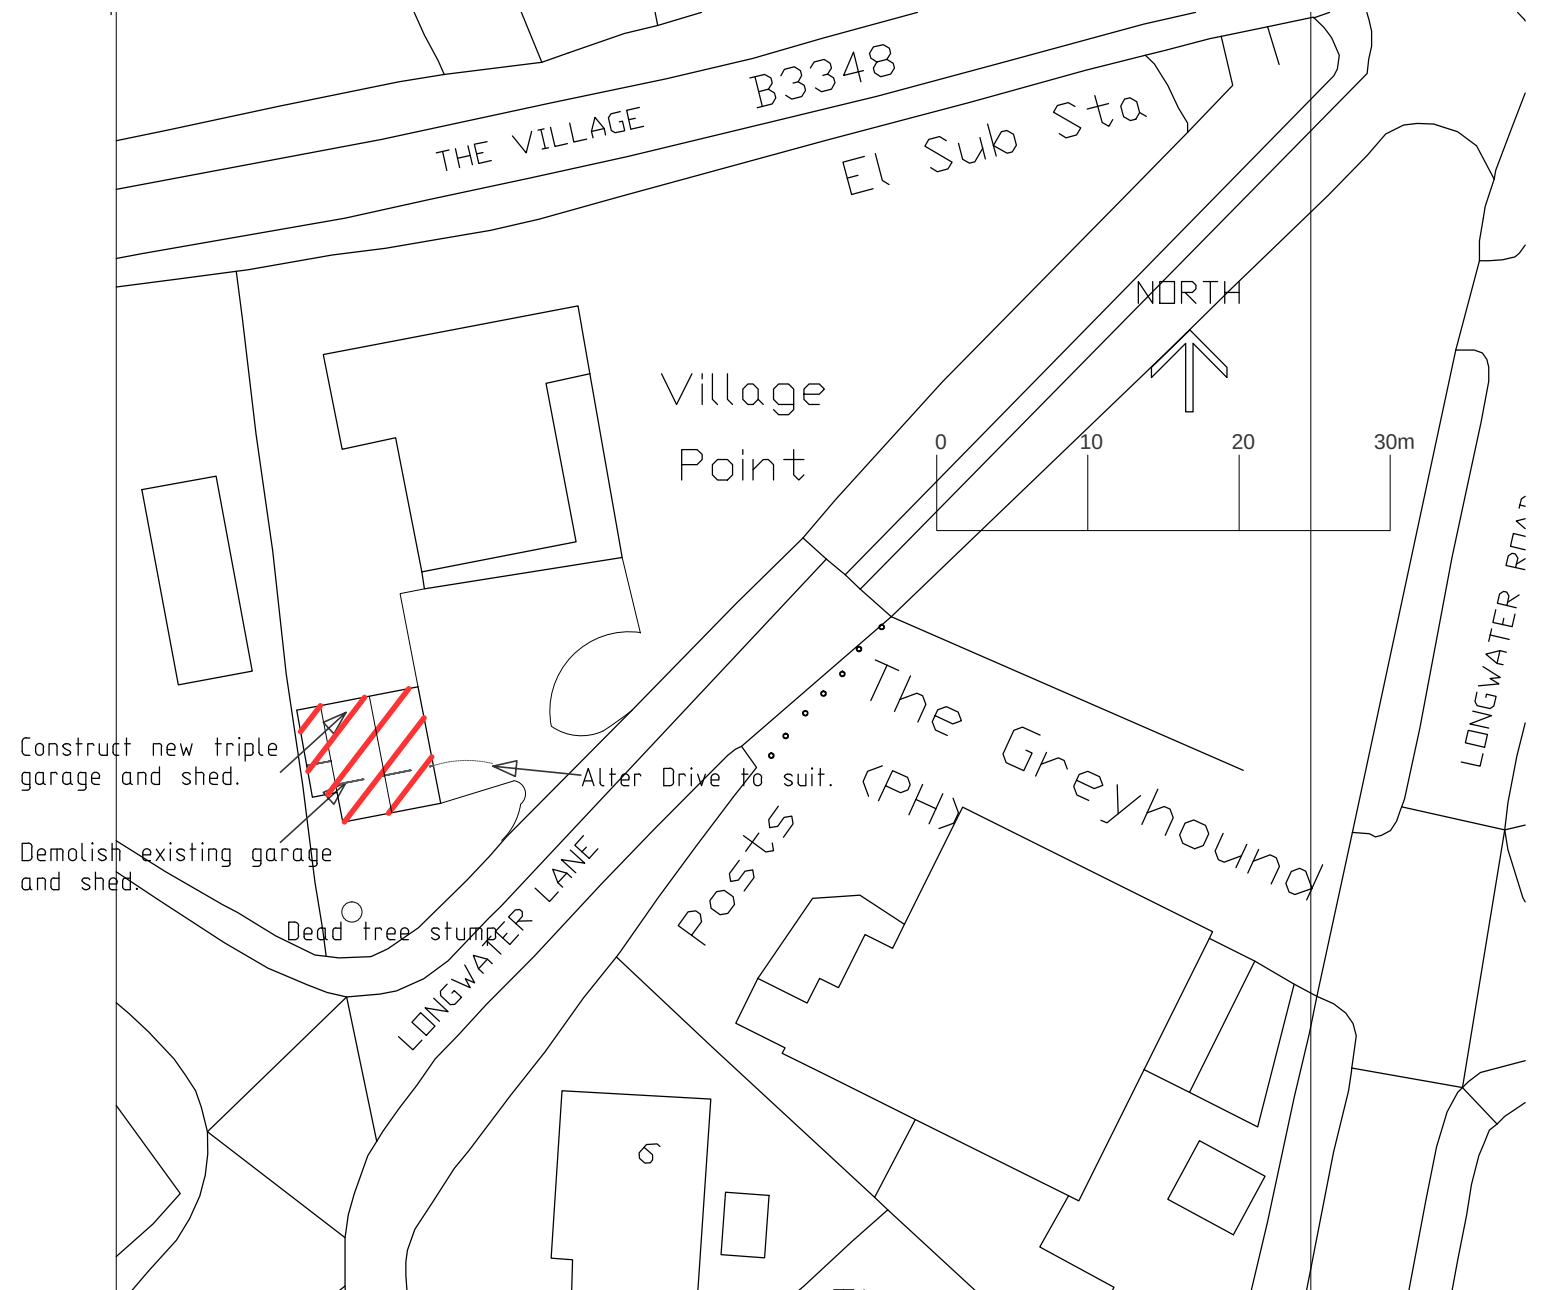

Site Plan 1: 500 scale

Village Point, Finchampstead, RG40 4NP

Garage- Location- Site Plans

■ Project
 ■ Dwg No/rev. SP-12
 ■ Scale AS
 ■ Date Oct 25