




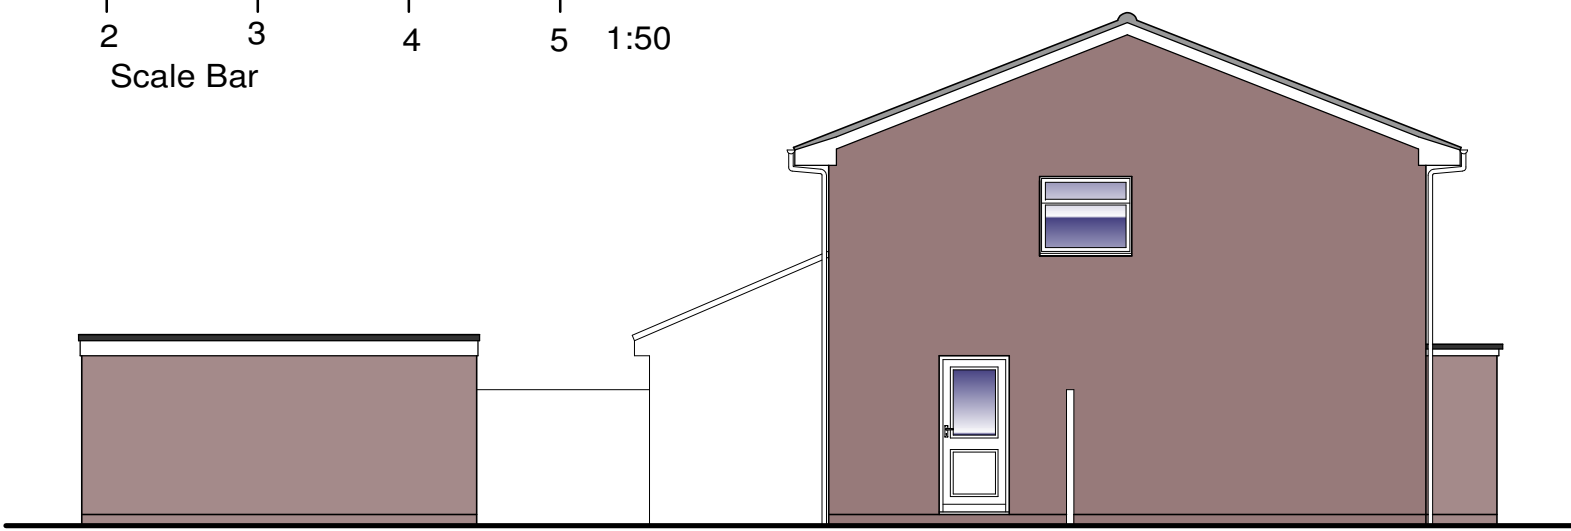



Front Elevation 1-100

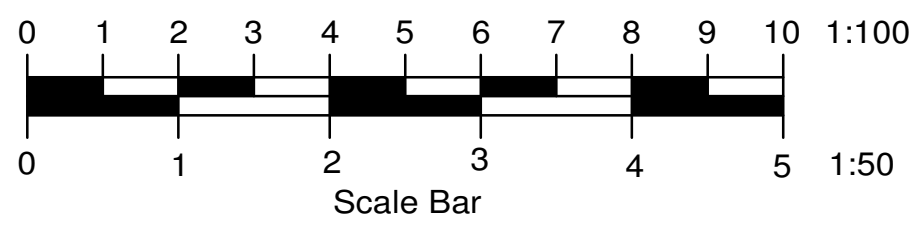


Side Elevation 1-100

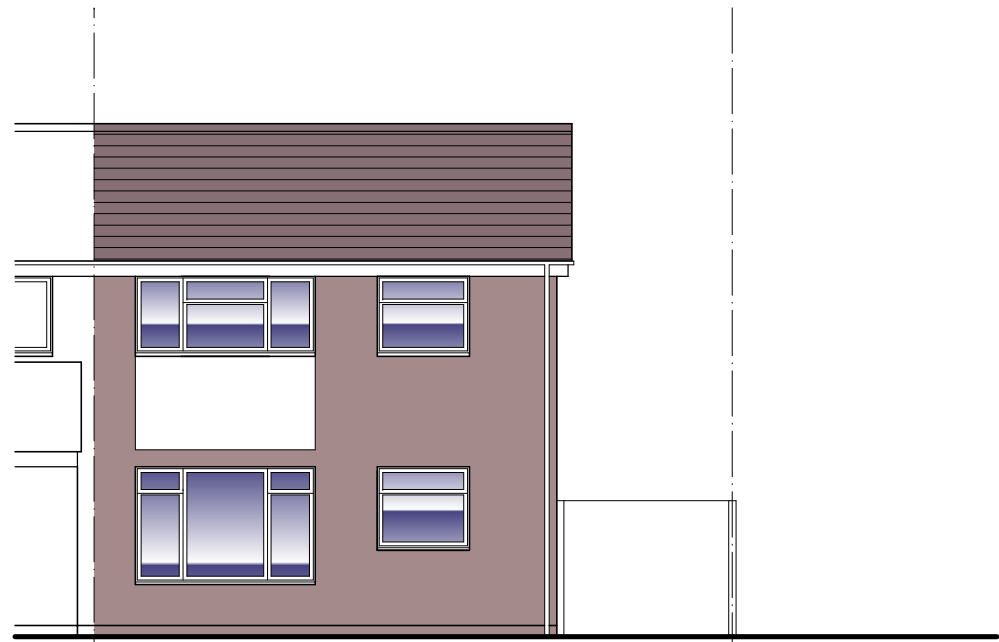


Rear Elevation 1-100

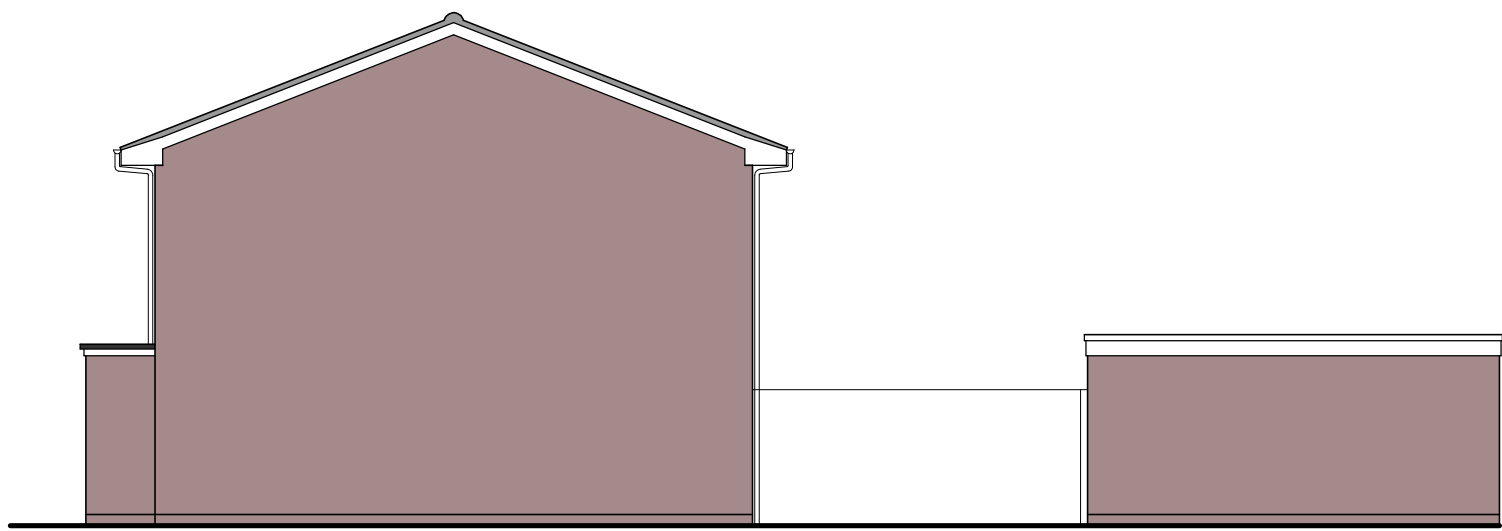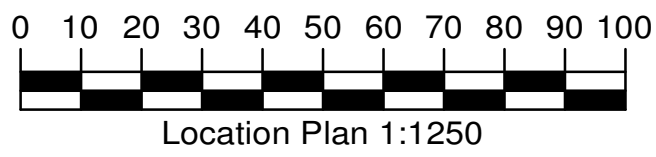




Side Elevation 1-100

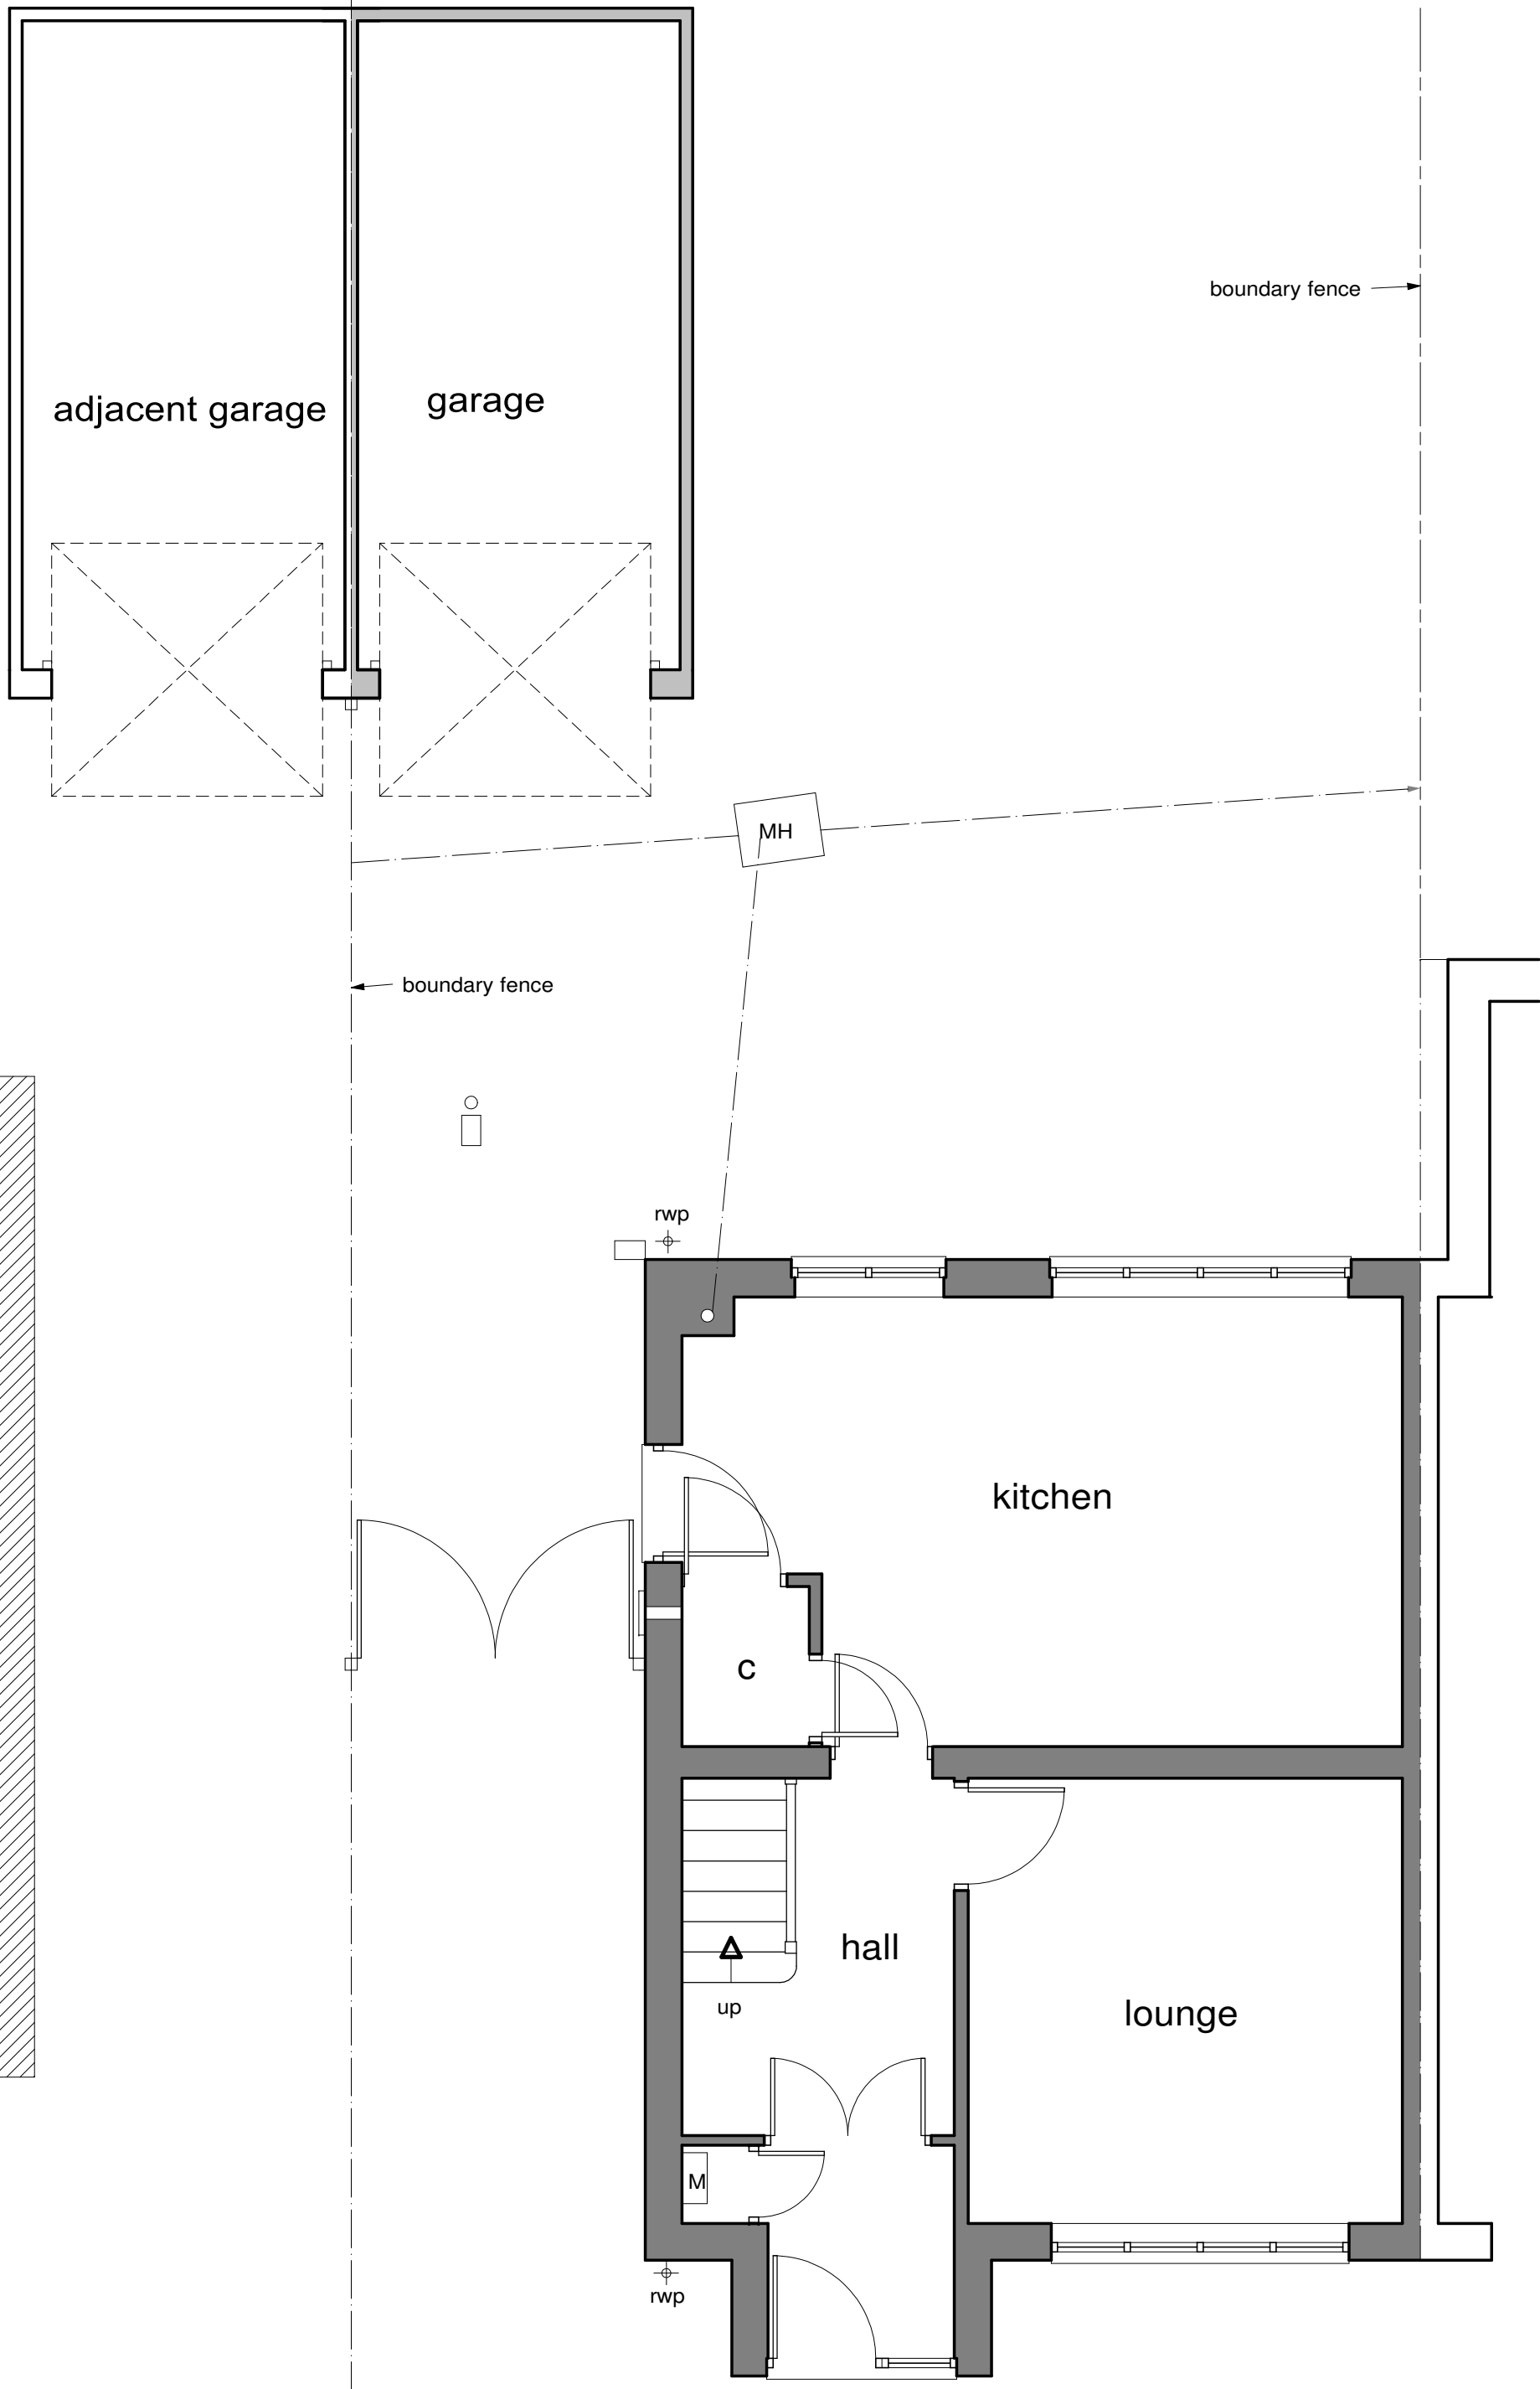

Ground Floor Plan 1-50

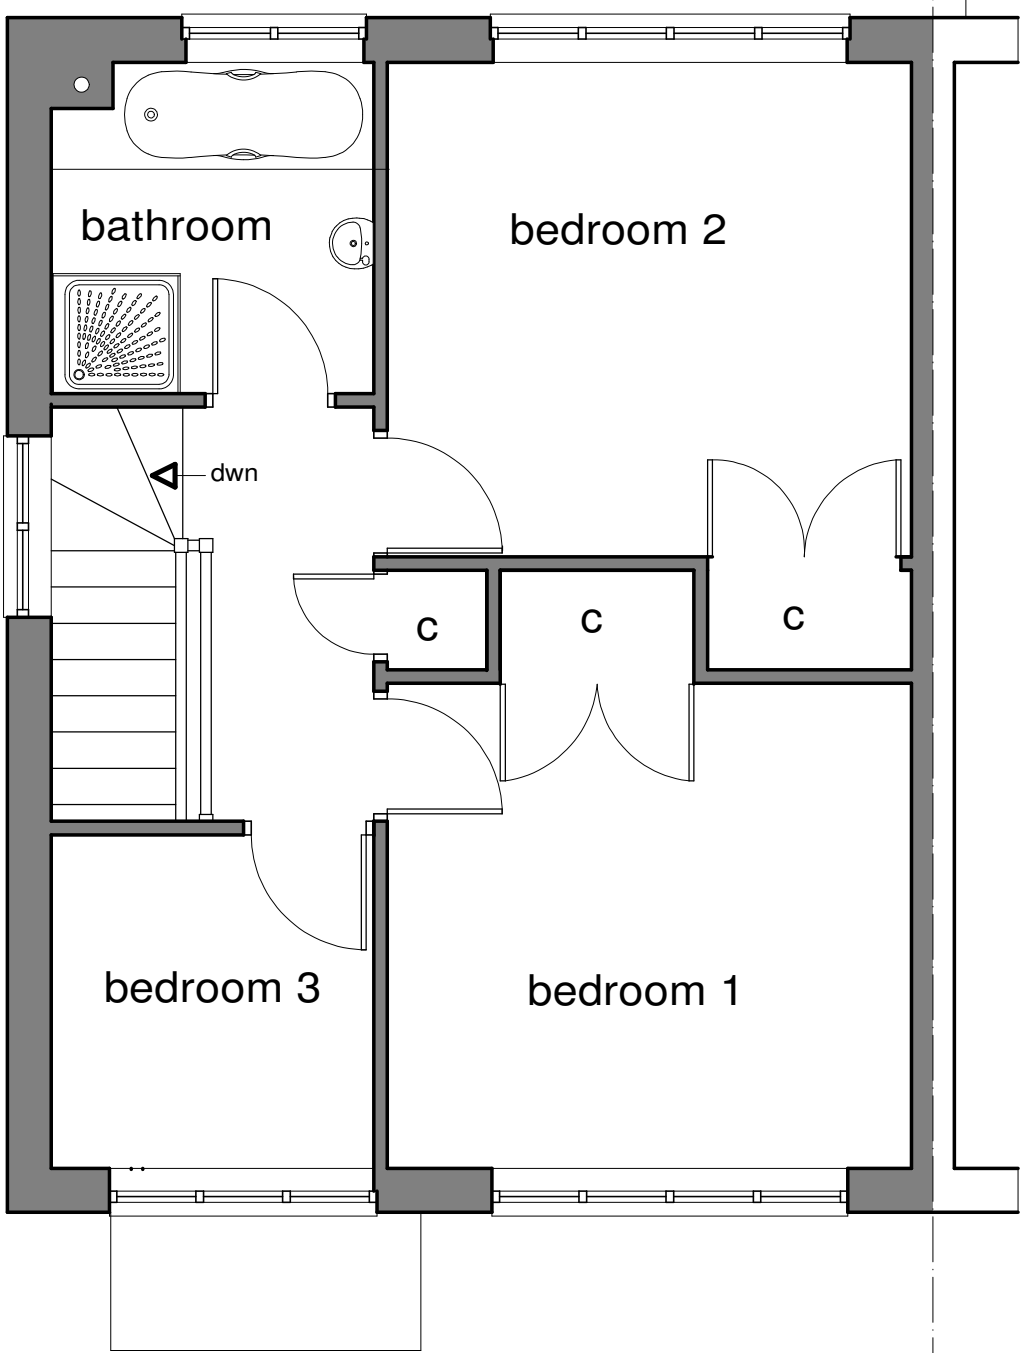

First Floor Plan 1-50

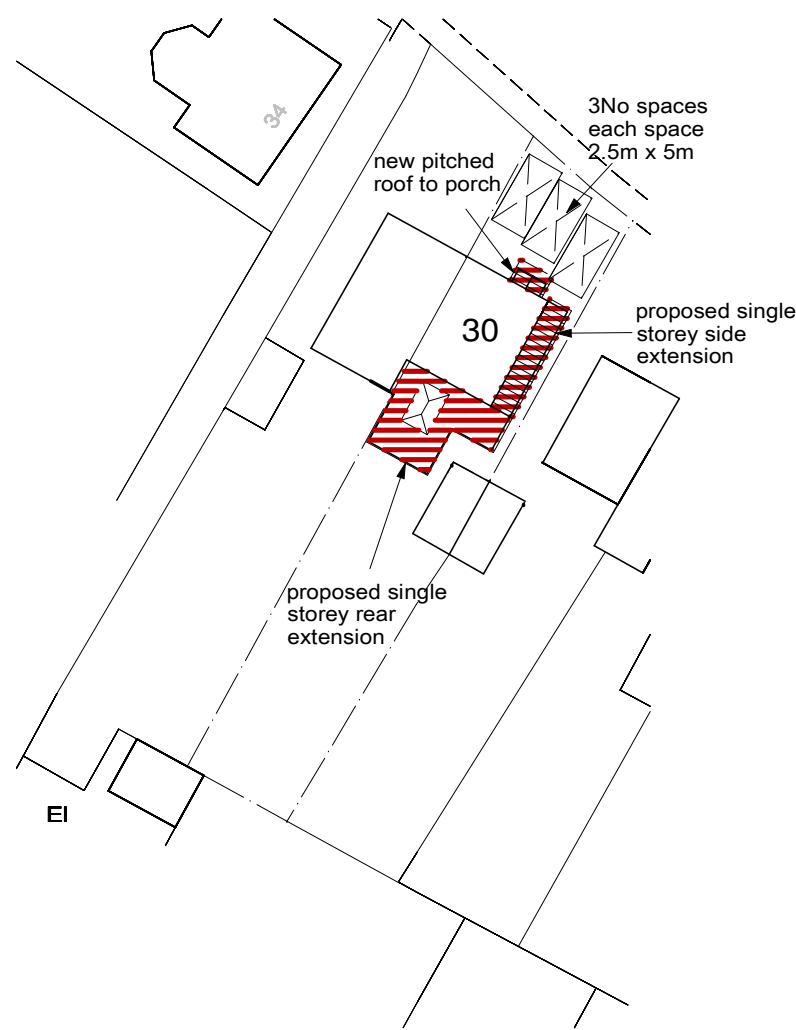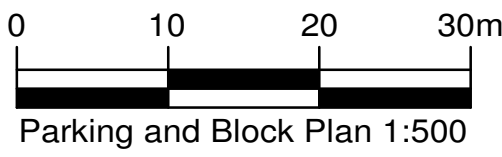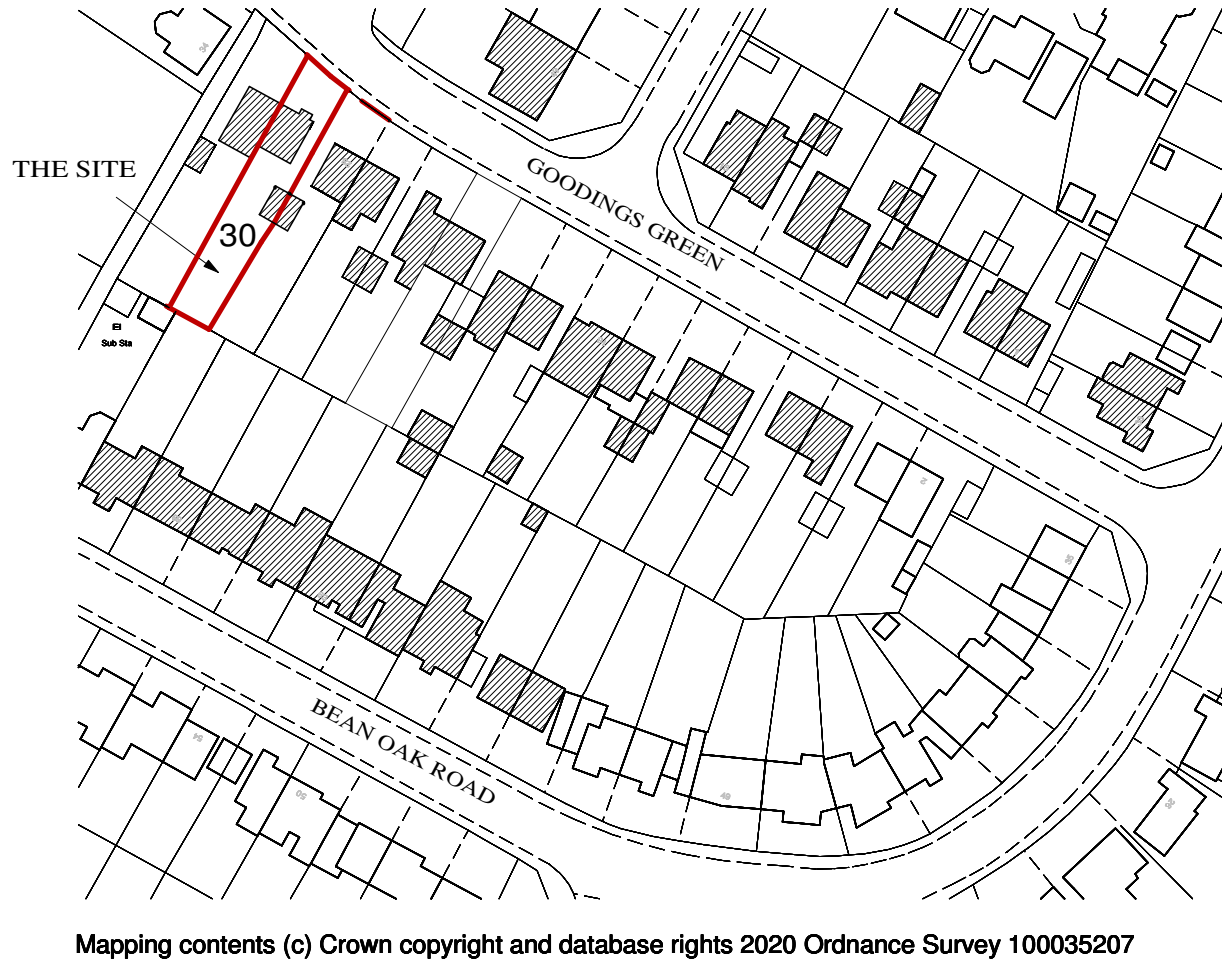

Client	Mr and Mrs Fonde	
Job Title	30 Goodings Green Wokingham RG40 1SB	
Drawing Title	Existing Plans and Elevations	
Scale	1-50 1-100	
Date	Sept 25	Drawn by wen
Drg No.	F- 2843	Rev.