


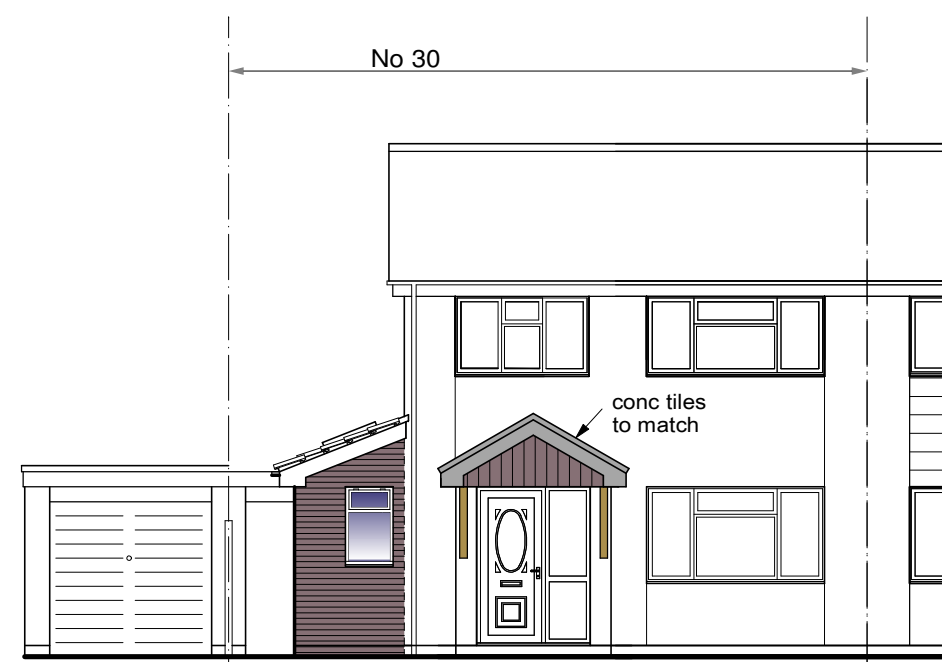


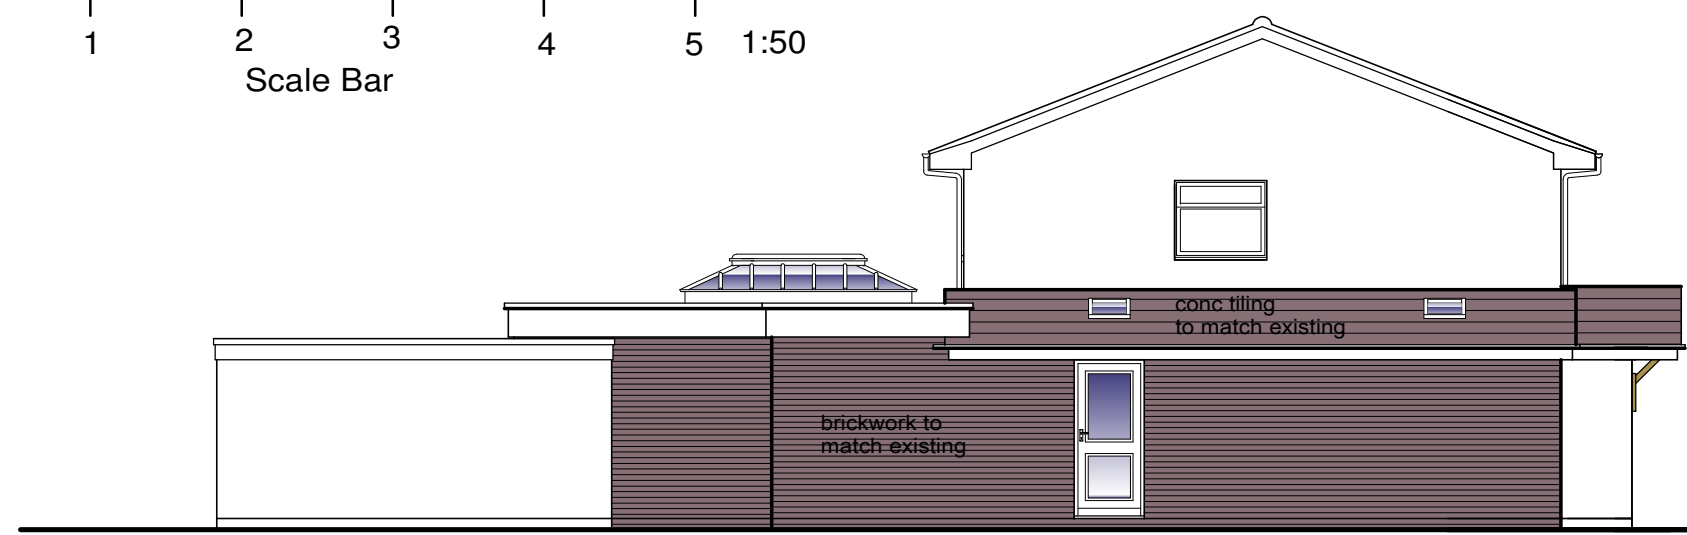


Front Elevation 1-100

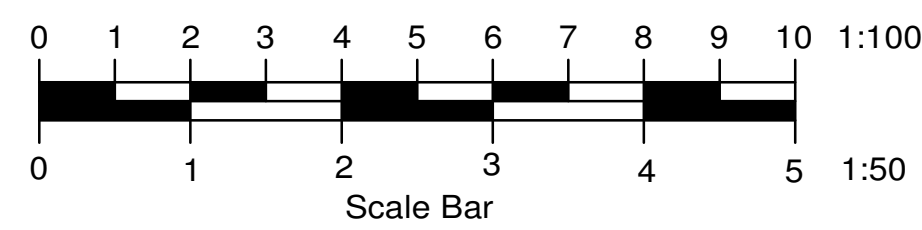


Side Elevation 1-100

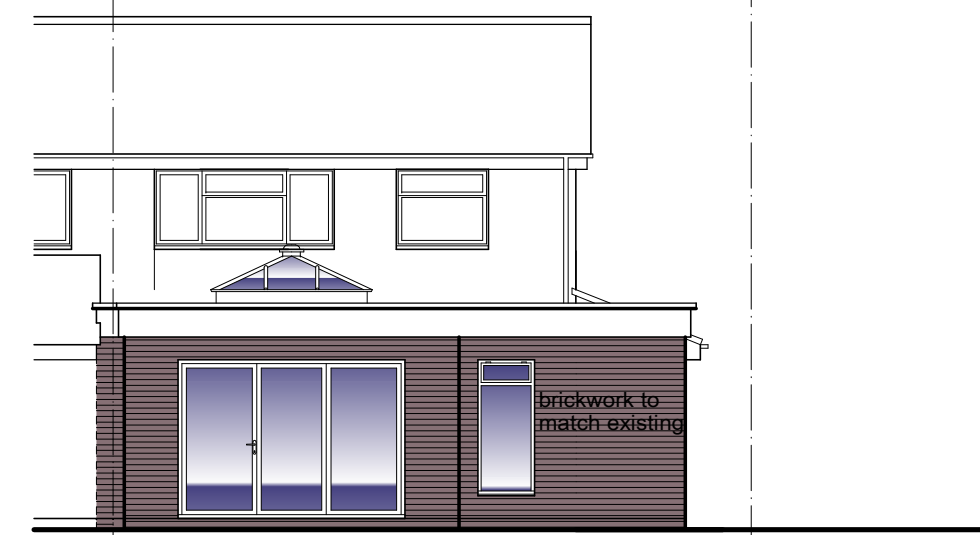


Rear Elevation 1-100

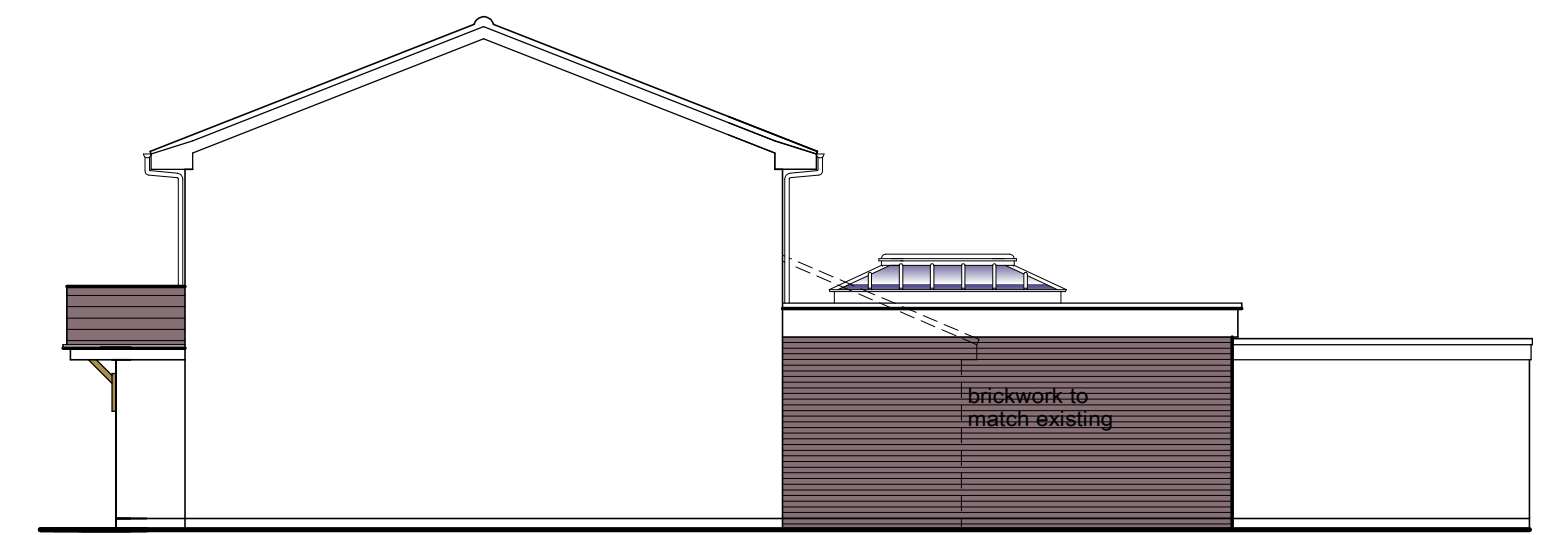

Side Elevation 1-100

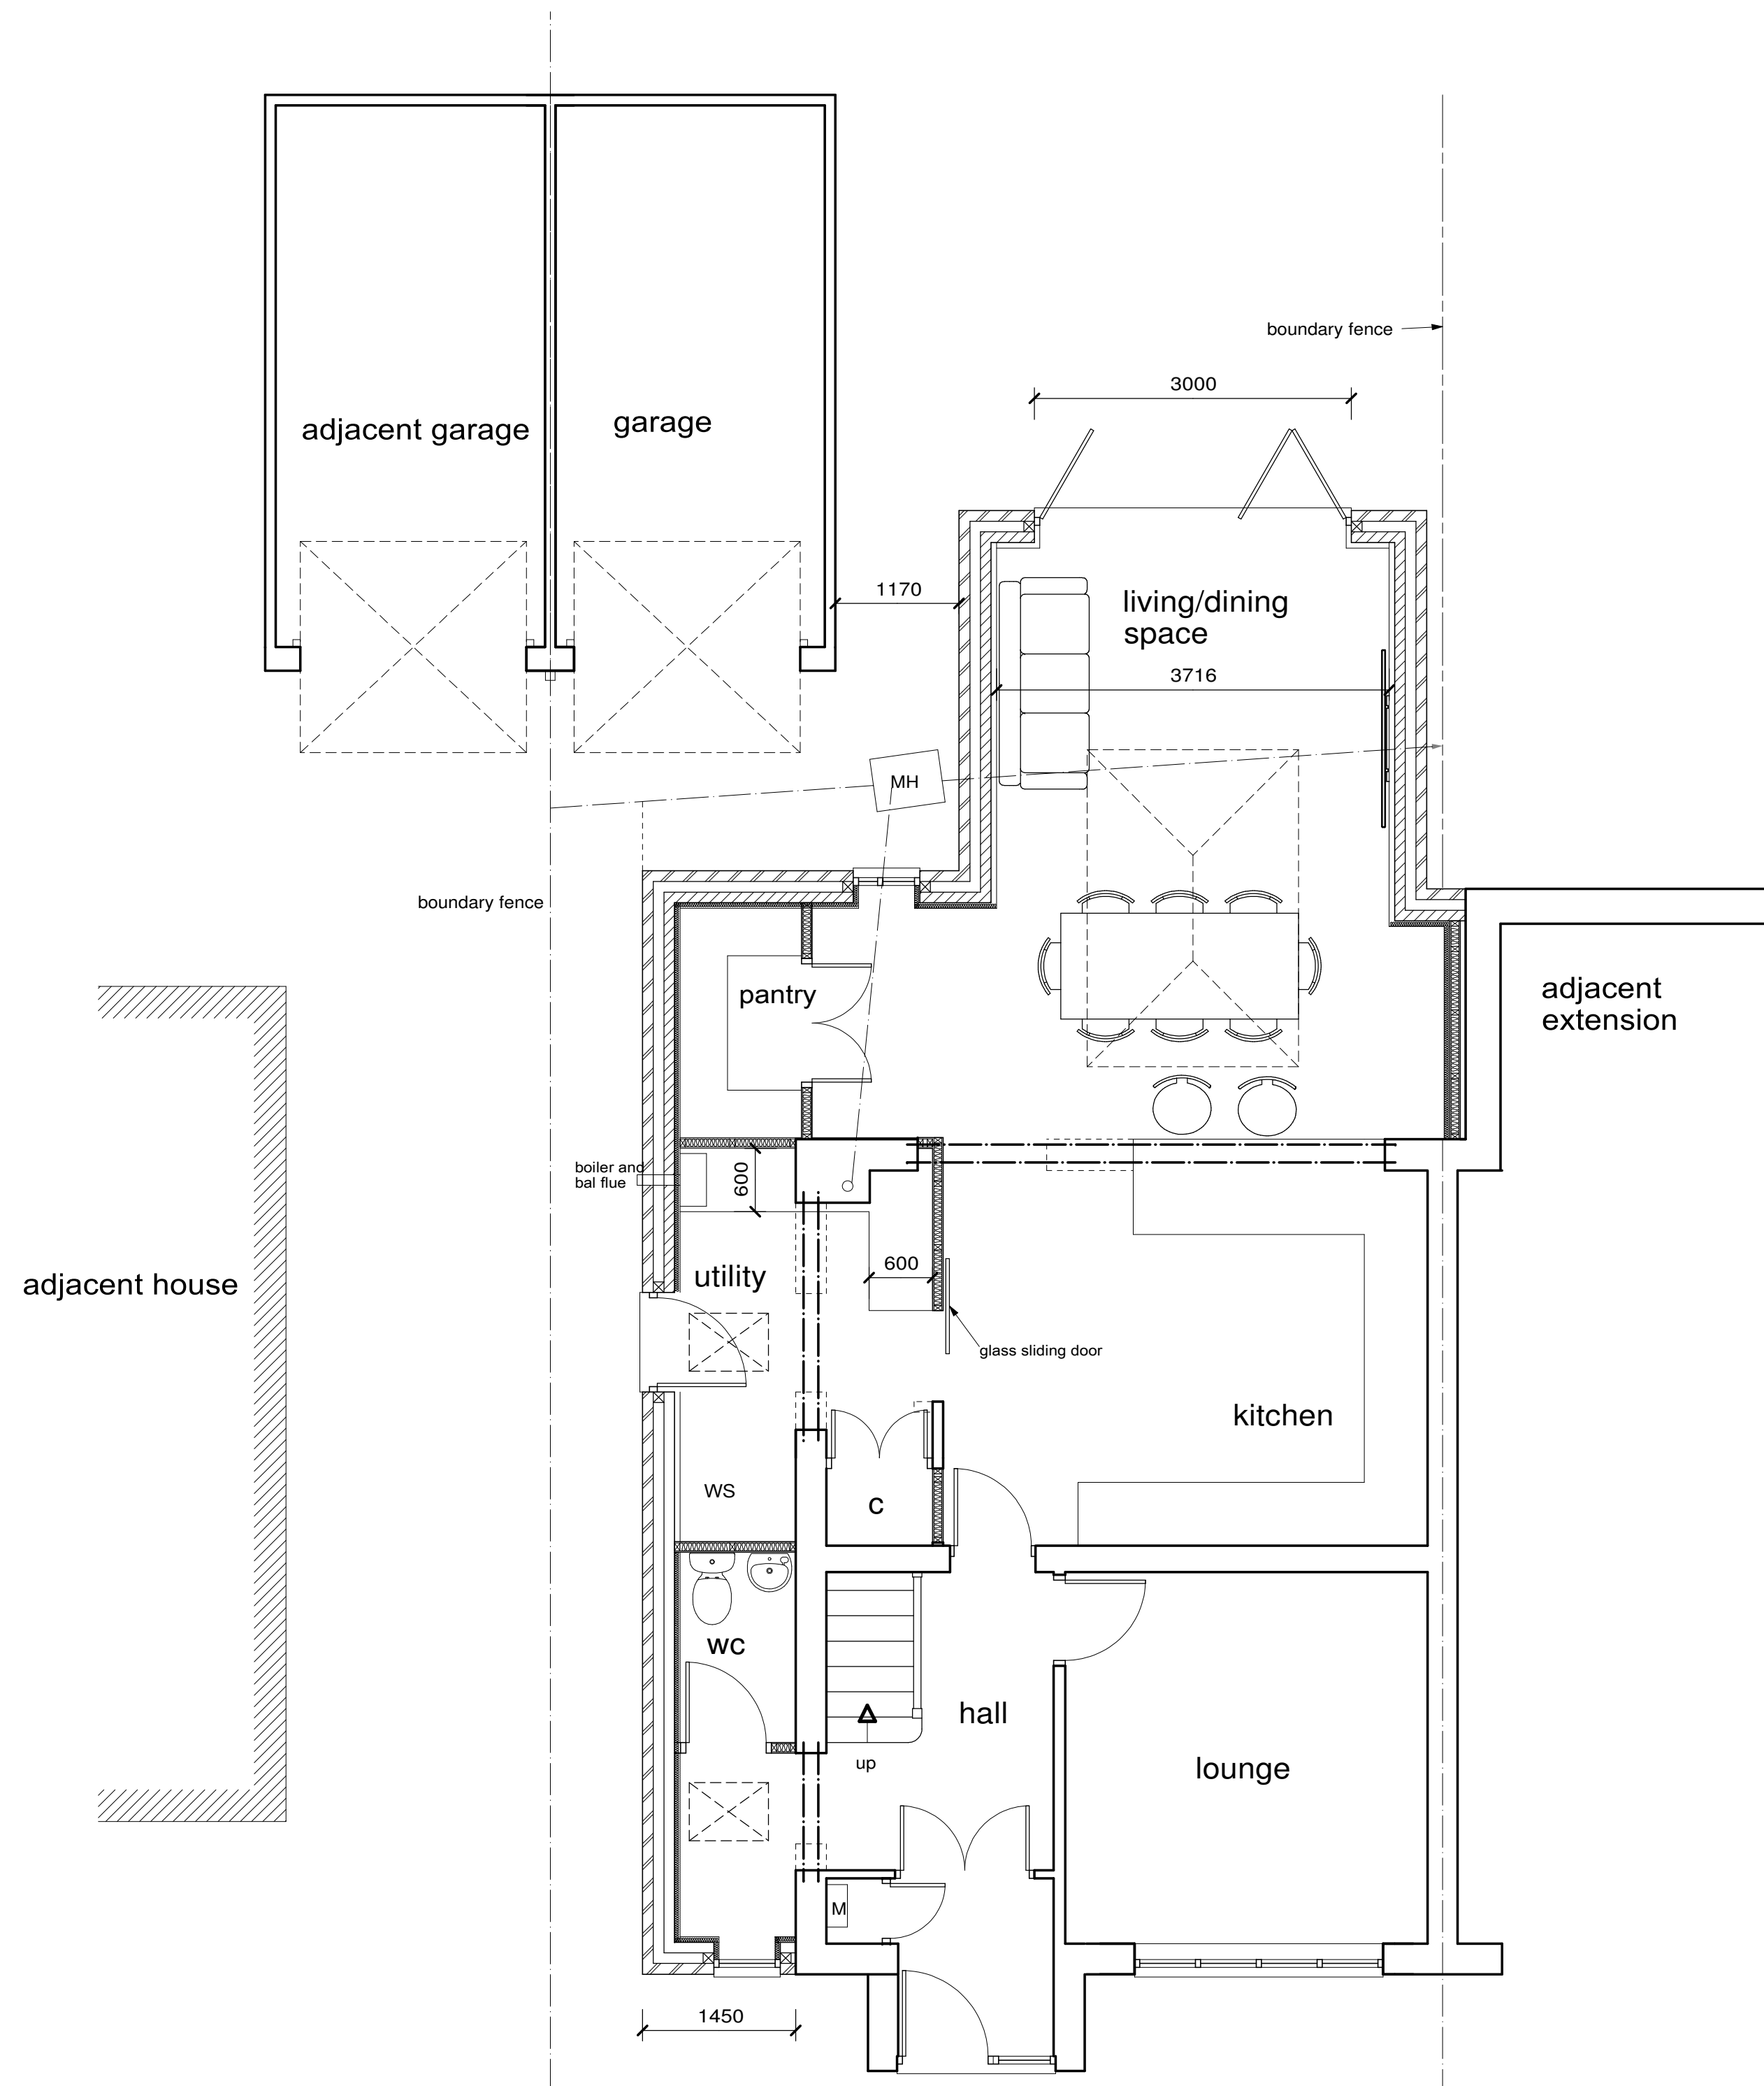

Ground Floor Plan 1-50

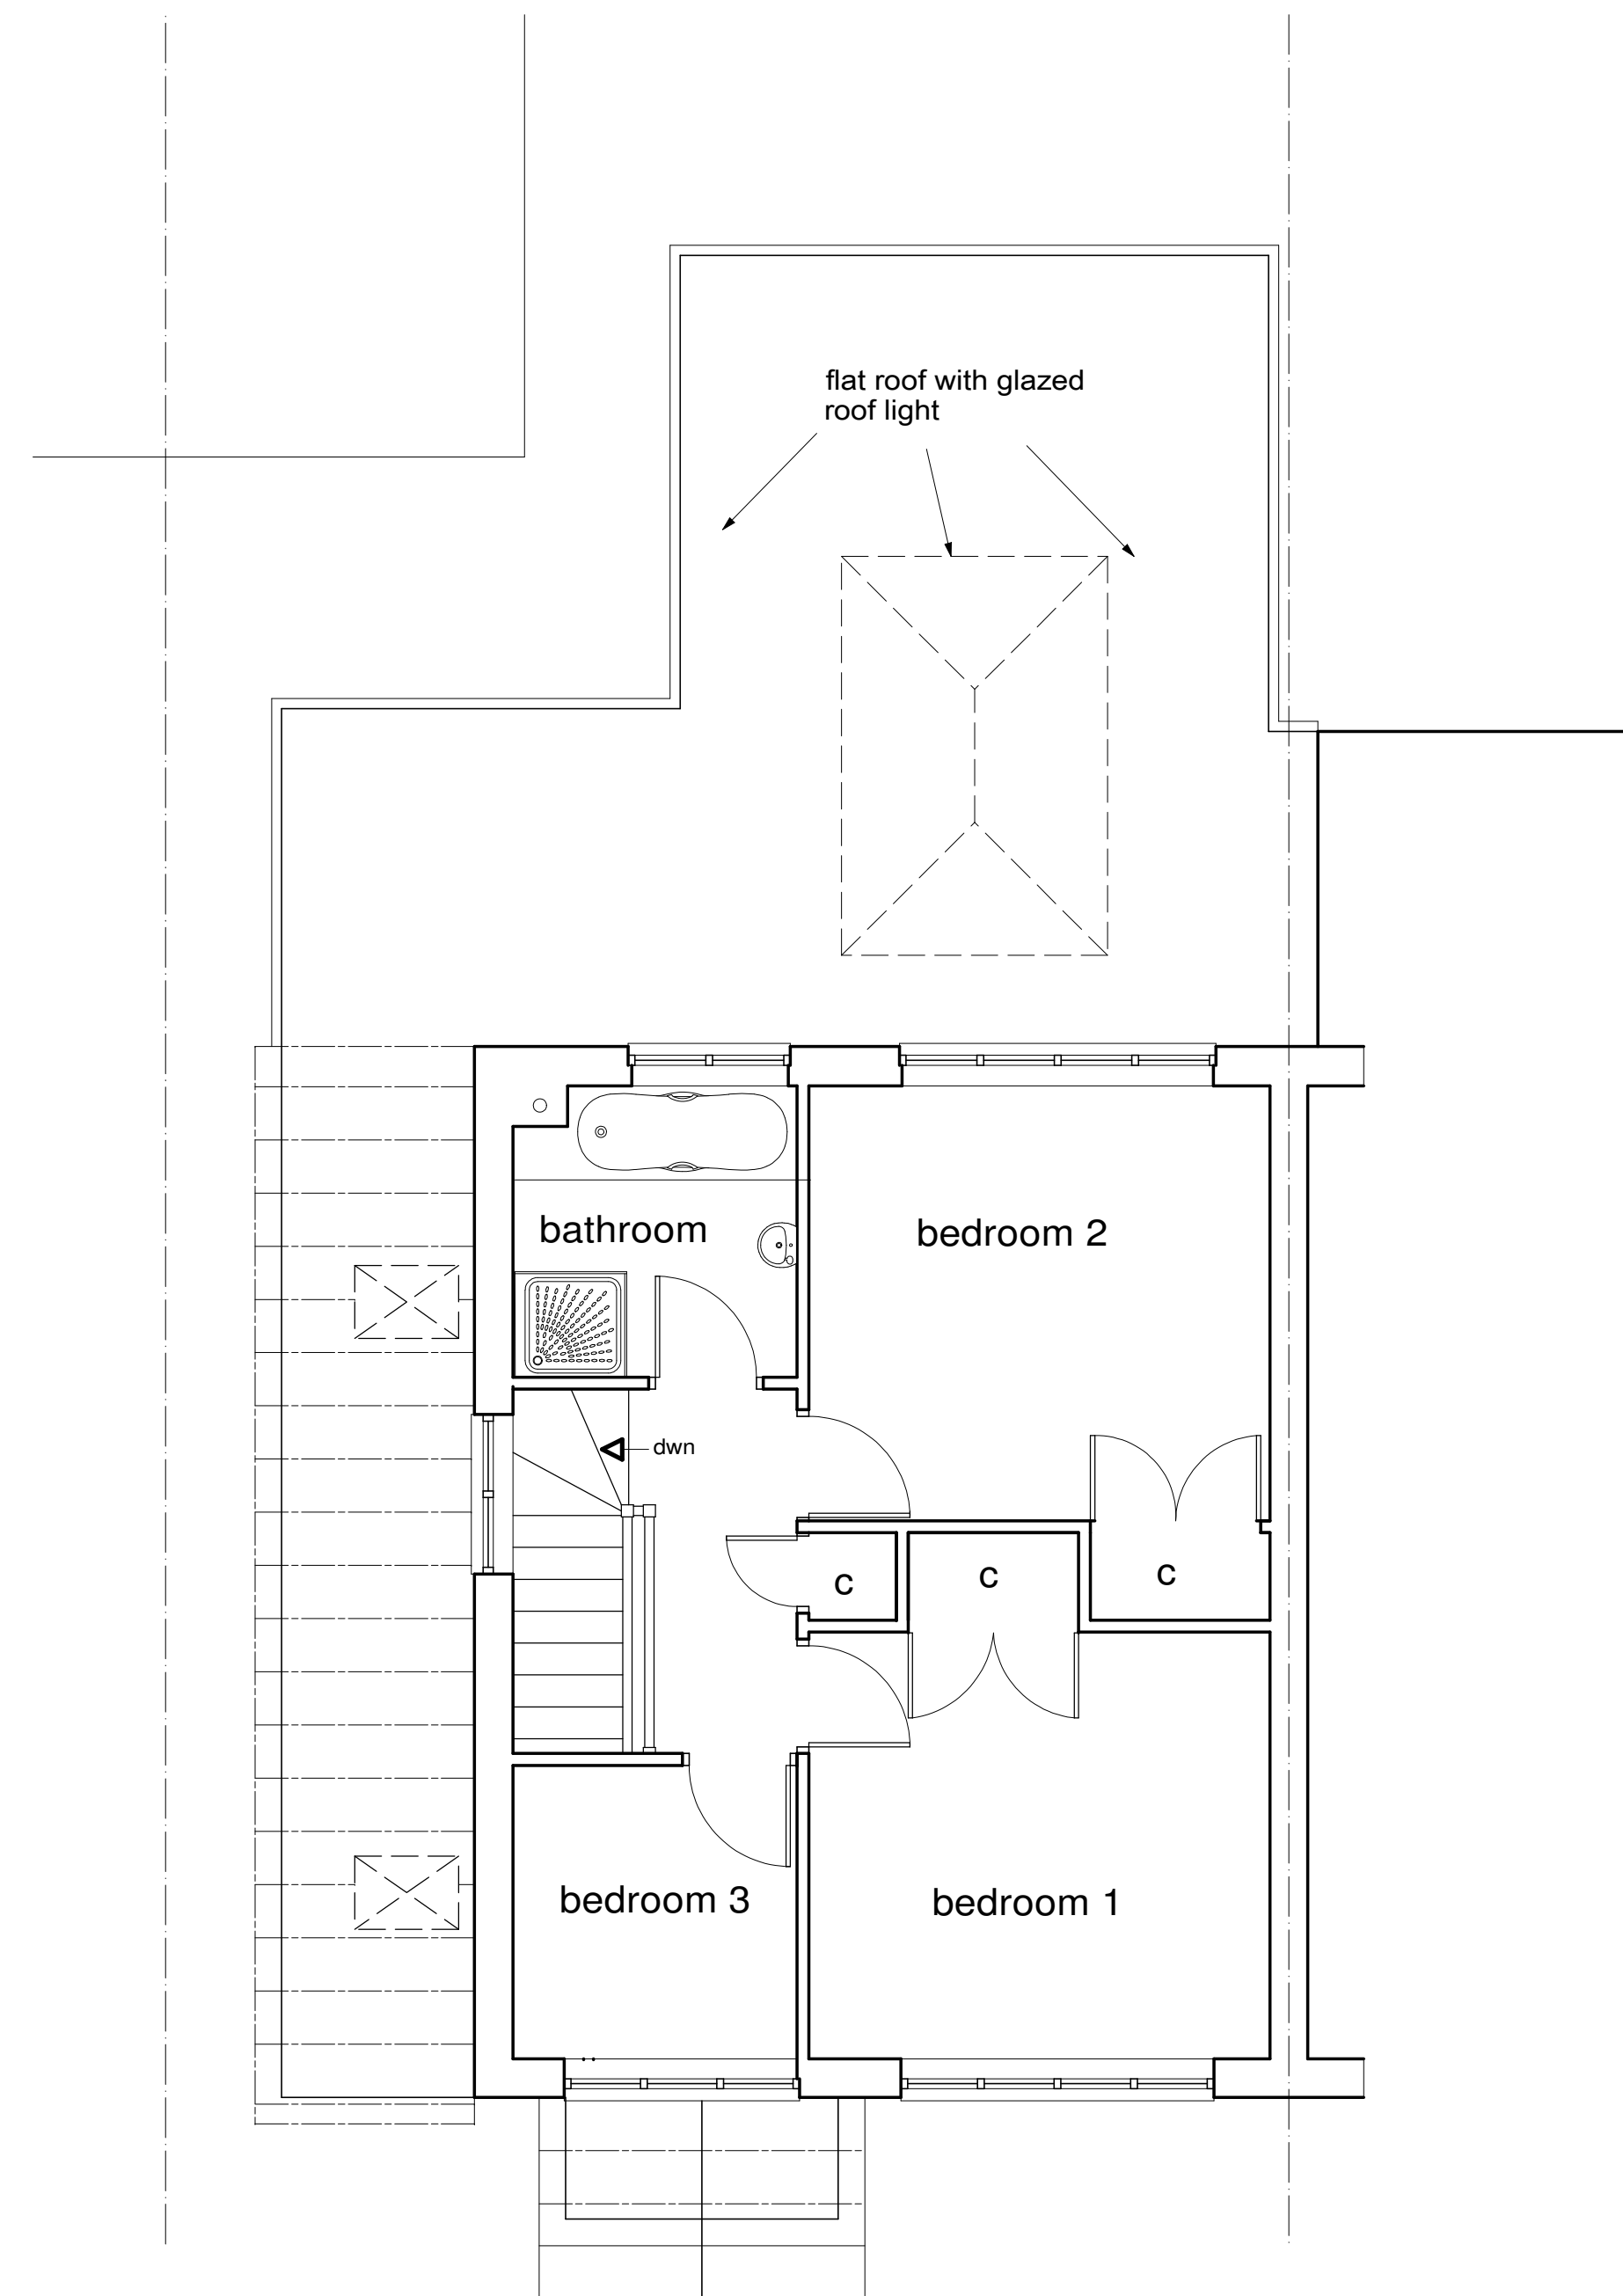

First Floor Plan 1-50

Client		Mr and Mrs Fonde	
Job Title		30 Goodings Green Wokingham RG40 1SB	
Drawing Title		Proposed Plans and Elevations	
Scale		1-50 1-100	
Date		Sept 25	Drawn by wen
Drg No.		F- 2843	Rev.