




All dimensions are to be checked on site before work commences.
Figured dimensions to be taken in preference to scaled dimensions.
If in doubt please ask.
© Copyright reserved.

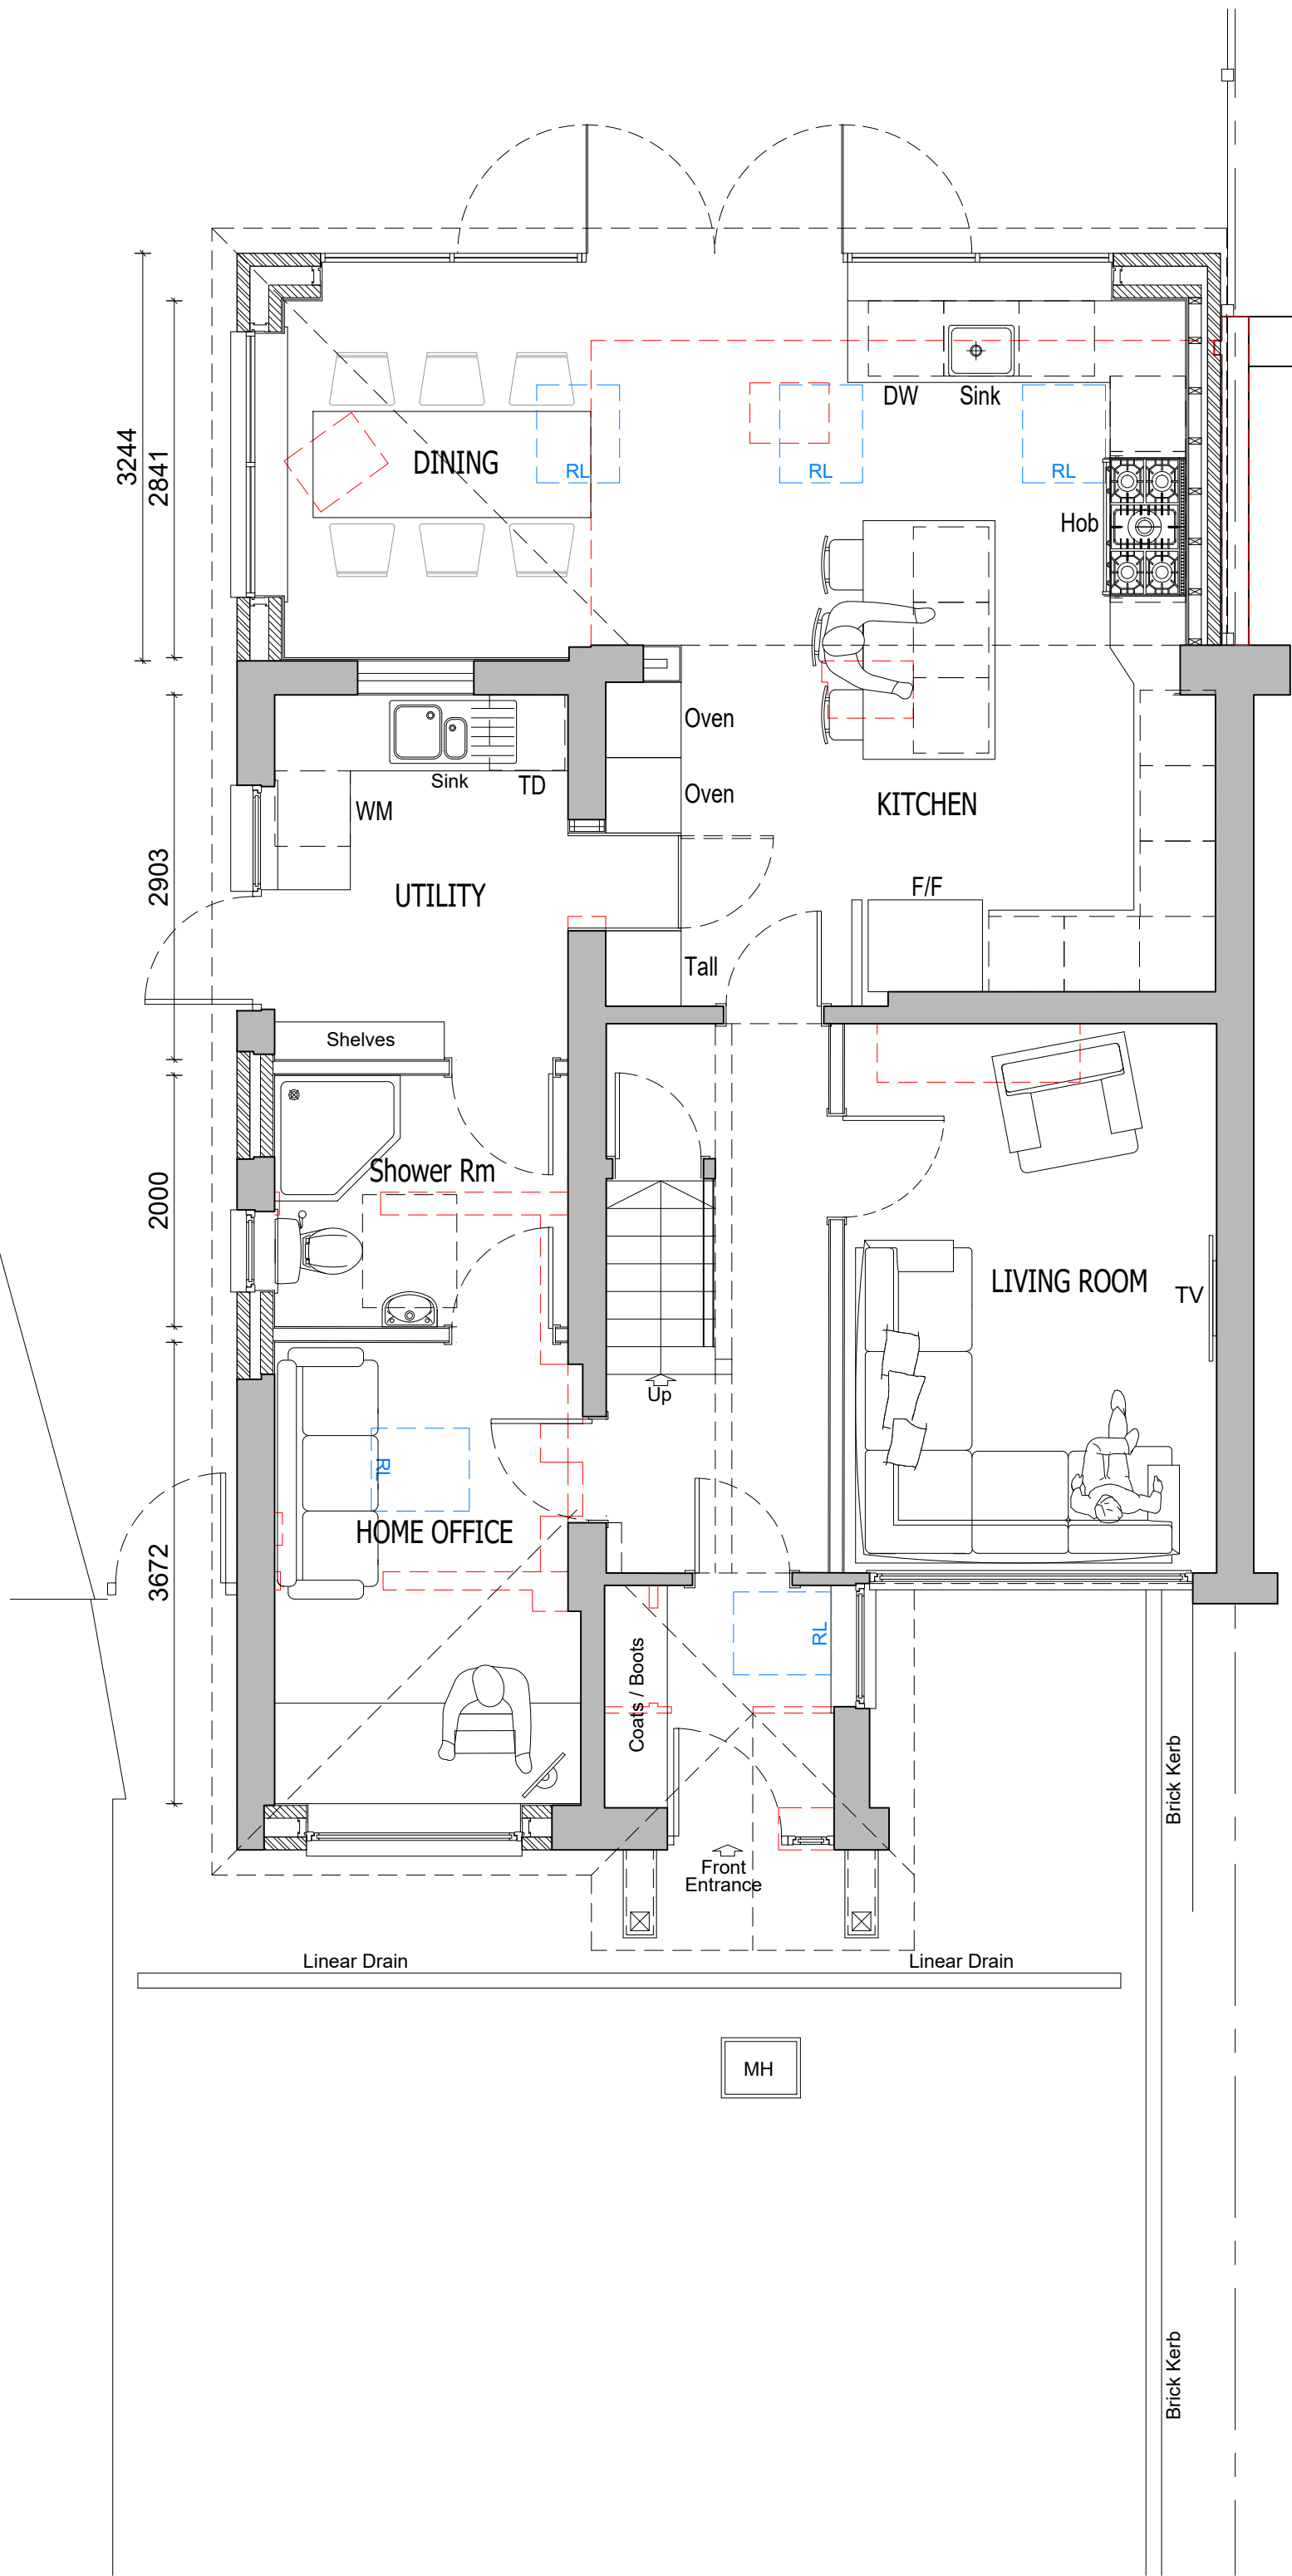


GROUND FLOOR PLAN As Proposed
Scale 1:50

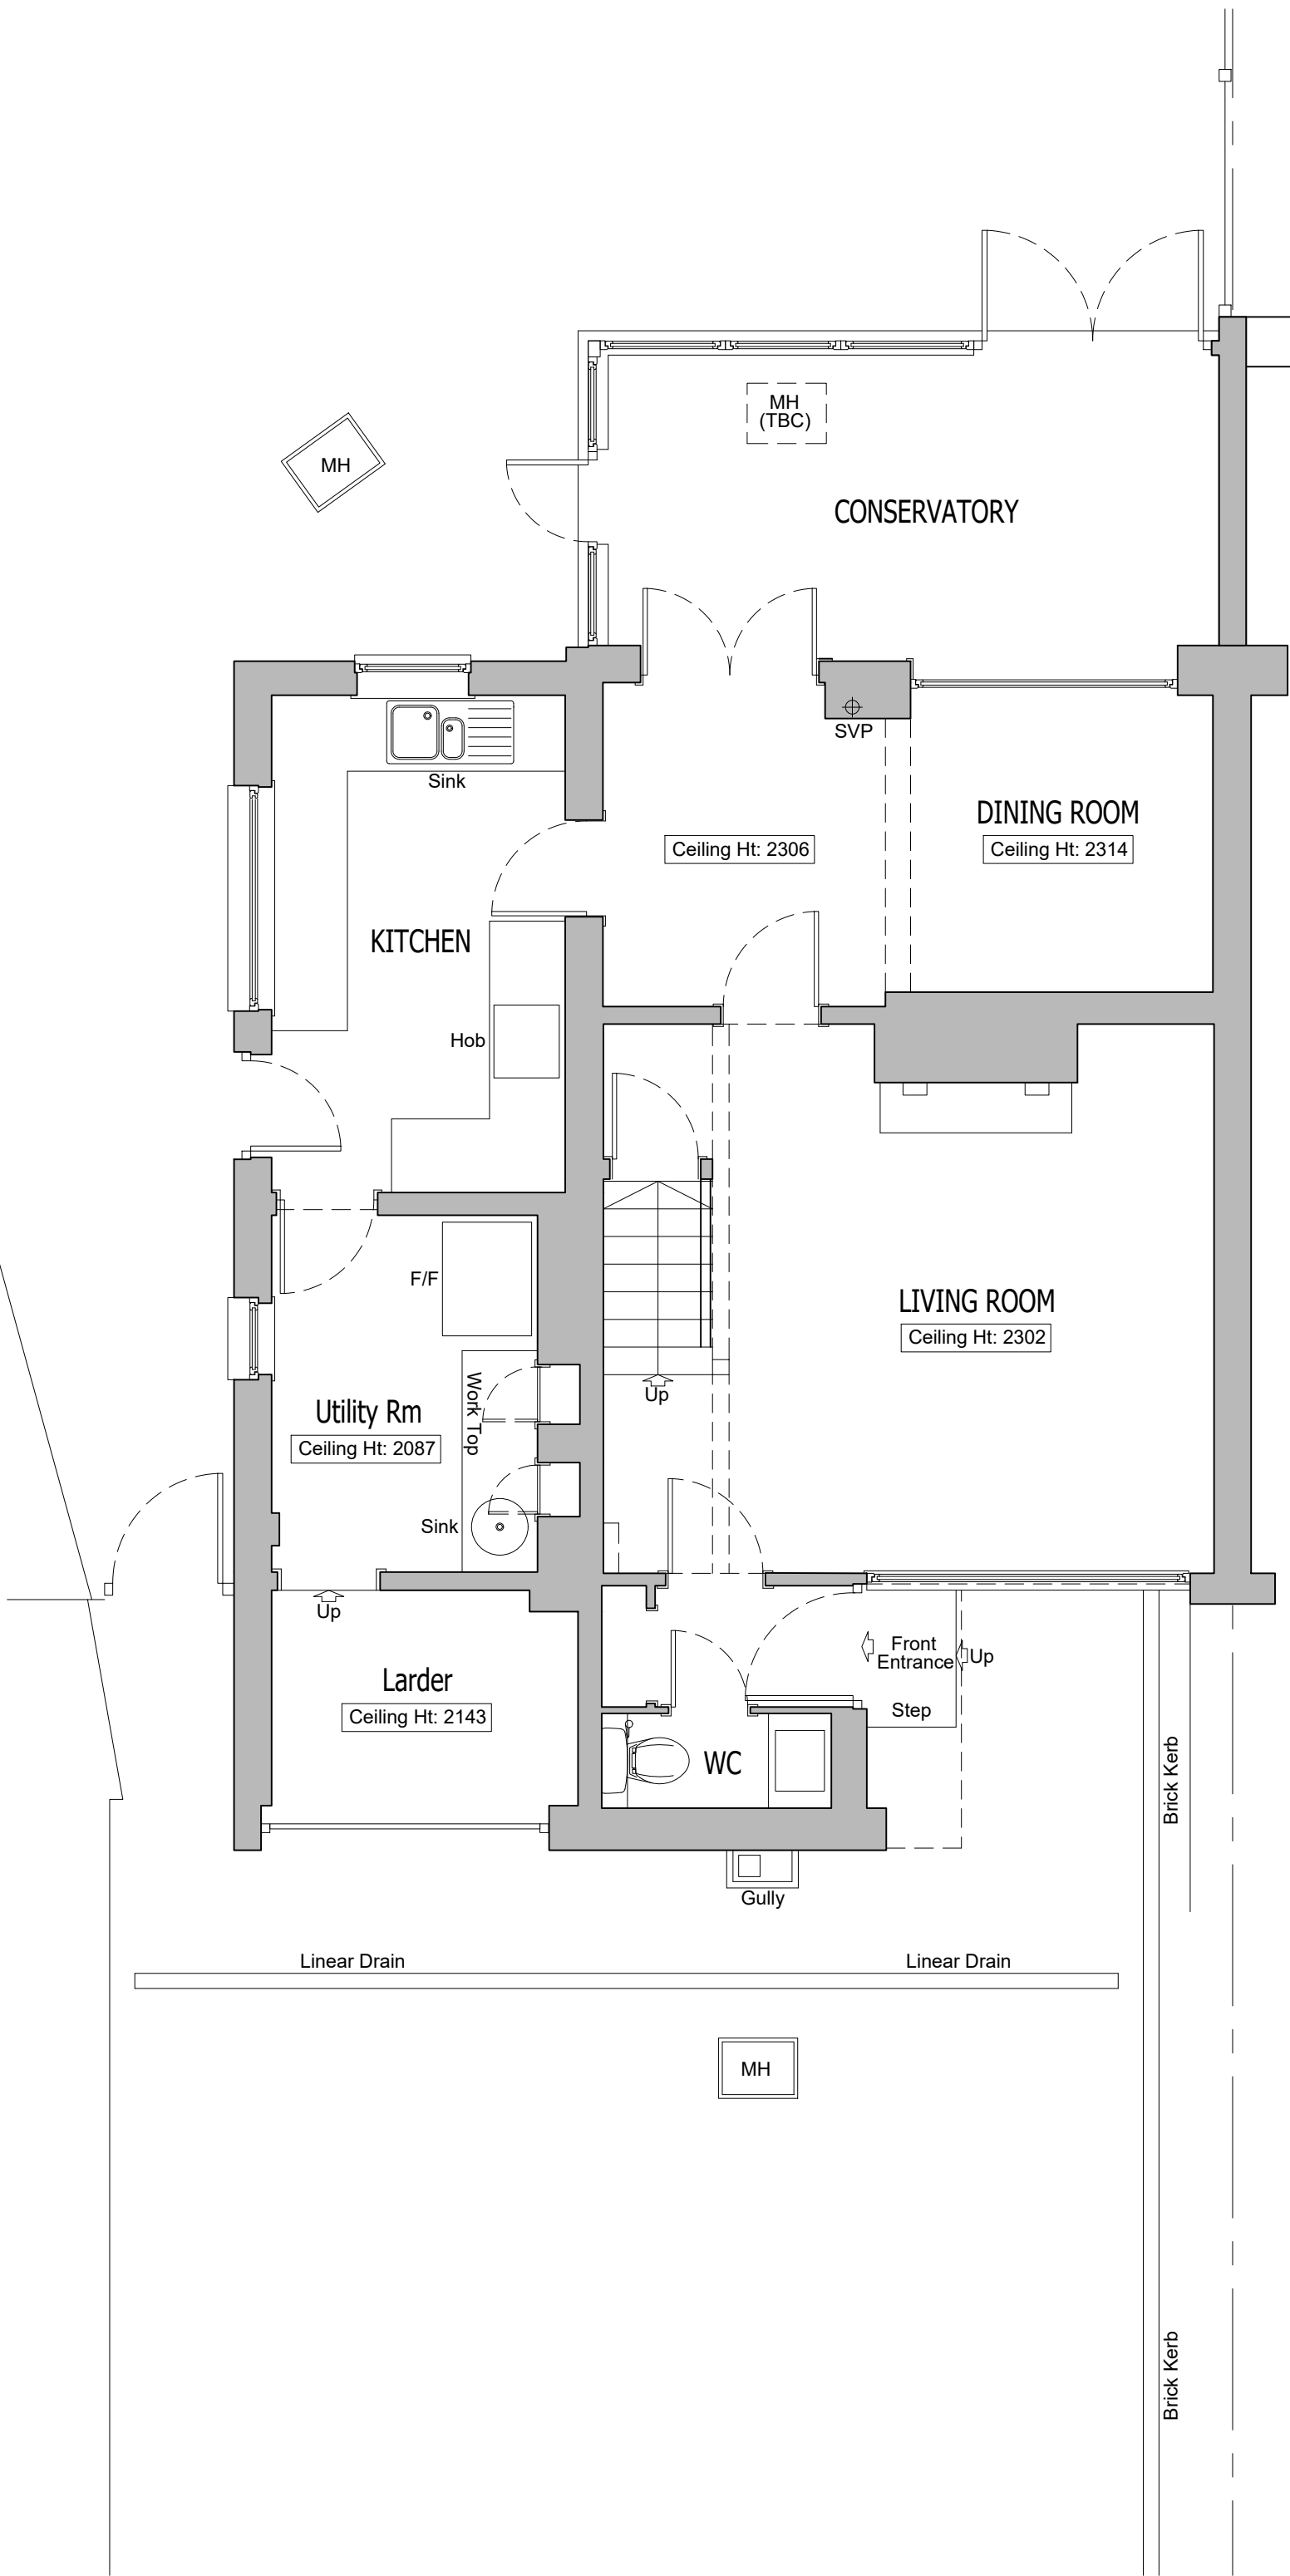

GROUND FLOOR PLAN As Existing
Scale 1:50

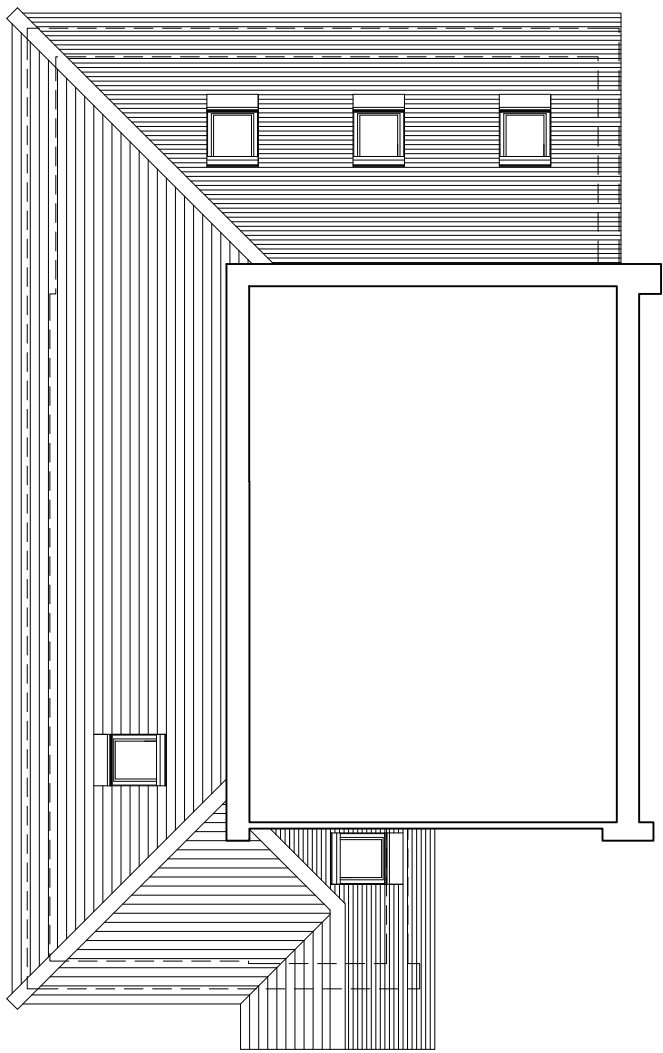

ROOF SCAPE PLAN As Proposed
Scale 1:100

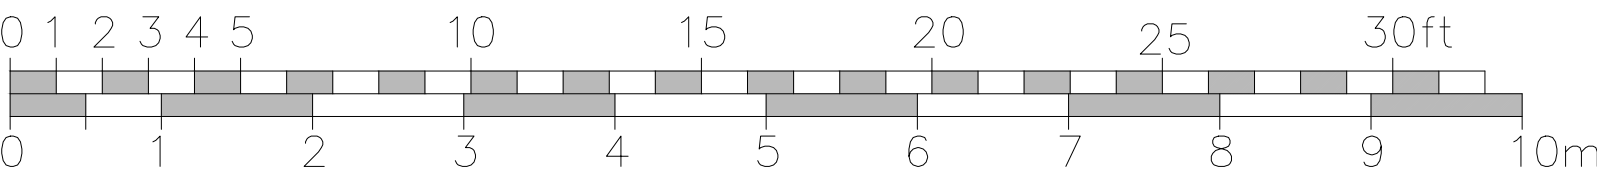

Scale Bar 1:50

Rev	Description	Date	Initials
FOR PLANNING SUBMISSION			
HOLTHAM+NEWMAN ARCHITECTS			
The Old Dairy 282a Hyde End Road, Spencer's Wood, Reading, Berkshire, RG7 1DN			
T: 07971 316499 E: hello@hnmarchitects.co.uk			
Project: 7, Rosecroft Way Shinfield Reading RG2 9AP			
Client Mr. J. Carroll			
Drawing Title: General Arrangement Floor Plans Ground Floor Level Inc Roof Scape Plan Extract As Existing and Proposed			
Scale:	1:50 @ A1	Dwg. No.:	2537-P100
Drawn by:	DH	Date:	Oct 2025
		Rev.:	-