


All dimensions are to be checked on site before work commences.
Figured dimensions to be taken in preference to scaled dimensions.
If in doubt please ask.
© Copyright reserved.

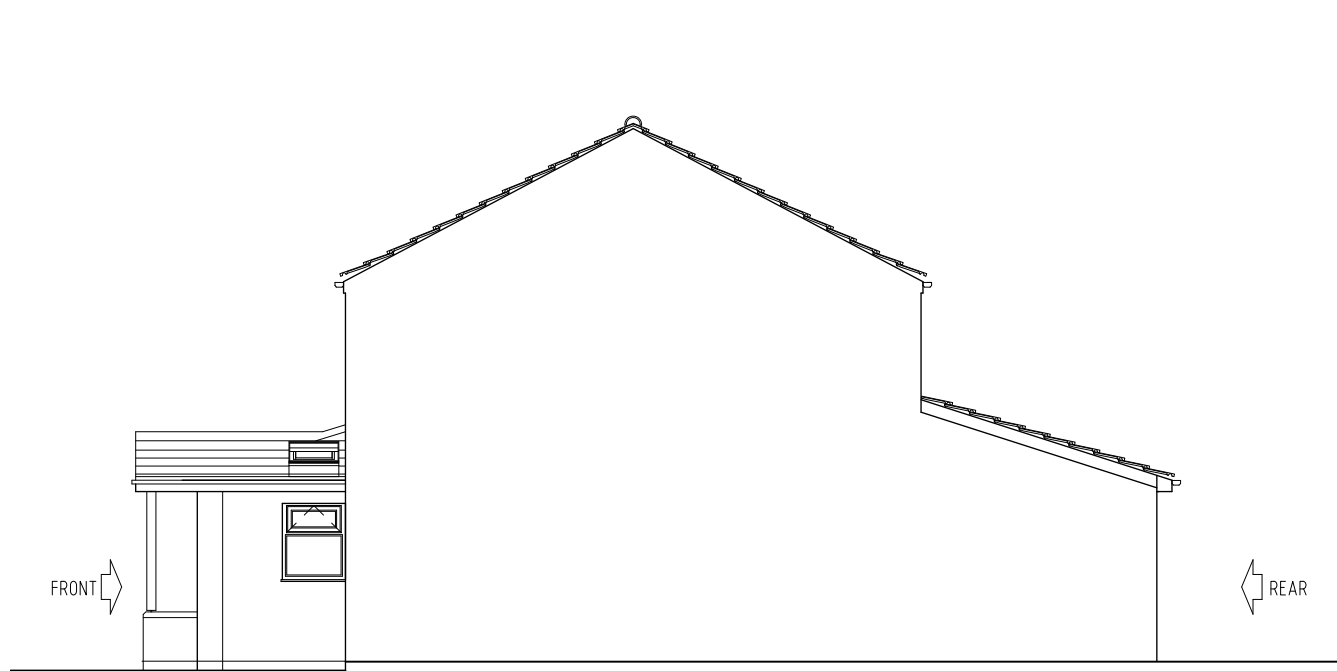

SIDE ELEVATION As Proposed
Scale 1:100




FRONT ELEVATION As Proposed
Scale 1:100



SIDE ELEVATION As Proposed
Scale 1:100



REAR ELEVATION As Proposed
Scale 1:100

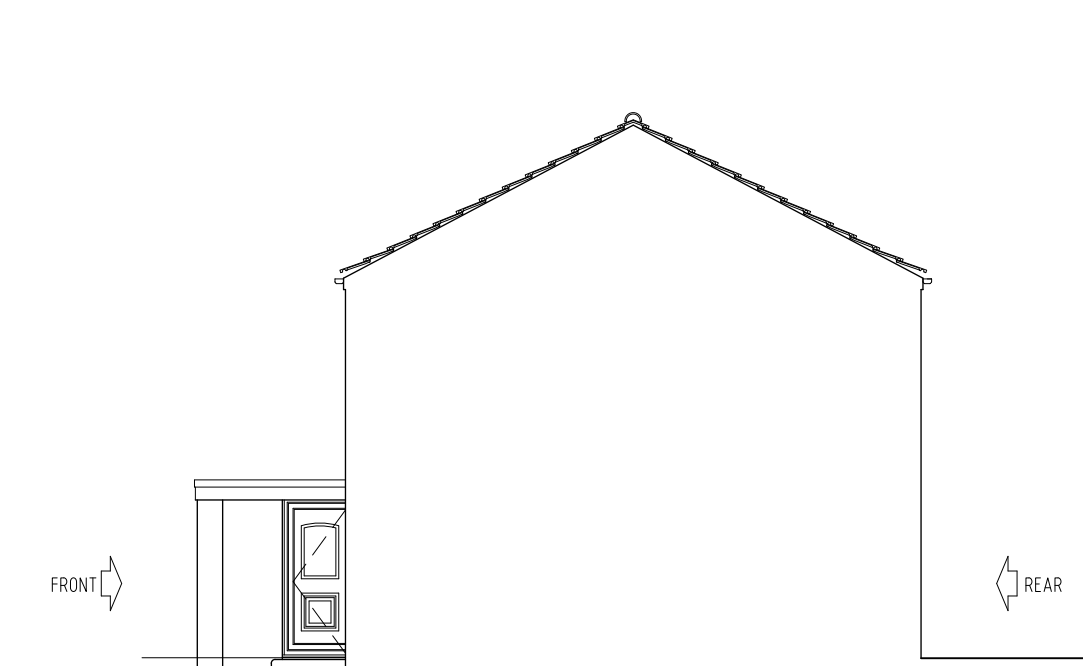

SIDE ELEVATION As Existing
Scale 1:100




FRONT ELEVATION As Existing
Scale 1:100



SIDE ELEVATION As Existing
Scale 1:100



REAR ELEVATION As Existing
Scale 1:100

 

Scale Bar 1:100

Rev	Description	Date	Initials
FOR PLANNING SUBMISSION			
HOLTHAM+NEWMAN ARCHITECTS The Old Dairy 282a Hyde End Road, Spencer's Wood, Reading, Berkshire, RG7 1DN T: 07971 316499 E: hello@hnarchitects.co.uk			
Project: 7, Rosecroft Way Shinfield Reading RG2 9AP			
Client Mr. J. Carroll			
Drawing Title: External Elevations Front, Rear and Side Views - As Existing and Proposed			
Scale: 1:100 @ A1		Dwg. No.: 2537-P101	
-		Rev.: -	
Drawn by: DH			
Date: Oct 2025			