


NOTE: Do not scale dimensions from this drawing. If in doubt refer to JS Design.


This drawing remains the copyright of the JS Design Partnership alone all materials specified must be used in accordance with the manufacturers recommendations and all relevant current codes of practice.

Rev:	Description:	Date:

 Denotes Site Boundary

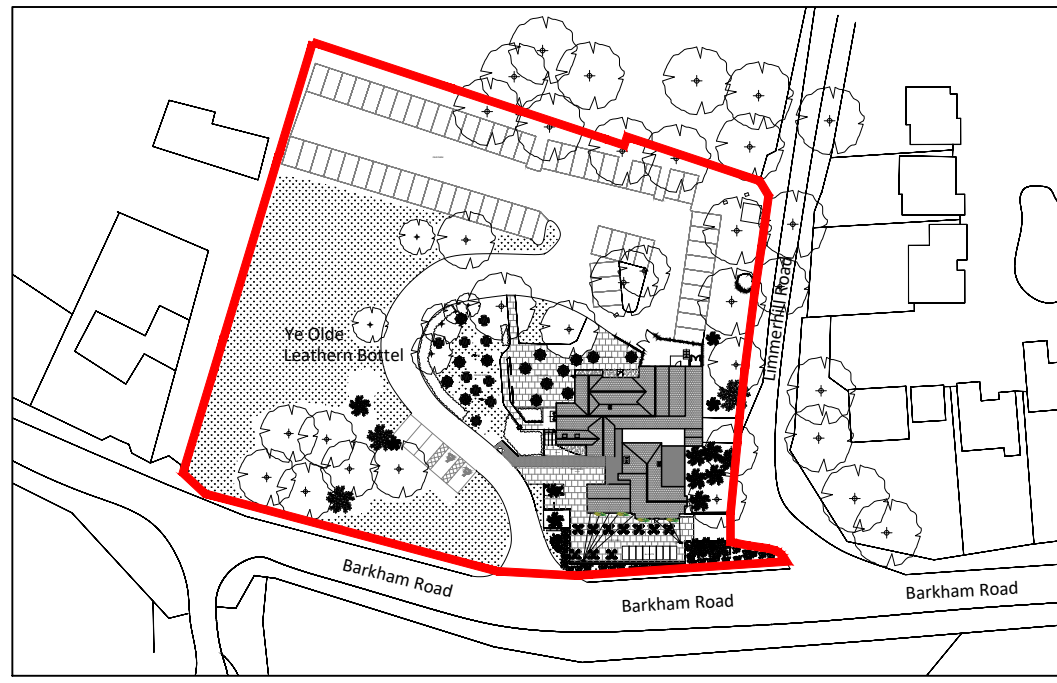

1 Existing Site Plan
Scale: 1:1250

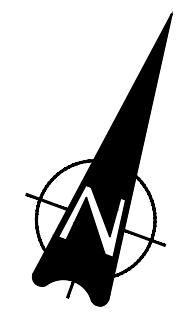

 T: 01274 533022 E: info@jsdesignpartnership.co.uk Unit 5, Peel House, 2 Taunton Street, Shipley Bradford, BD18 3NA. the jsdesign partnership llp is a limited liability partnership registered no OC 392311	Client: CHEF & BREWER	Title: SITE LOCATION PLAN				
	Project: YE OLDE LEATHERN BOTTEL, WOKINGHAM, RG41 4BY	Drawing No: 9326-01-03	Date: 02.03.26	Drawn By: TG	Checked: SD	Scale @ A4 1:1250