


19 Mill Lane, RG6 7JF (Site Plan)



0 10
Metres

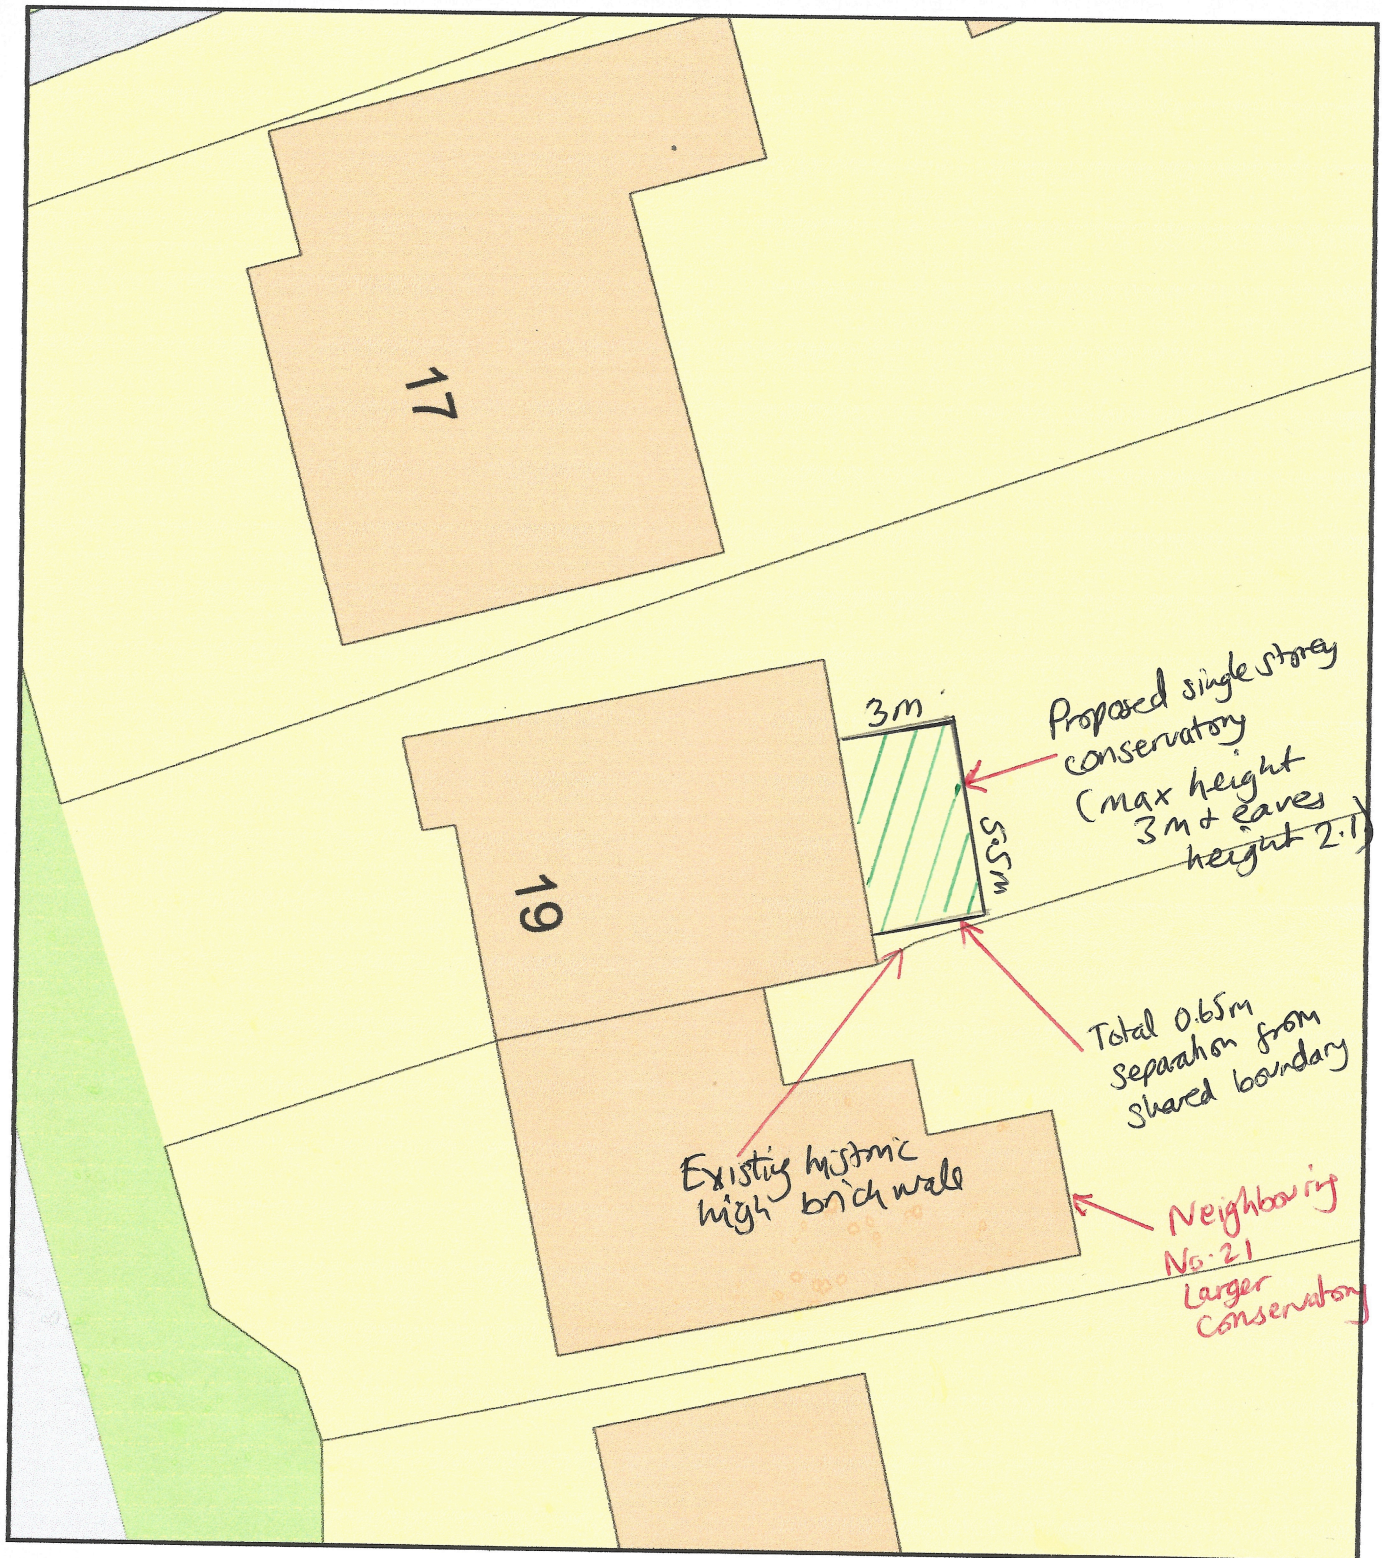

Plan Produced for: Kanwal Ahmed

Date Produced: 23 Feb 2026

Plan Reference Number: TQRQM26054141803900

Scale: 1:200 @ A4