


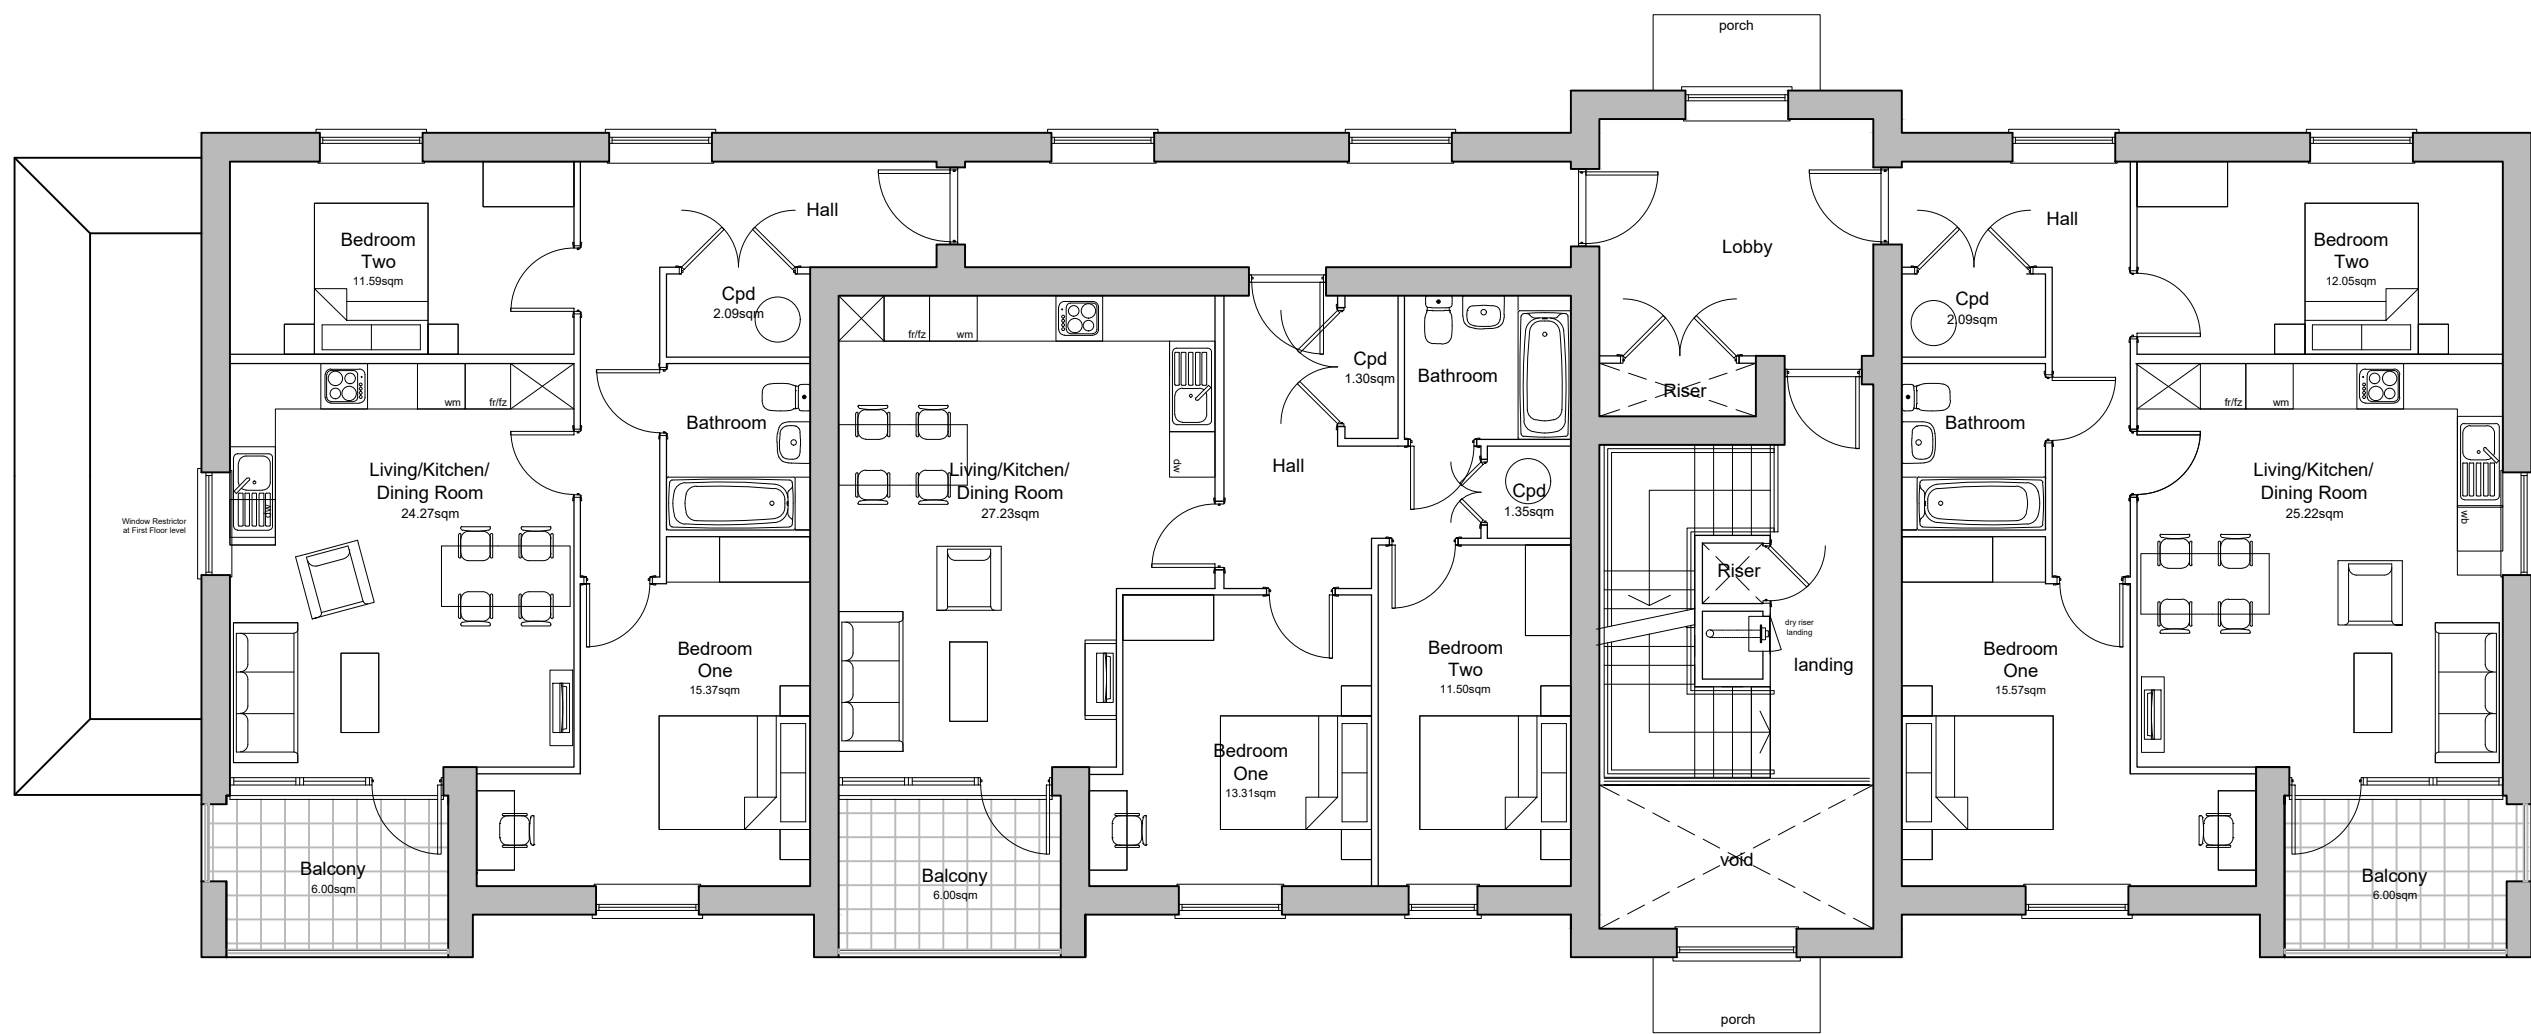


First Floor Plan

Plot 215
2-Bedroom-4-Person Apartment
GIA - 70.74sqm/761sqft (as measured)

Plot 216
2-Bedroom-4-Person Apartment
GIA - 70.41sqm/757sqft (as measured)

Plot 217
2-Bedroom-4-Person Apartment
GIA - 71.03sqm/764sqft (as measured)

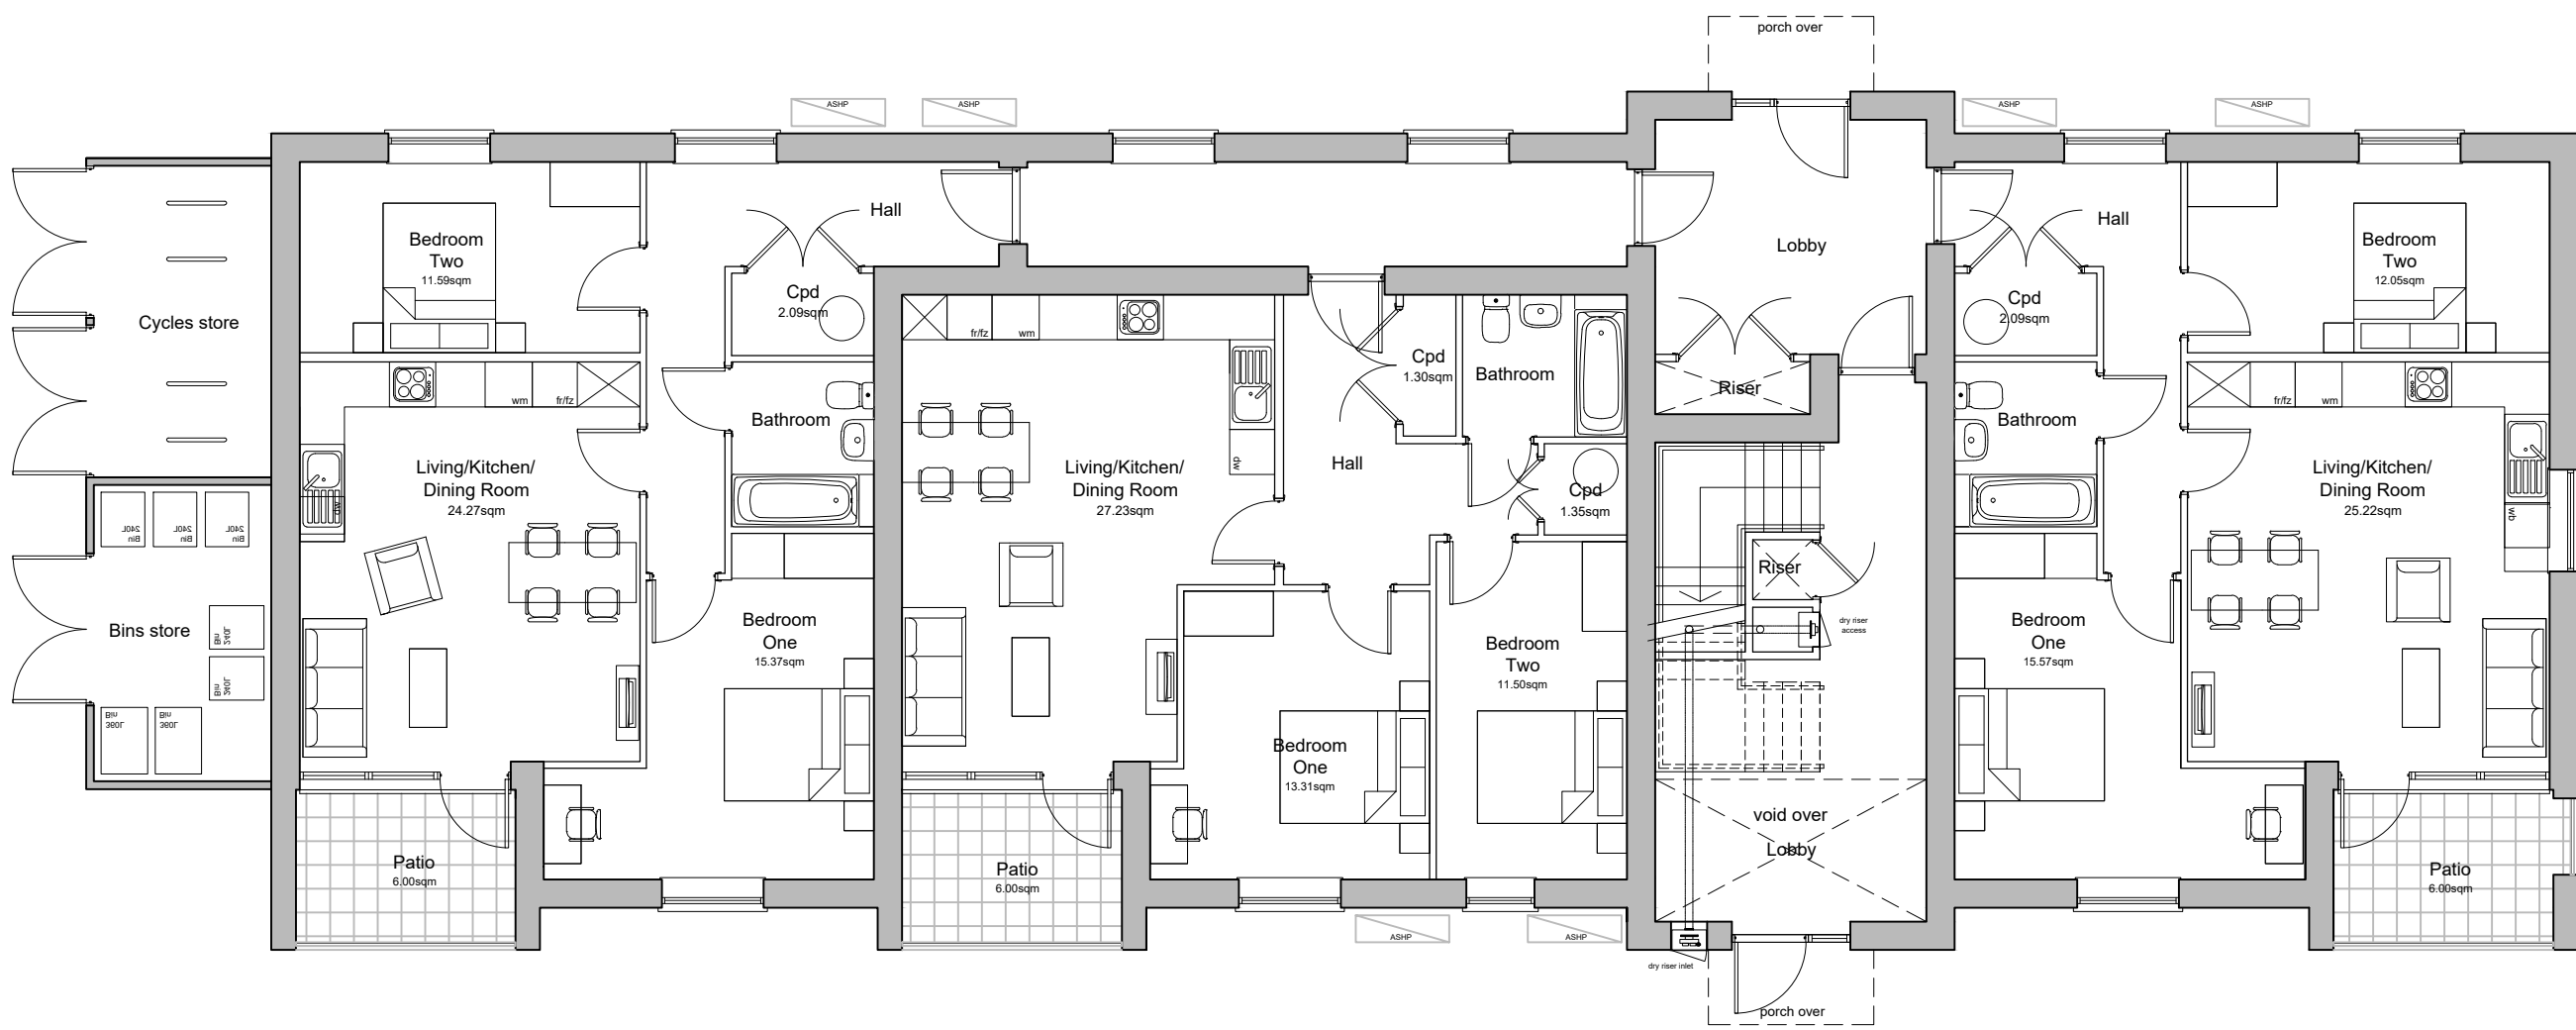

Ground Floor Plan

Plot 212
2-Bedroom-4-Person Apartment
GIA - 70.74sqm/761sqft (as measured)

Plot 213
2-Bedroom-4-Person Apartment
GIA - 70.41sqm/757sqft (as measured)

Plot 214
2-Bedroom-4-Person Apartment
GIA - 71.03sqm/764sqft (as measured)

D	10.04.25	Planning Issue	EB	DP
C	02.04.25	Updates for Submission	EB	DP
B	07.03.25	Updates to Apartment Building windows and addition of ASHP	KP	DP
A	17.01.25	Updates to Apartment Building	KP	DP
V	14.11.24	First Issue	KP	DP
Rev	Date	Revision Details	Dr	Ch

ECE Architecture
www.ecearchitecture.com

London: 76 Great Suffolk Street, London, SE1 0BL
T 0207 928 2773 E london@ecearchitecture.com

Sussex: 64 - 68 Brighton Road, Worthing, West Sussex, BN11 2EN
T 01903 248777 E sussex@ecearchitecture.com

Bristol: Westworks, Beacon Tower, Colston Street, Bristol, BS1 4XE
T 0117 214 1101 E bristol@ecewestworks.com

Client's Name
Vistry Group

Job Title
Parcels 11 & 12, Finchwood Park

Drawing Title
**Apartment Building - Plots 212-217
Proposed Floor Plans**

Scale
1:100 @ A1 / 1:200 @ A3

Drawn
KB

Checked
DP

Date
14.11.24

Job No
7527

Drawing No
PL-84

Rev
D

Status
APPROVAL