


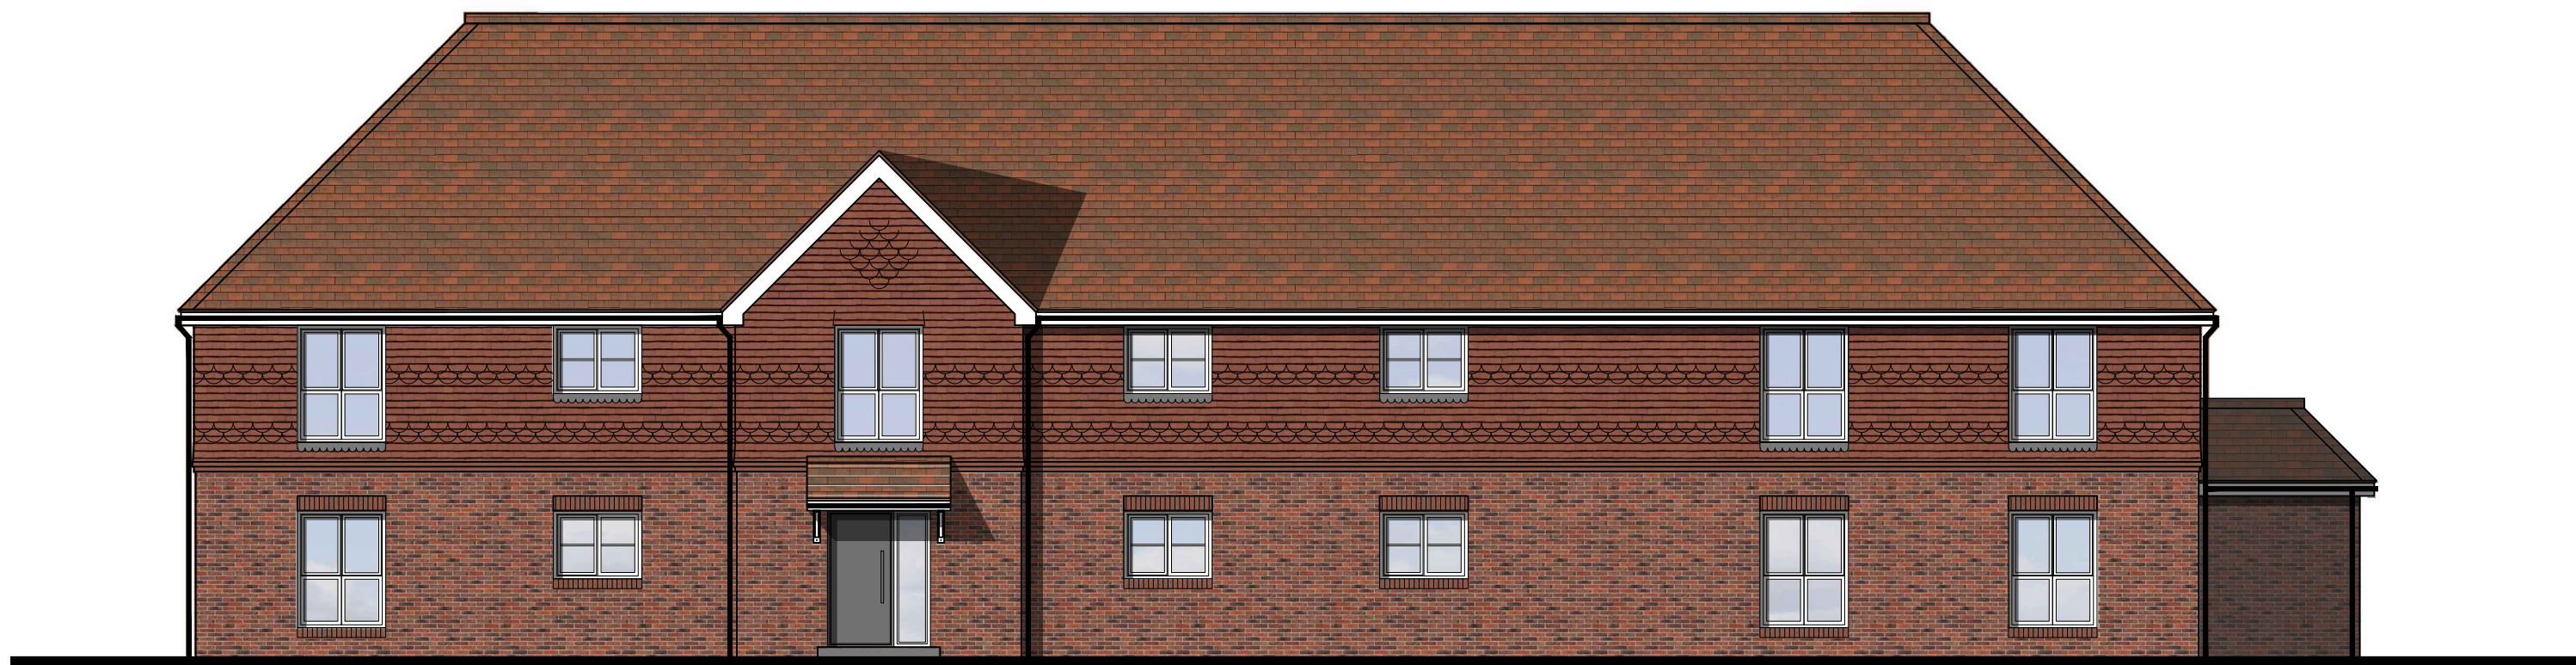

South Elevation



East Elevation



North Elevation



West Elevation

C	02.04.25	Updates for Submission	EB	DP
B	07.03.25	Updates to Apartment Building windows	KP	DP
A	17.01.25	Updates to Apartment Building	KP	DP
\	14.11.24	First Issue	KP	DP

Rev	Date	Revision Details	Dr	Ch
-----	------	------------------	----	----



London: 76 Great Suffolk Street
London, SE1 0BL
T 0207 928 2773 E london@ecearchitecture.com

Sussex: 64 - 68 Brighton Road, Worthing
West Sussex, BN11 2EN
T 01903 248777 E sussex@ecearchitecture.com

Bristol: Westworks, Beacon Tower
Colston Street, Bristol, BS1 4XE
T 0117 214 1101 E bristol@ecewestworks.com

ECE Architecture
www.ecearchitecture.com

Client's Name

Vistry Group

Job Title

Parcels 11 & 12, Finchwood Park

Drawing Title

Apartment Building - Plots 212-217
Proposed Elevations

Scale

1:100 @ A1 / 1:200 @ A3



Drawn	Checked	Date
KB	DP	14.11.24

Job No	Drawing No	Rev
7527	PL-85	C

Status

APPROVAL