



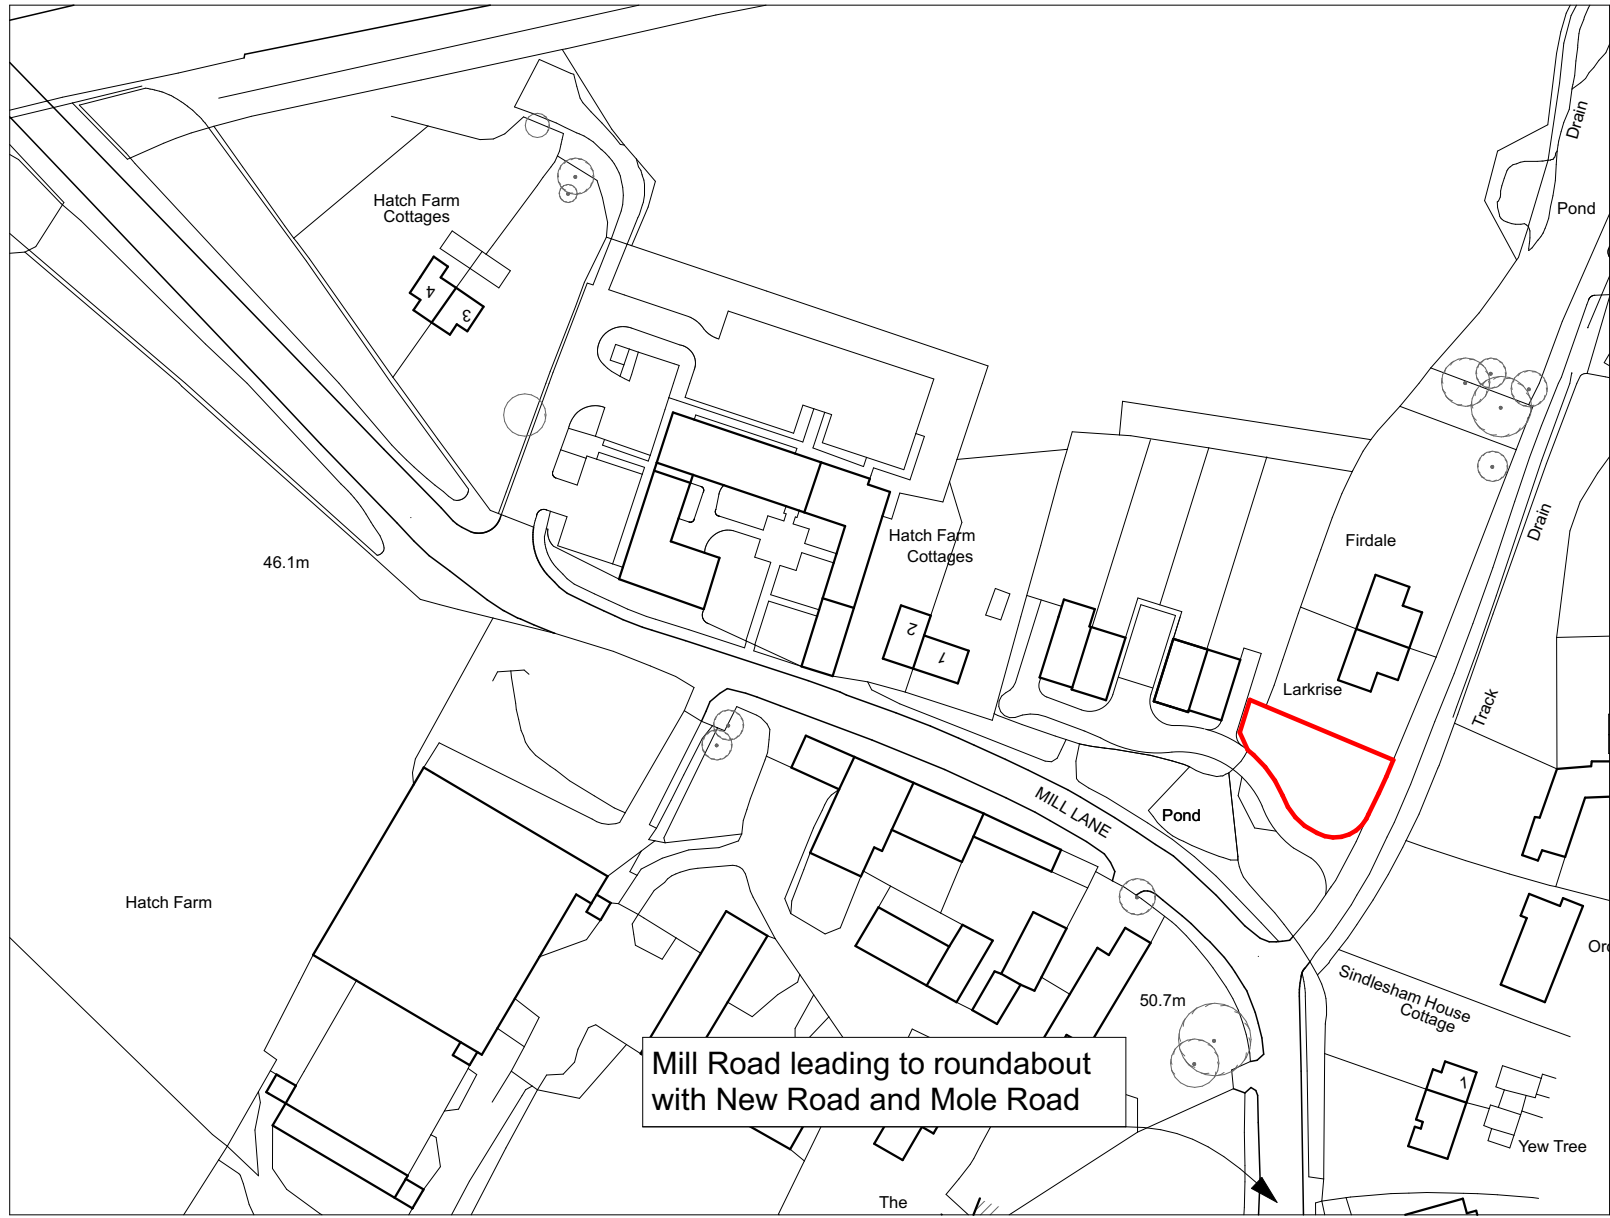


LOCATION PLAN 1:1250
Land adjacent to Lark Rise, Sindlesham

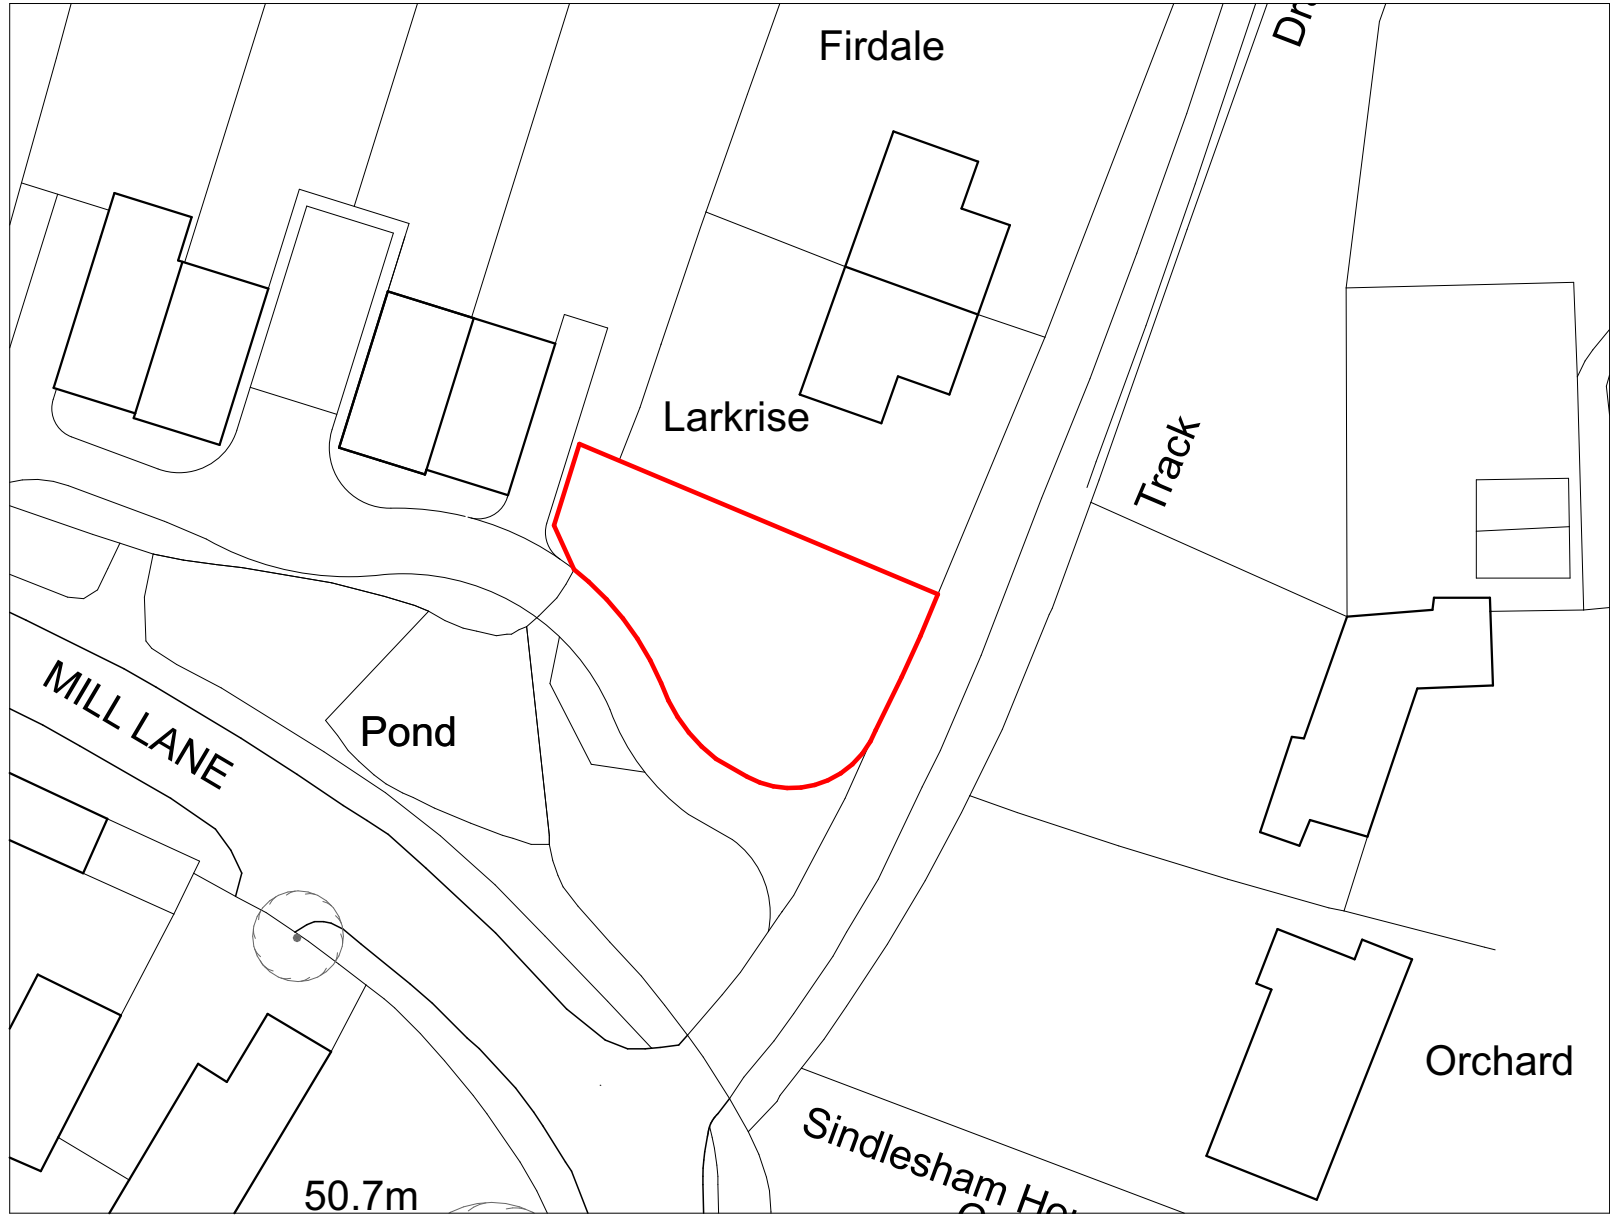


EXISTING BLOCK PLAN 1:500
Land adjacent to Lark Rise, Sindlesham




PROPOSED BLOCK PLAN 1:500
Land adjacent to Lark Rise, Sindlesham

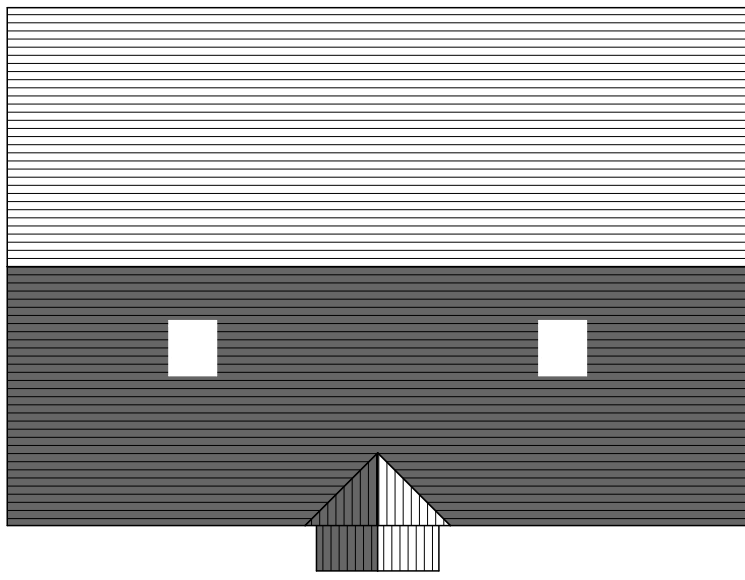


ROOF PLAN 1:100
Land adjacent to Lark Rise, Sindlesham

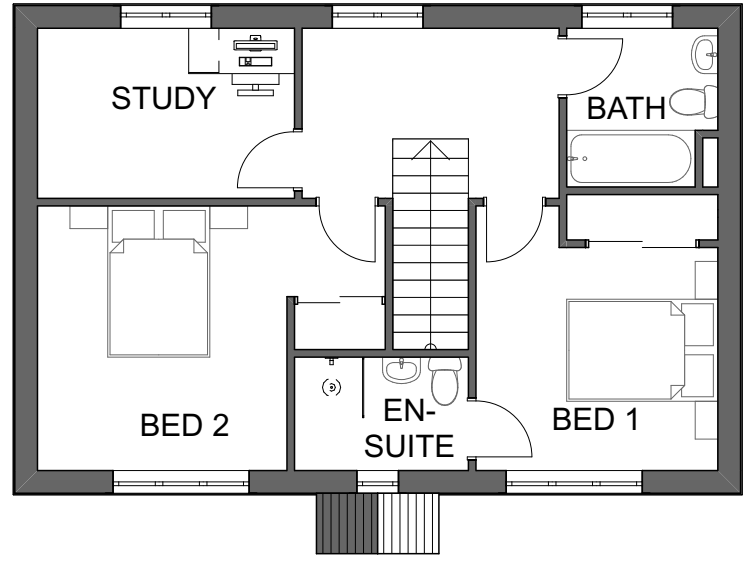


FIRST FLOOR 1:100
Land adjacent to Lark Rise, Sindlesham

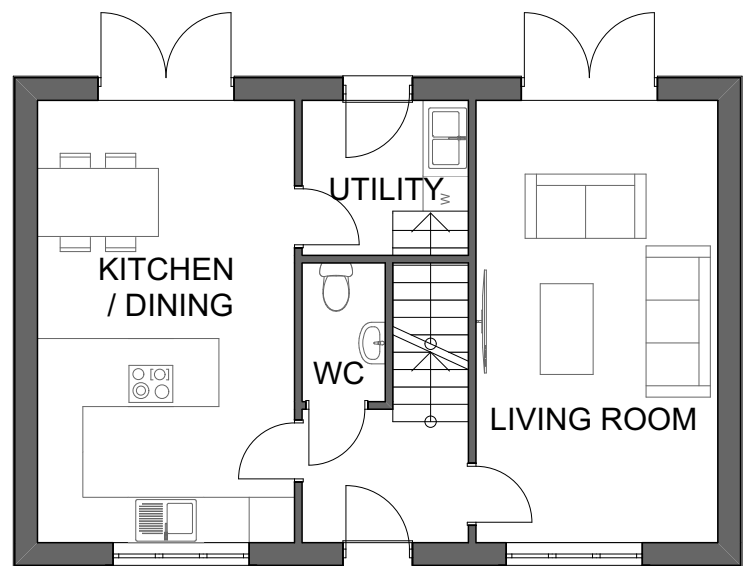

GROUND FLOOR 1:100
Land adjacent to Lark Rise, Sindlesham

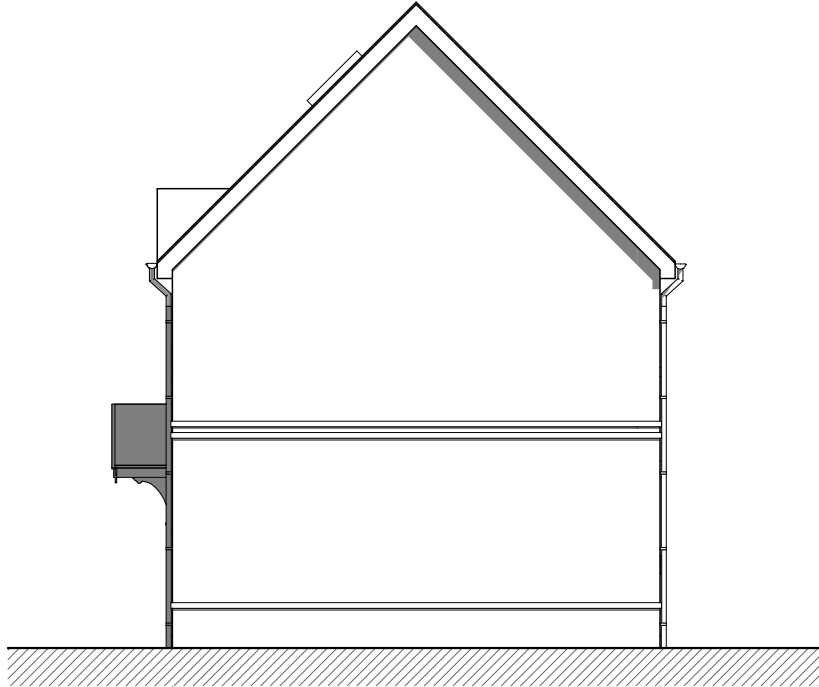

SIDE ELEVATION 1:100
Land adjacent to Lark Rise, Sindlesham

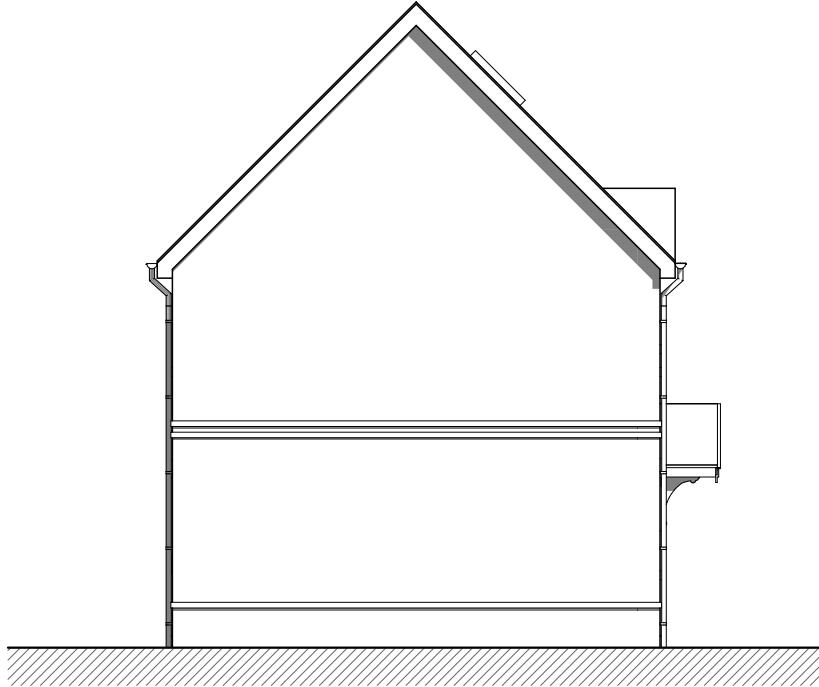

SIDE ELEVATION 1:100
Land adjacent to Lark Rise, Sindlesham




REAR ELEVATION 1:100
Land adjacent to Lark Rise, Sindlesham



FRONT ELEVATION 1:100
Land adjacent to Lark Rise, Sindlesham

Cycle storage to be provided by lockable shed, refer to drawing SH-01 for further details

No vegetation/fencing higher than 0.6m is permitted with the area hatched green

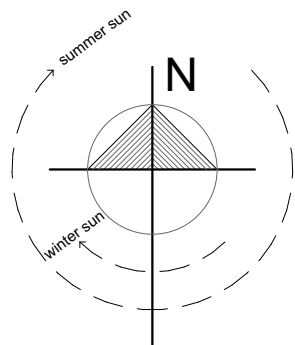

Scales @ A1		Issuing Office	Project No.
AS		WS	1268
Status	Purpose of Issue		
PLANNING			
Project			
Land adjacent to Lark Rise, Sindlesham			
Layout Title			
PLANNING DRAWINGS			
Drawing Number			
project	number		rev
1268	PL-101		R4