
 


Site Plan

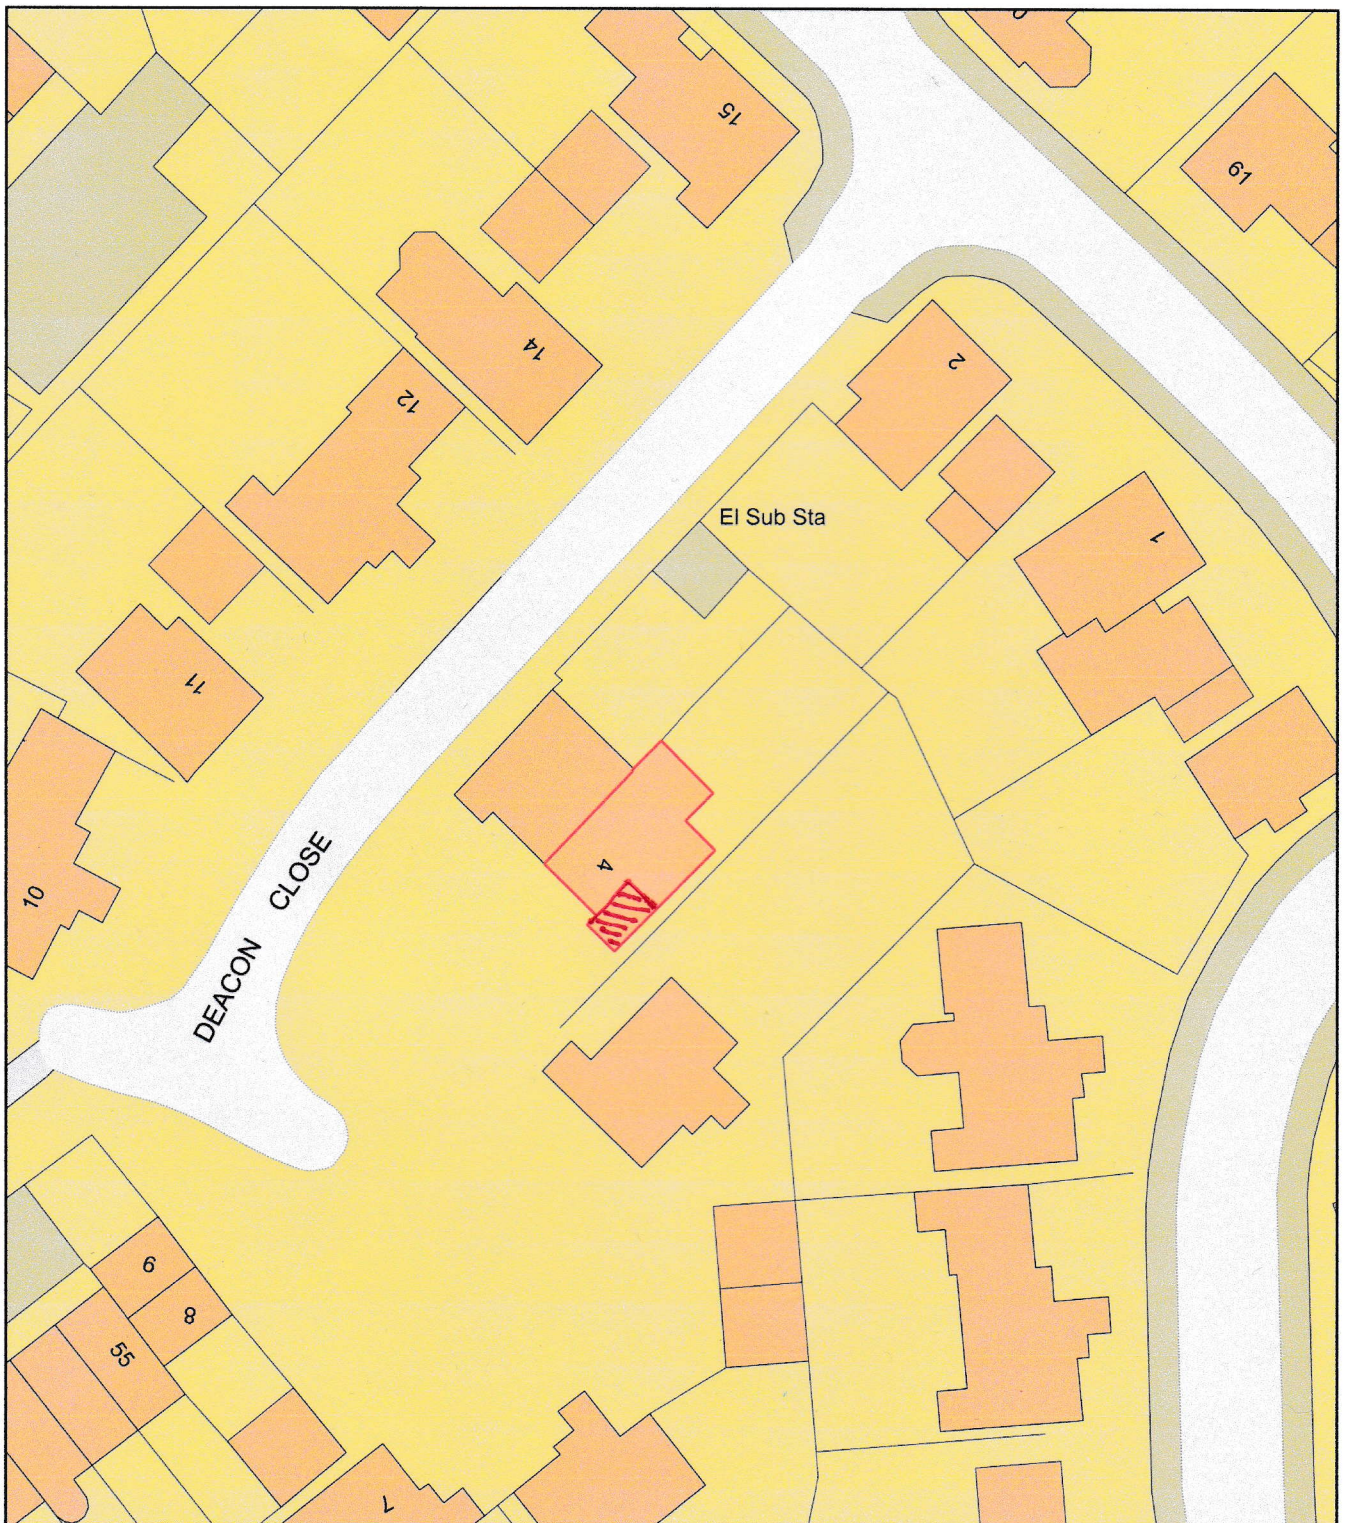

Plan Produced for: Mr S. Jefferies

Date Produced: 10 May 2024

Plan Reference Number / Project ID: TQRQM24131131409130 / 4 Deacon

Scale: 1:500 @ A4