



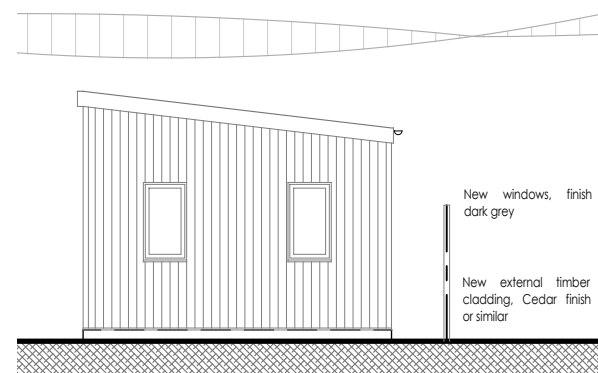


1 West Elevation
Proposed SCALE 1:100

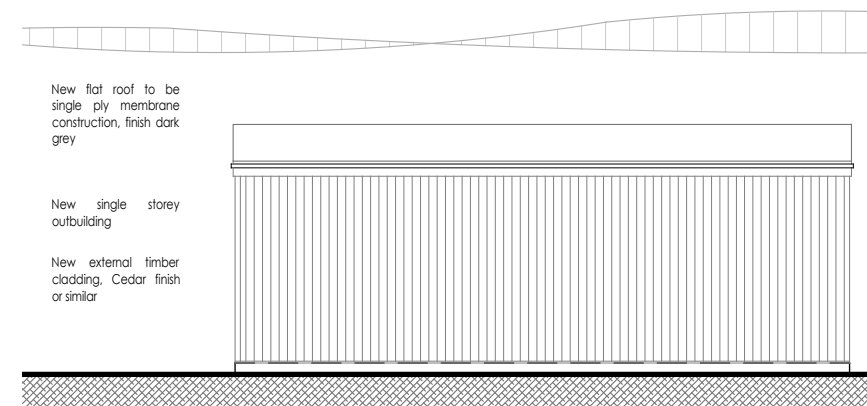


2 North Elevation
Proposed SCALE 1:100




3 East Elevation
Proposed SCALE 1:100

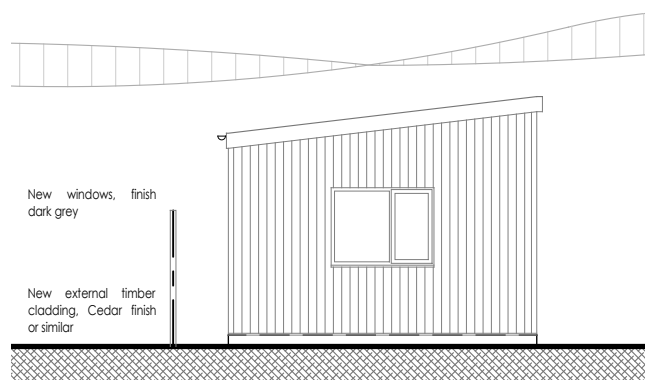

4 South Elevation
Proposed SCALE 1:100

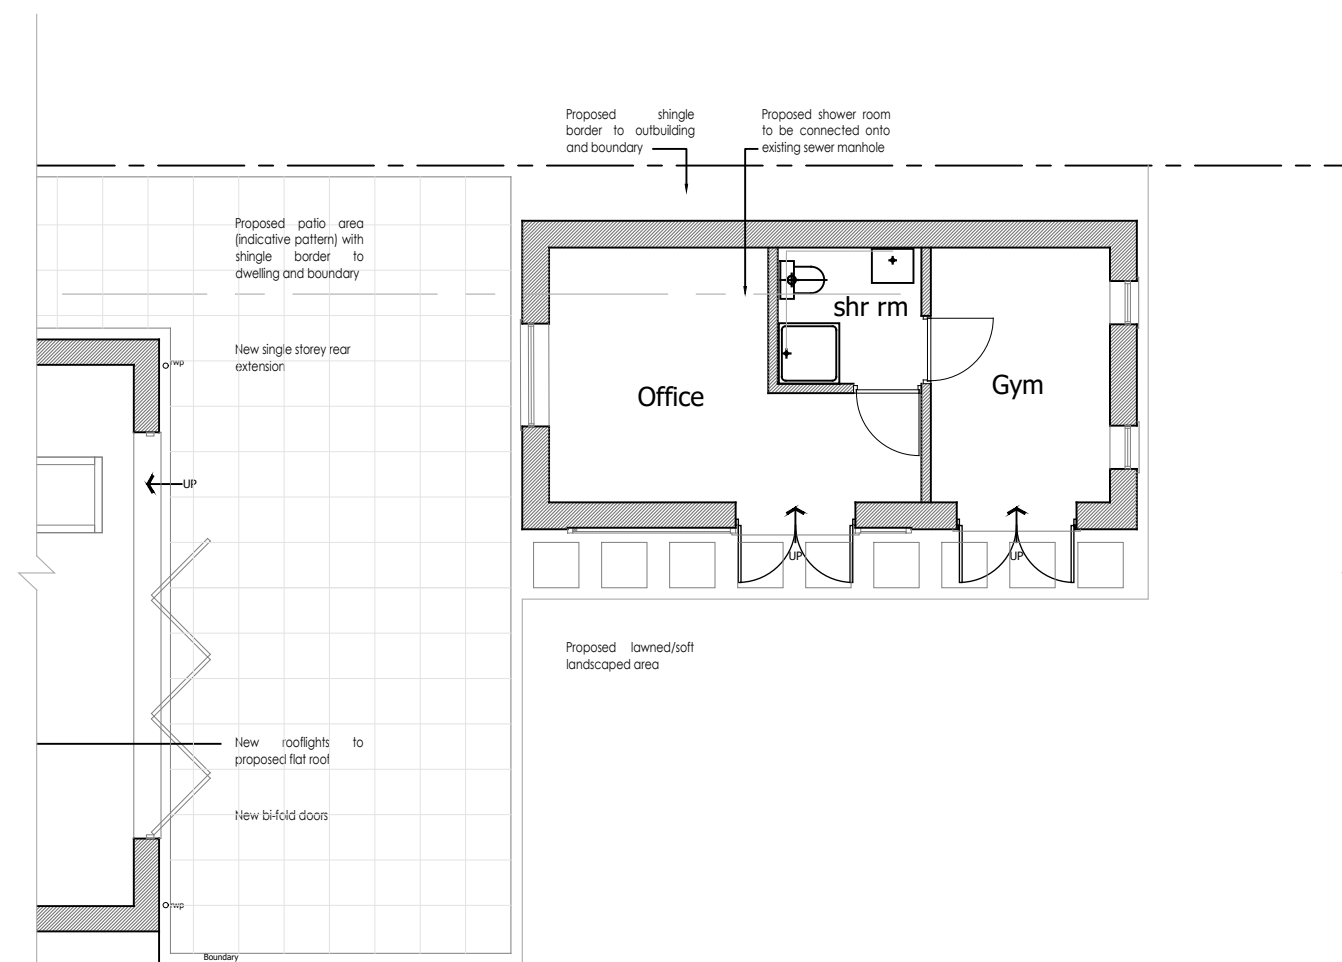

5 Ground floor
Proposed-part plan SCALE 1:100

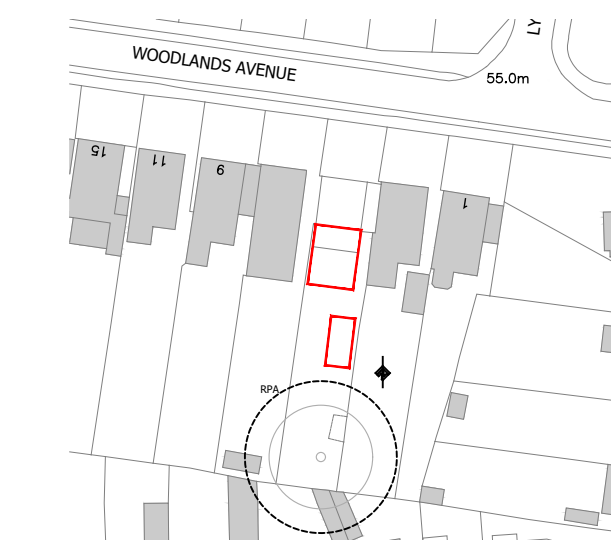


6 Location plan
SCALE 1:1250

To be read in conjunction with drawing 199_006

The scaling of this drawing cannot be assured		
Revision	Date	Initial
A - Outbuilding location amended to L & T officer comments	23.12.25	SJ
B - Outbuilding location amended to outside RPA	22.01.26	SJ

This drawing has been prepared without the benefit of a measured building survey or topographic information.

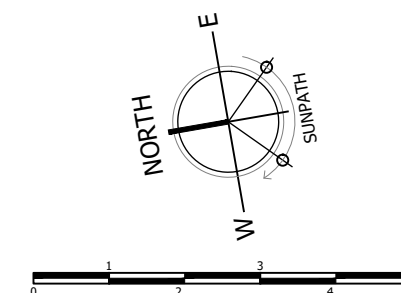

PLANNING

Project
5 Woodlands Avenue, Woodley
Reading RG5 3HN
Drawing Title
Proposed Officer/Gym Outbuilding

Date 26.09.2025	Scale As Noted@A3	Drawn by SJ
Project No 199	Drawing No 011	Revision B



68 Norton Road Woodley Reading Berkshire RG5 4AJ
07968 141918 info@adsj.co.uk www.adsj.co.uk