
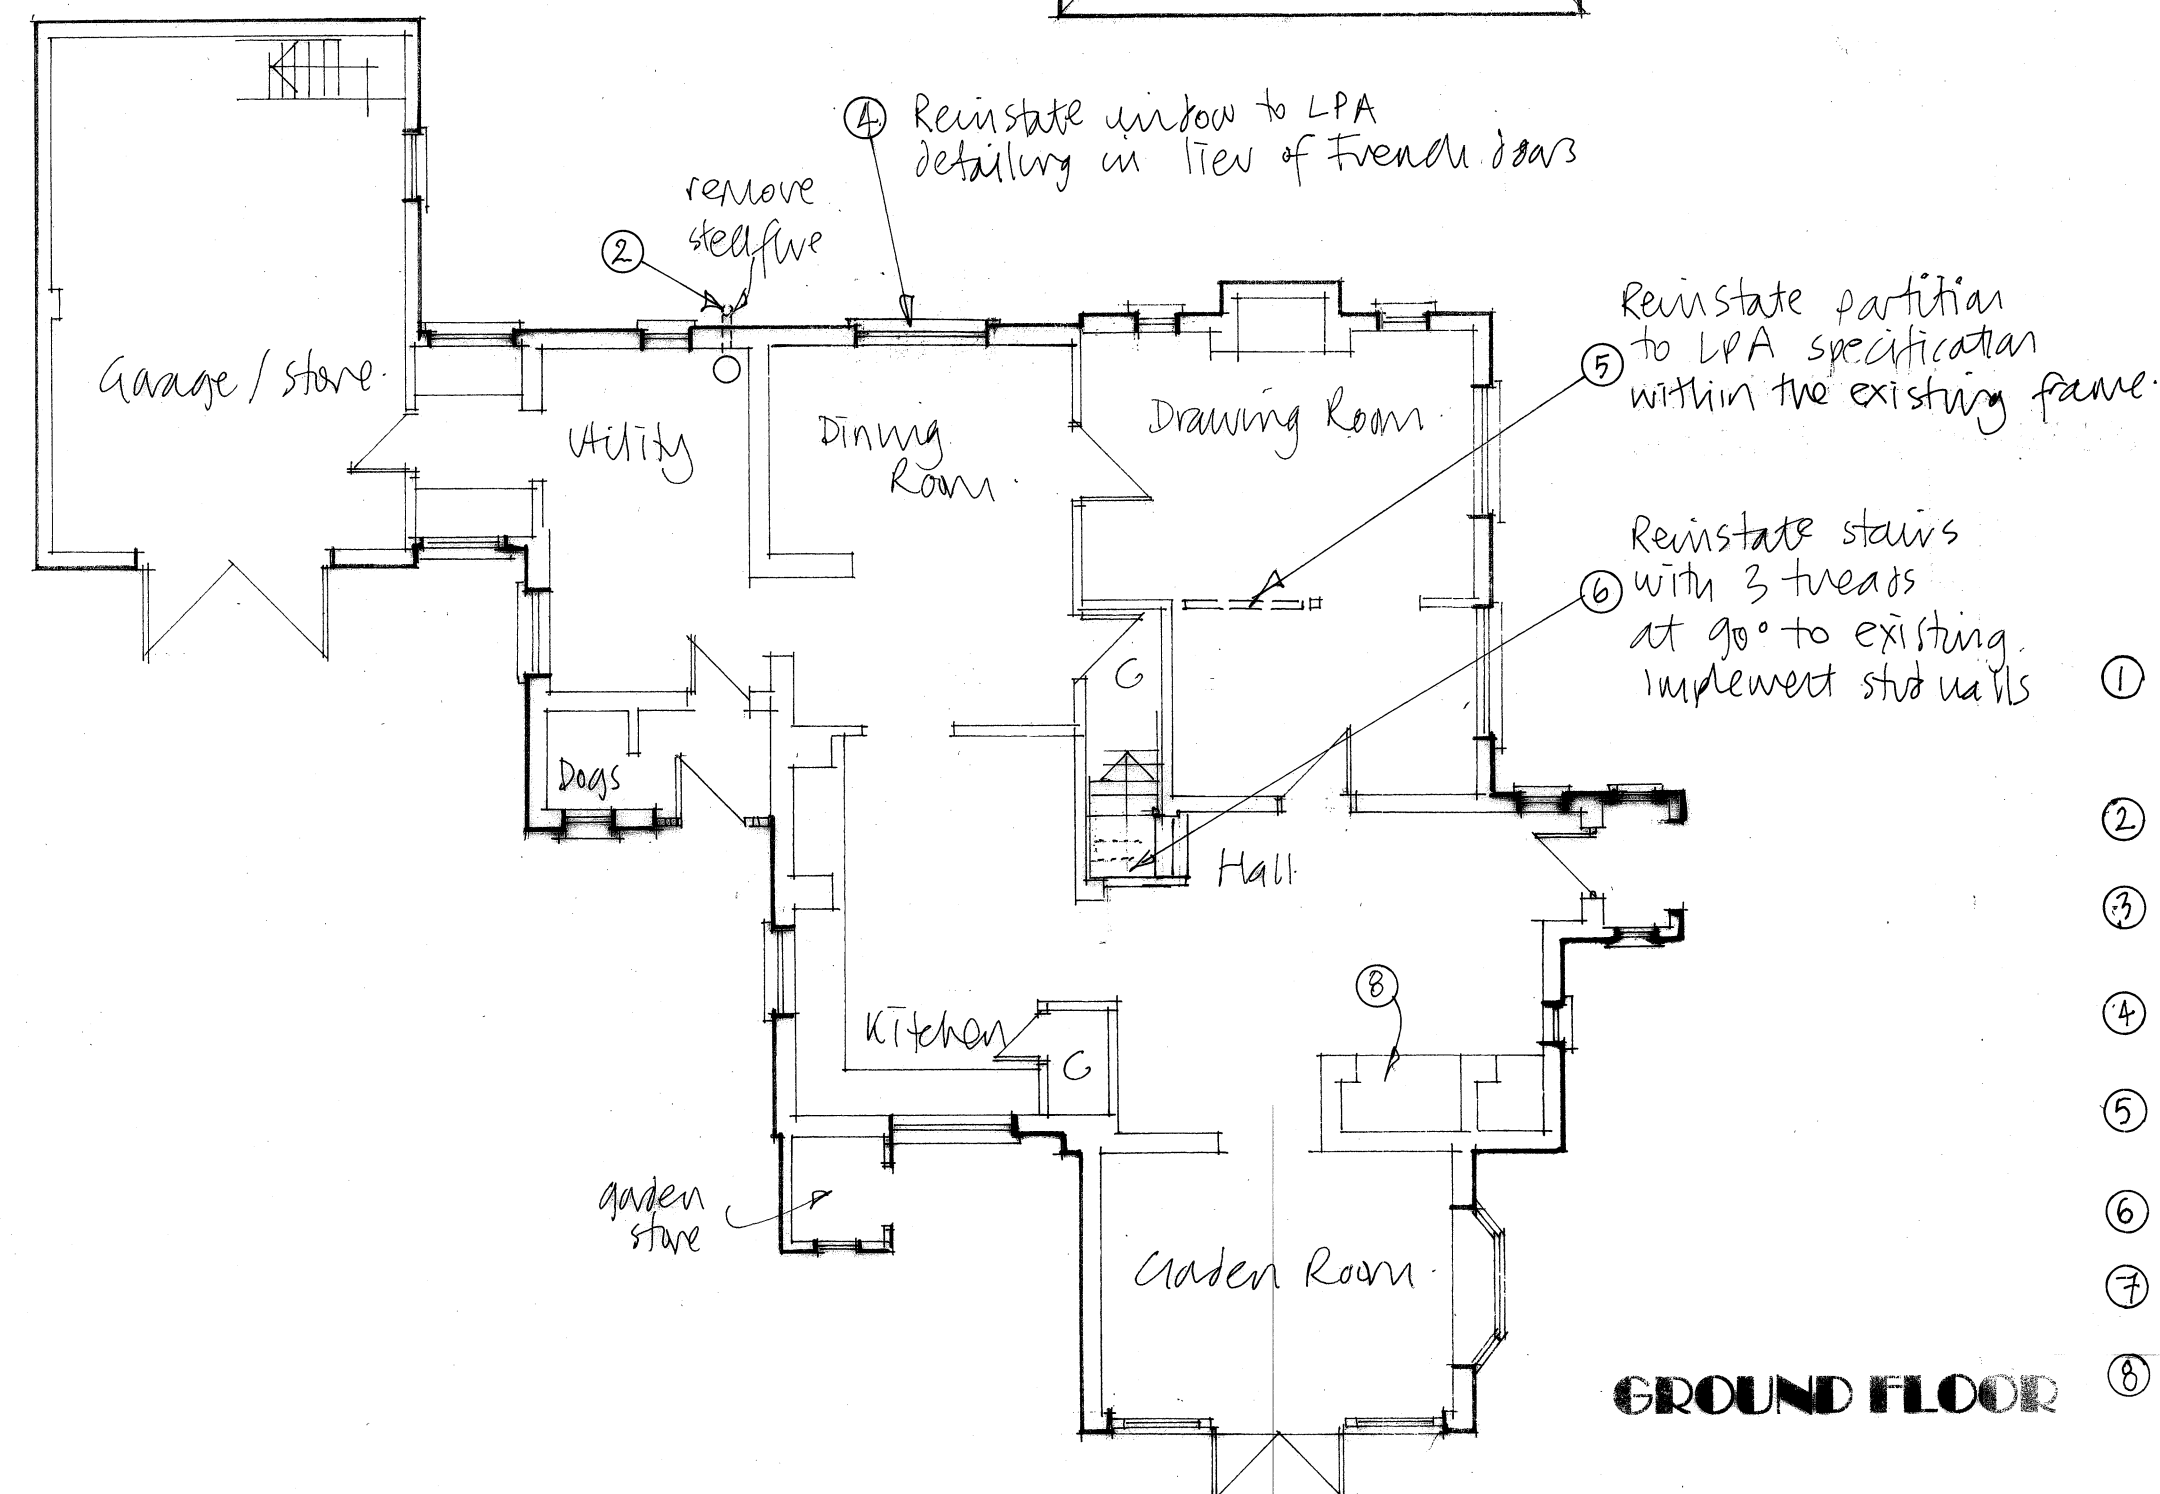


- REVISIONS
- A. 23/10/24 - Additional notes / changes to LPA requirements
 - B. 28/10/24 - Notes amended
 - C. Notes amended / added
 - D. 18/7/25 - Garden room roof amended.

PROPOSED FLOOR PLANS 1:100

0 1 2 3 4 50m

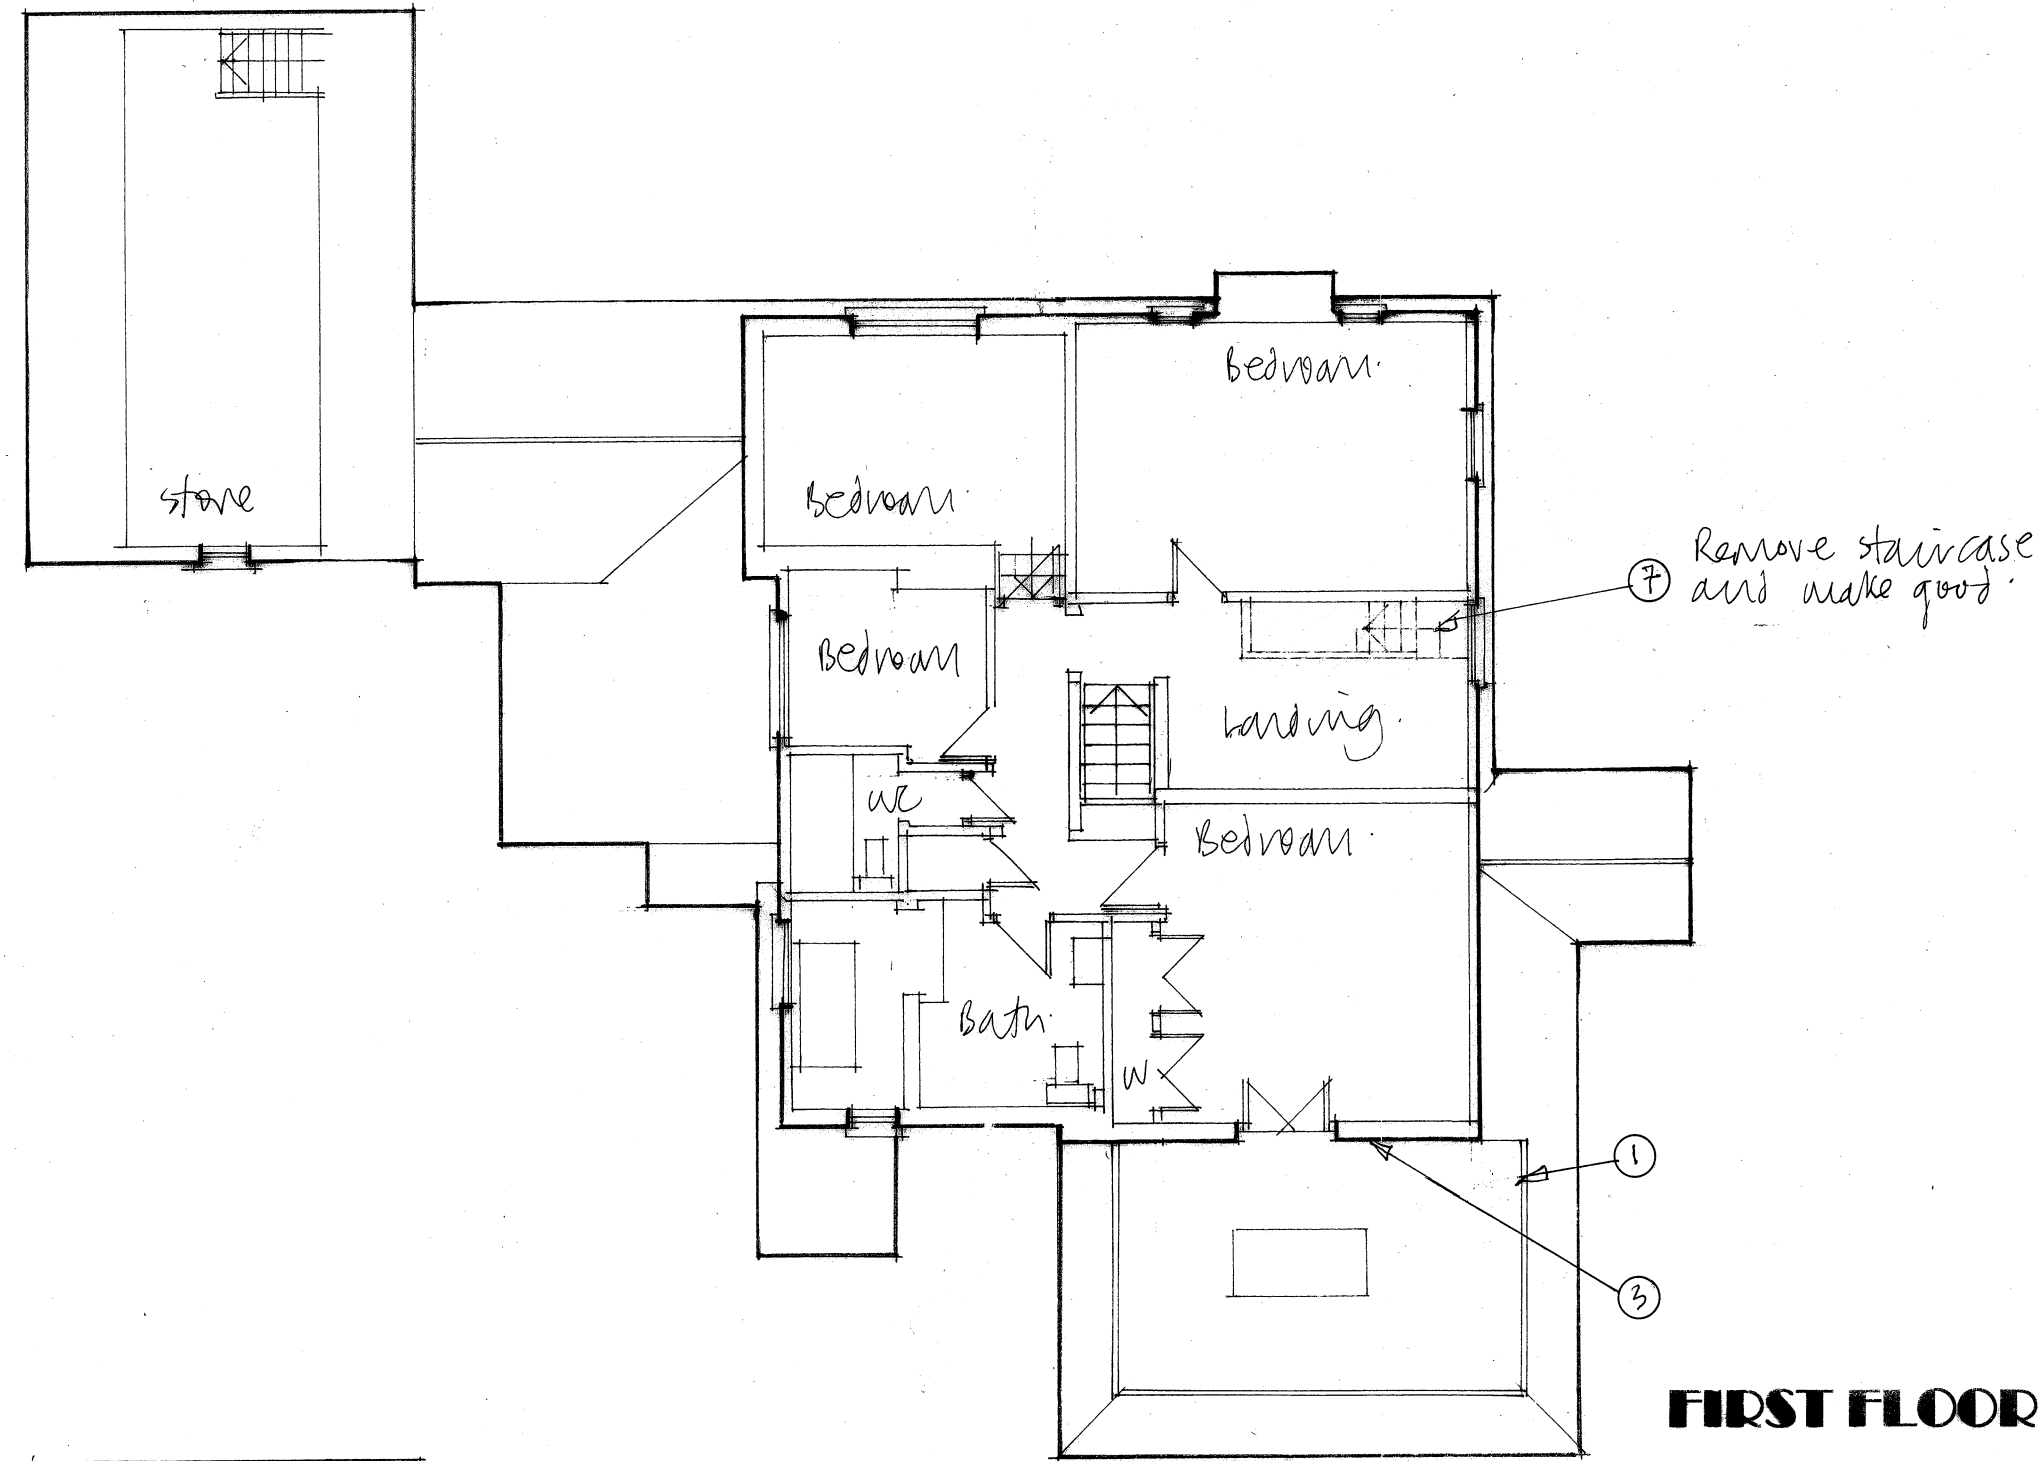

SCHEDULE OF WORKS

- ① REMOVE LARGE HALF ROUND RIDGE TILES AND REPLACE WITH RECLAIMED RIDGE TILES TO MATCH ROOF ON DWELLING IN SIZE AND DETAILING + REDUCE HEIGHT OF ROOF
- ② REMOVE STEEL FLUE PERMANENTLY
- ③ REMOVE TIMBER CLADDING TO REVEAL BRICKWORK/DETAILING BELOW
- ④ REINSTATE WINDOW IN LIEU OF FRENCH DOORS
- ⑤ REINSTATE PARTITION TO LPA SPECIFICATION USING WITHIN EXISTING FRAME
- ⑥ REINSTATE STAIRS TO ORIGINAL LAYOUT
- ⑦ REMOVE STAIRCASE AND MAKE GOOD SURFACES
- ⑧ RETAIN FIREPLACE

HERIOTS

FUSION Architecture Ltd		
Orchard End Hazeley Bottom Hartley Wintney Hampshire RG27 8LU Tel 01252 842026		
Job Title		
Heriots Wokingham Road Hurst Wokingham RG10 0RX		
Client		
Mr S Holdstock		
Drawing Title		
Proposed floor plans		
Scale As shown	Dwg size... A2	Rev
Dwg No. 2432/03		