


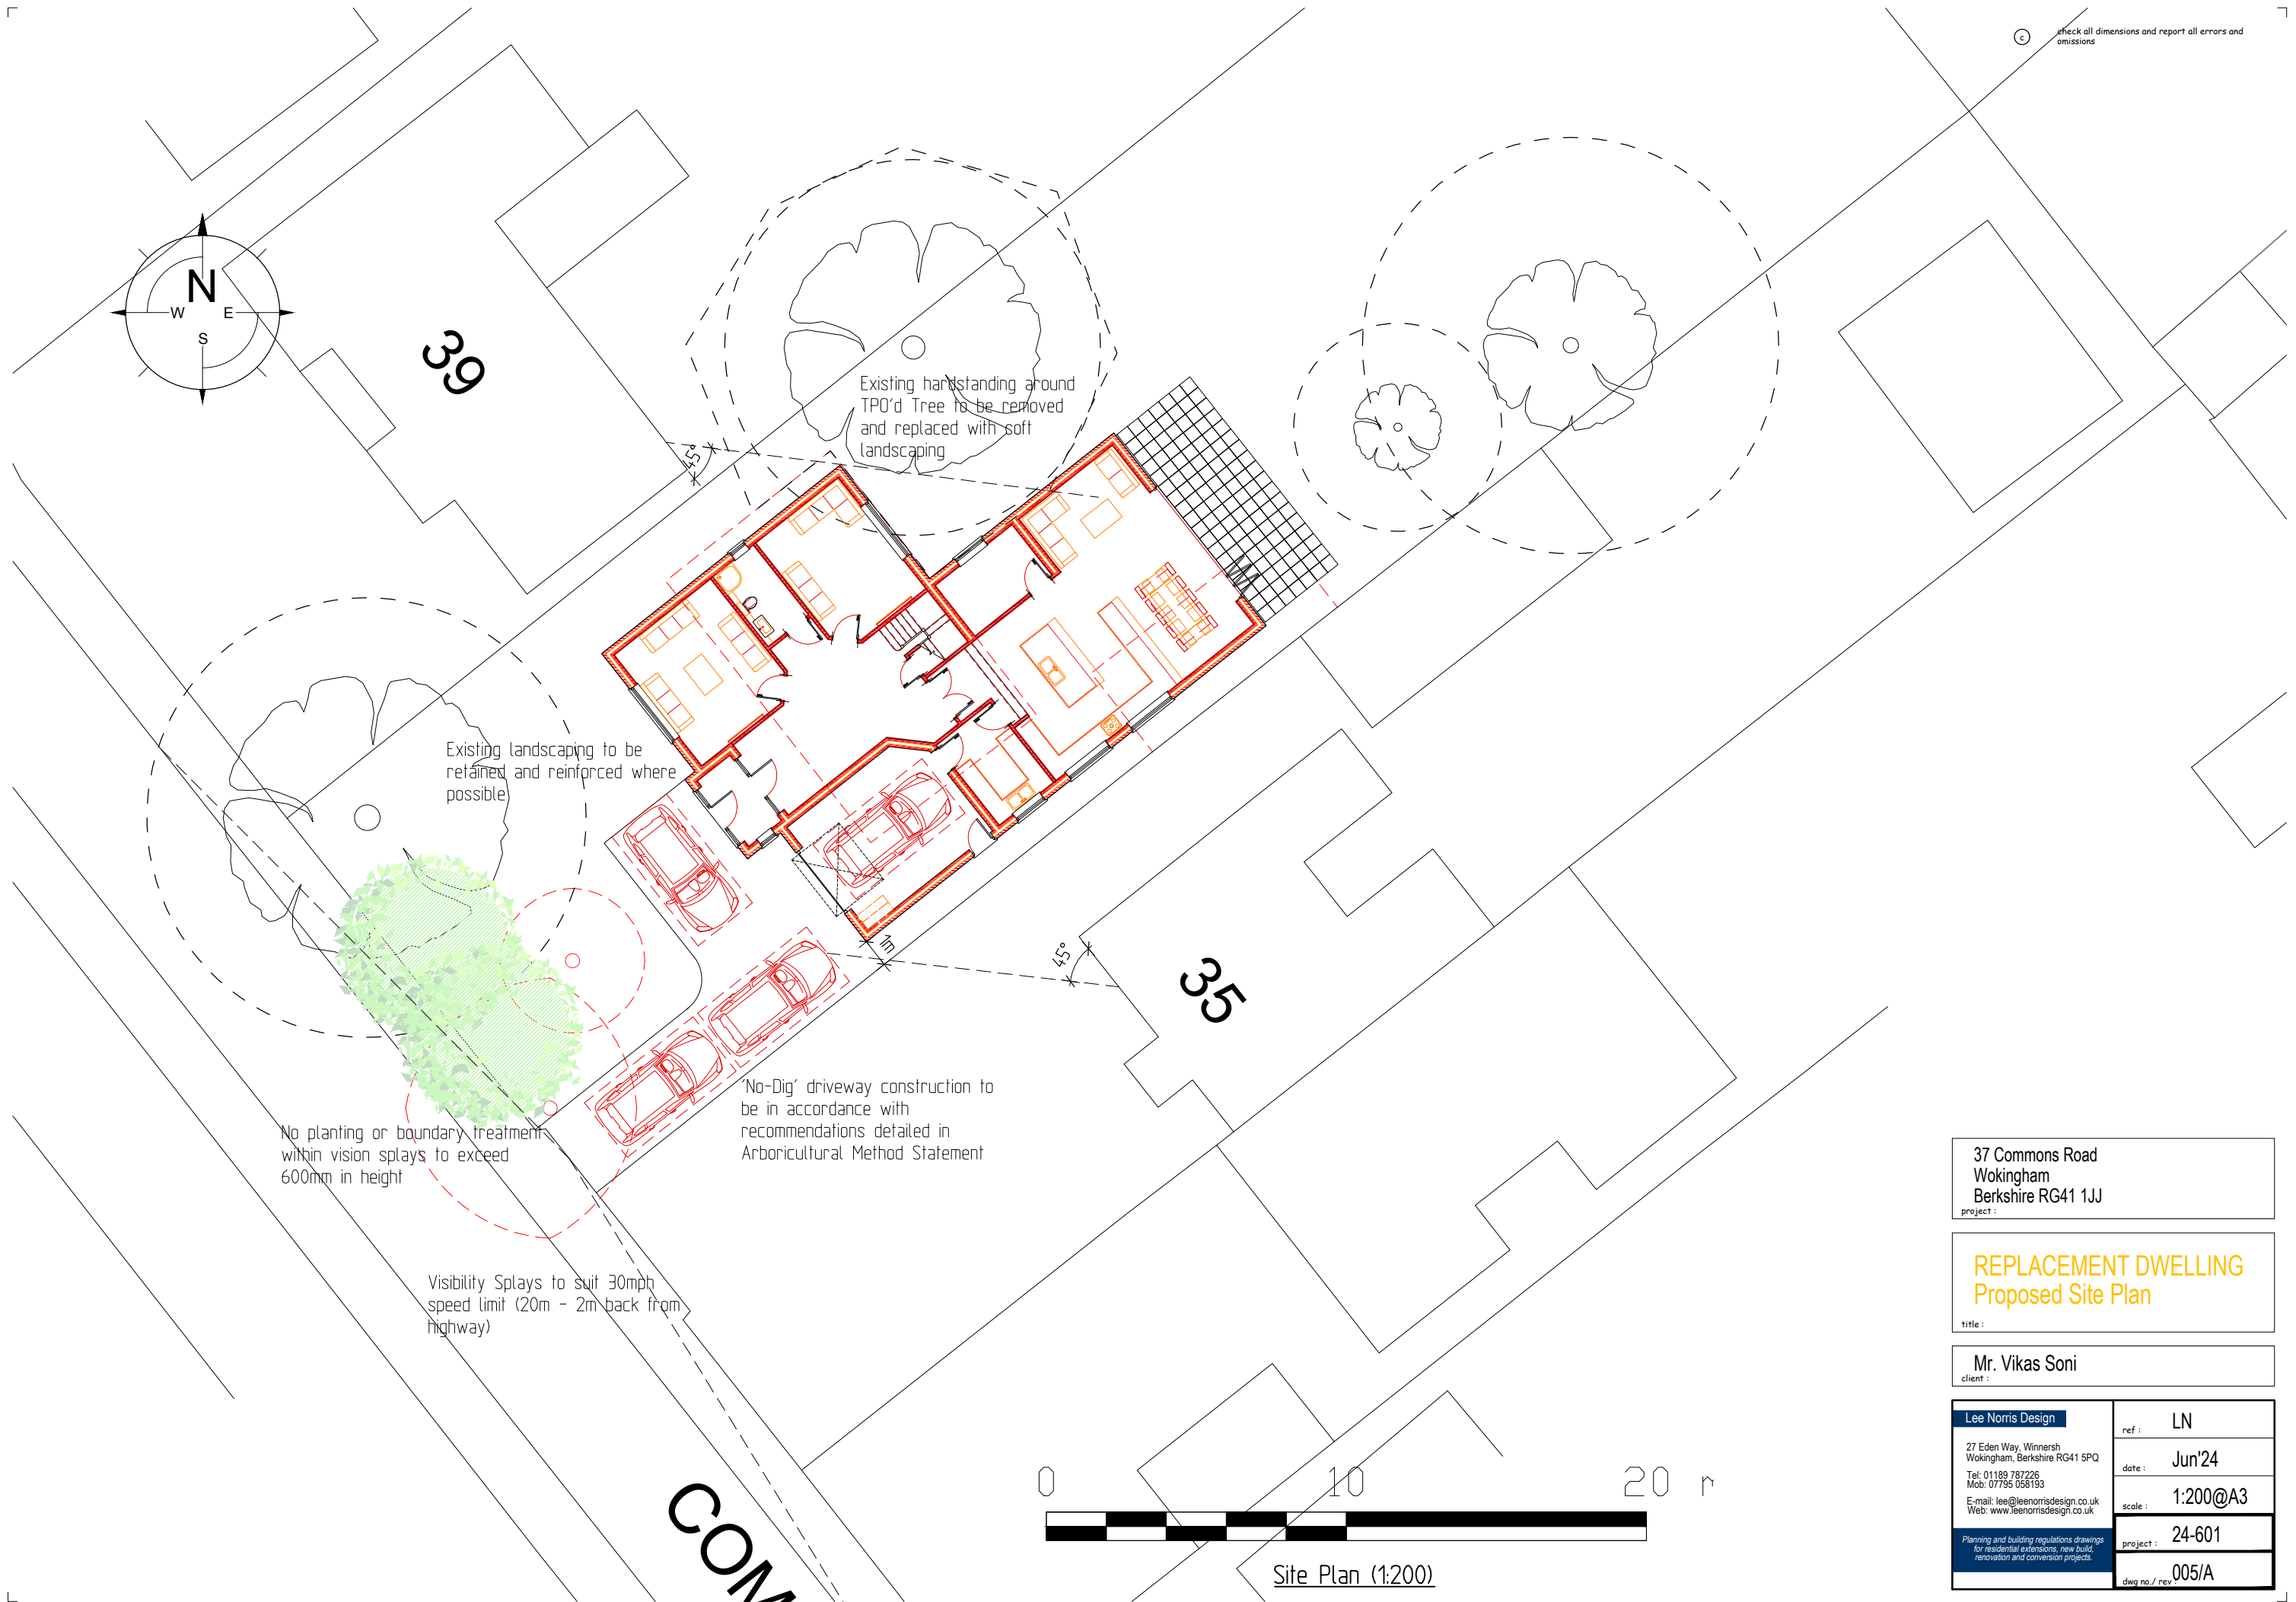

37 Commons Road  
Wokingham  
Berkshire RG41 1JJ

project :

REPLACEMENT DWELLING  
Proposed Site Plan

title :

Mr. Vikas Soni

client :

Lee Norris Design

27 Eden Way, Winnersh  
Wokingham, Berkshire RG41 5PQ  
Tel: 01189 787226  
Mob: 07795 058193  
E-mail: lee@leenorrisdesign.co.uk  
Web: www.leenorrisdesign.co.uk

Planning and building regulations drawings  
for residential extensions, new build,  
renovation and conversion projects.

ref : LN

date : Jun'24

scale : 1:200@A3

project : 24-601

dwg no./ rev : 005/A