


BOUNDARY

BOUNDARY

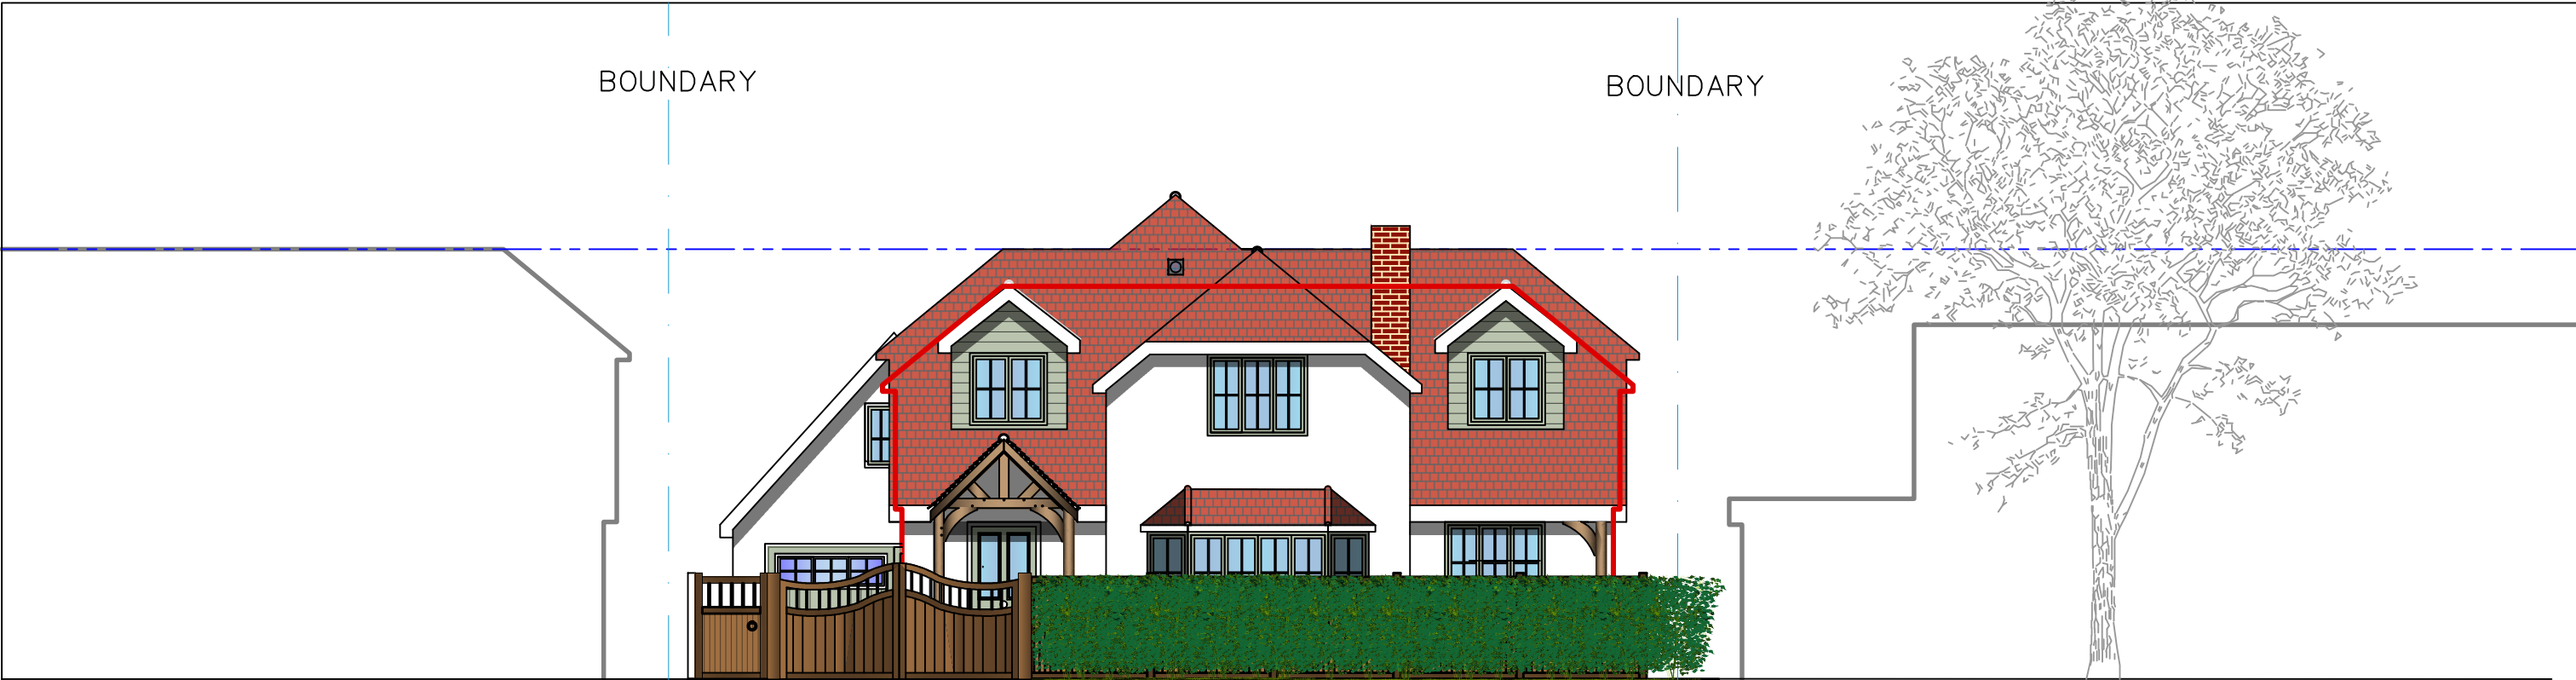

61 EVENDONS LANE
FRONT ELEVATION OUTLINE

59 EVENDONS LANE
PROPOSED FRONT ELEVATION


57 EVENDONS LANE
FRONT ELEVATION OUTLINE



61 EVENDONS LANE
FRONT ELEVATION OUTLINE

59 EVENDONS LANE
PROPOSED FRONT ELEVATION SHOWING
EXISTING BUNGALOW OUTLINE

57 EVENDONS LANE
FRONT ELEVATION OUTLINE

 

SCALE 1:100 @ A3

PP014	A	1:100@A3	MARCH 2025	TRISH BARSON	 Trish Barson Designs	Tel: 07947 919717 Email: trish@trishbarsondesigns.co.uk Web: www.trishbarsondesigns.co.uk
DRG. TITLE PROPOSED GATES & STREET SCENE		PROJECT ADDRESS 59 EVENDONS LANE, WOKINGHAM				