



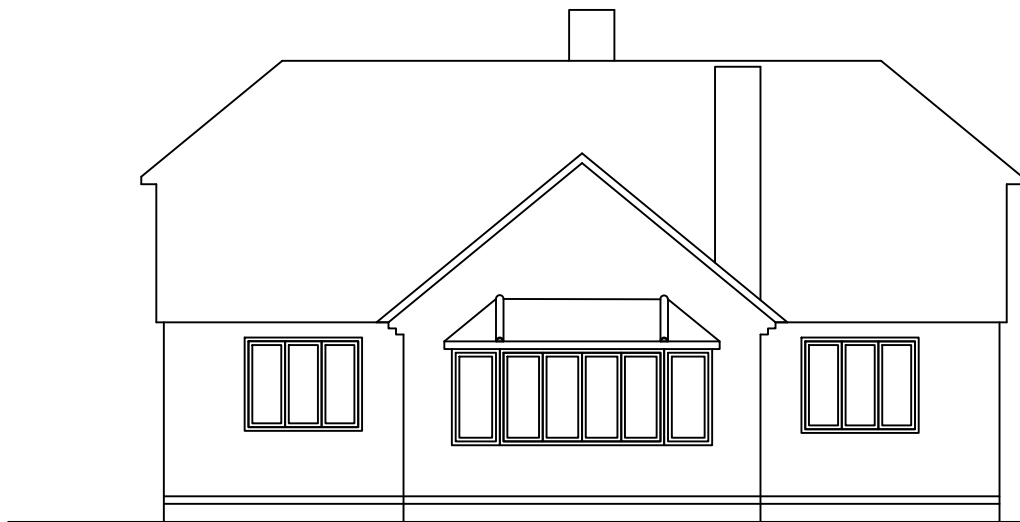


EXISTING FRONT ELEVATION




EXISTING SIDE A ELEVATION

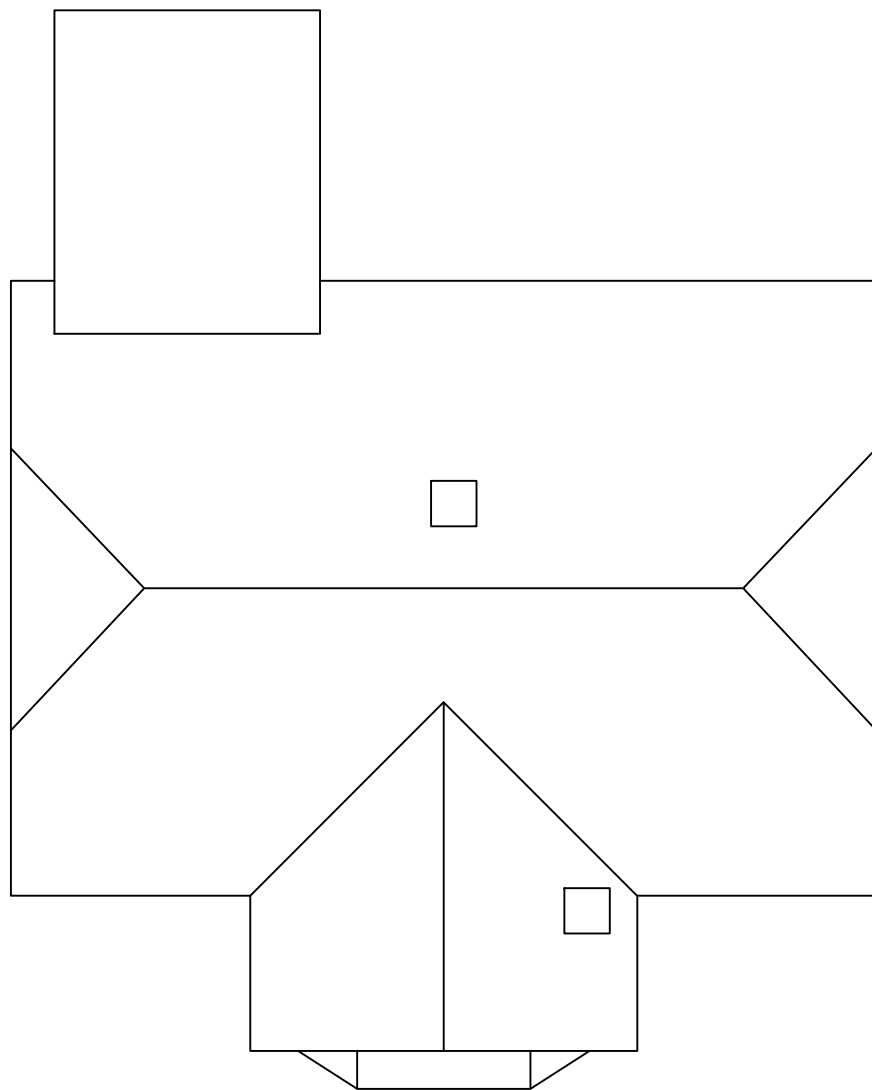

EXISTING ROOF PLAN

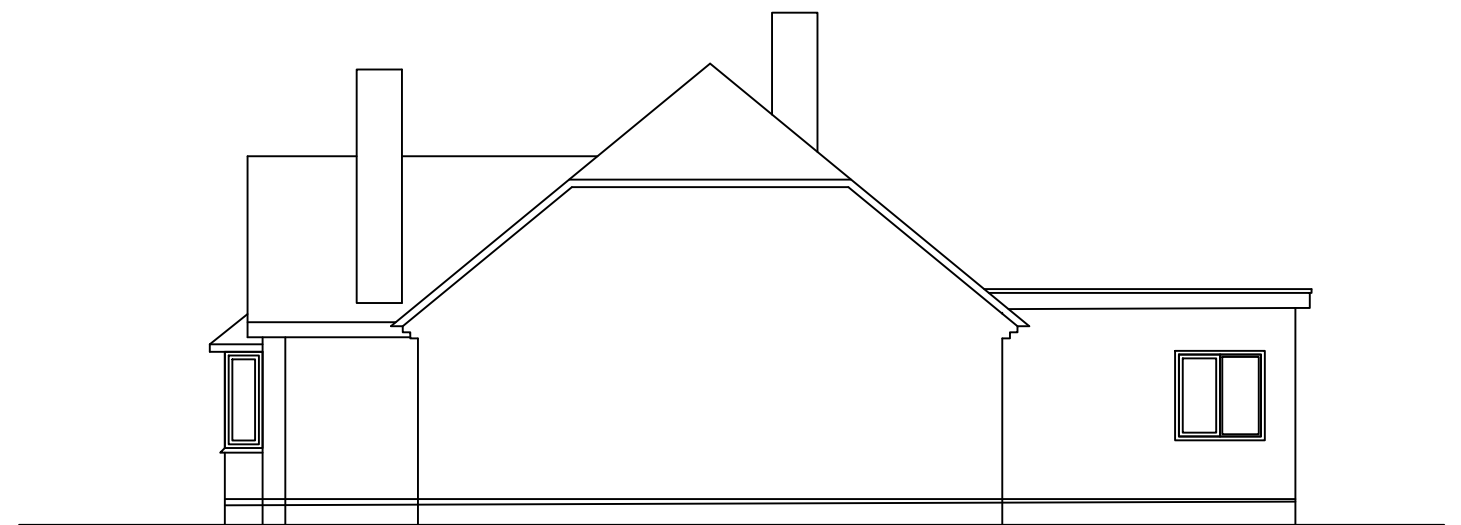

EXISTING SIDE B ELEVATION

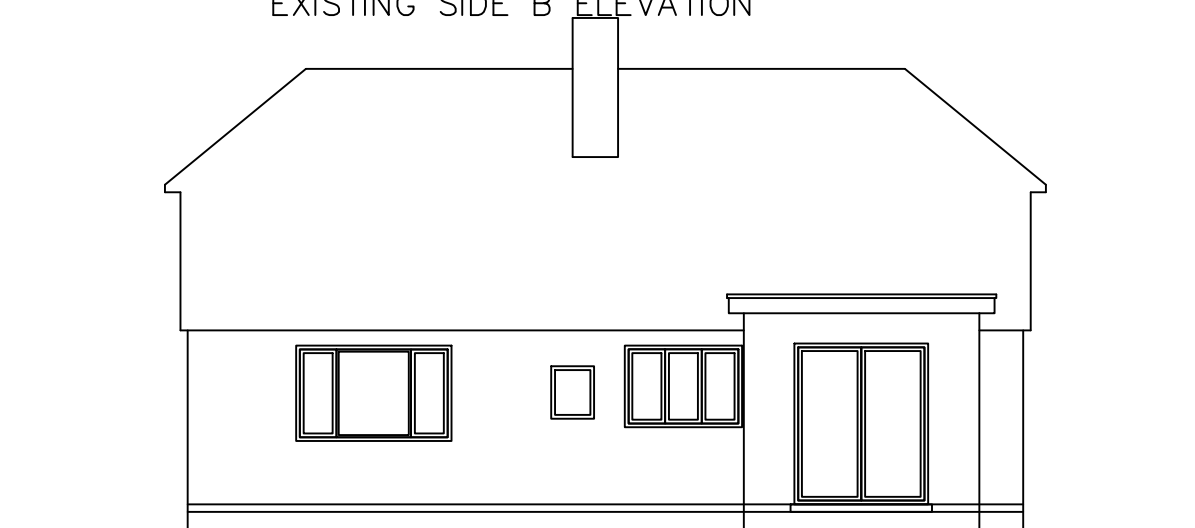

EXISTING REAR ELEVATION

PP004	A	1:100@A3	FEBURARY 2025	TRISH BARSON	
DRG. TITLE EXISTING ELEVATIONS		PROJECT ADDRESS 59 EVENDONS LANE, WOKINGHAM			