



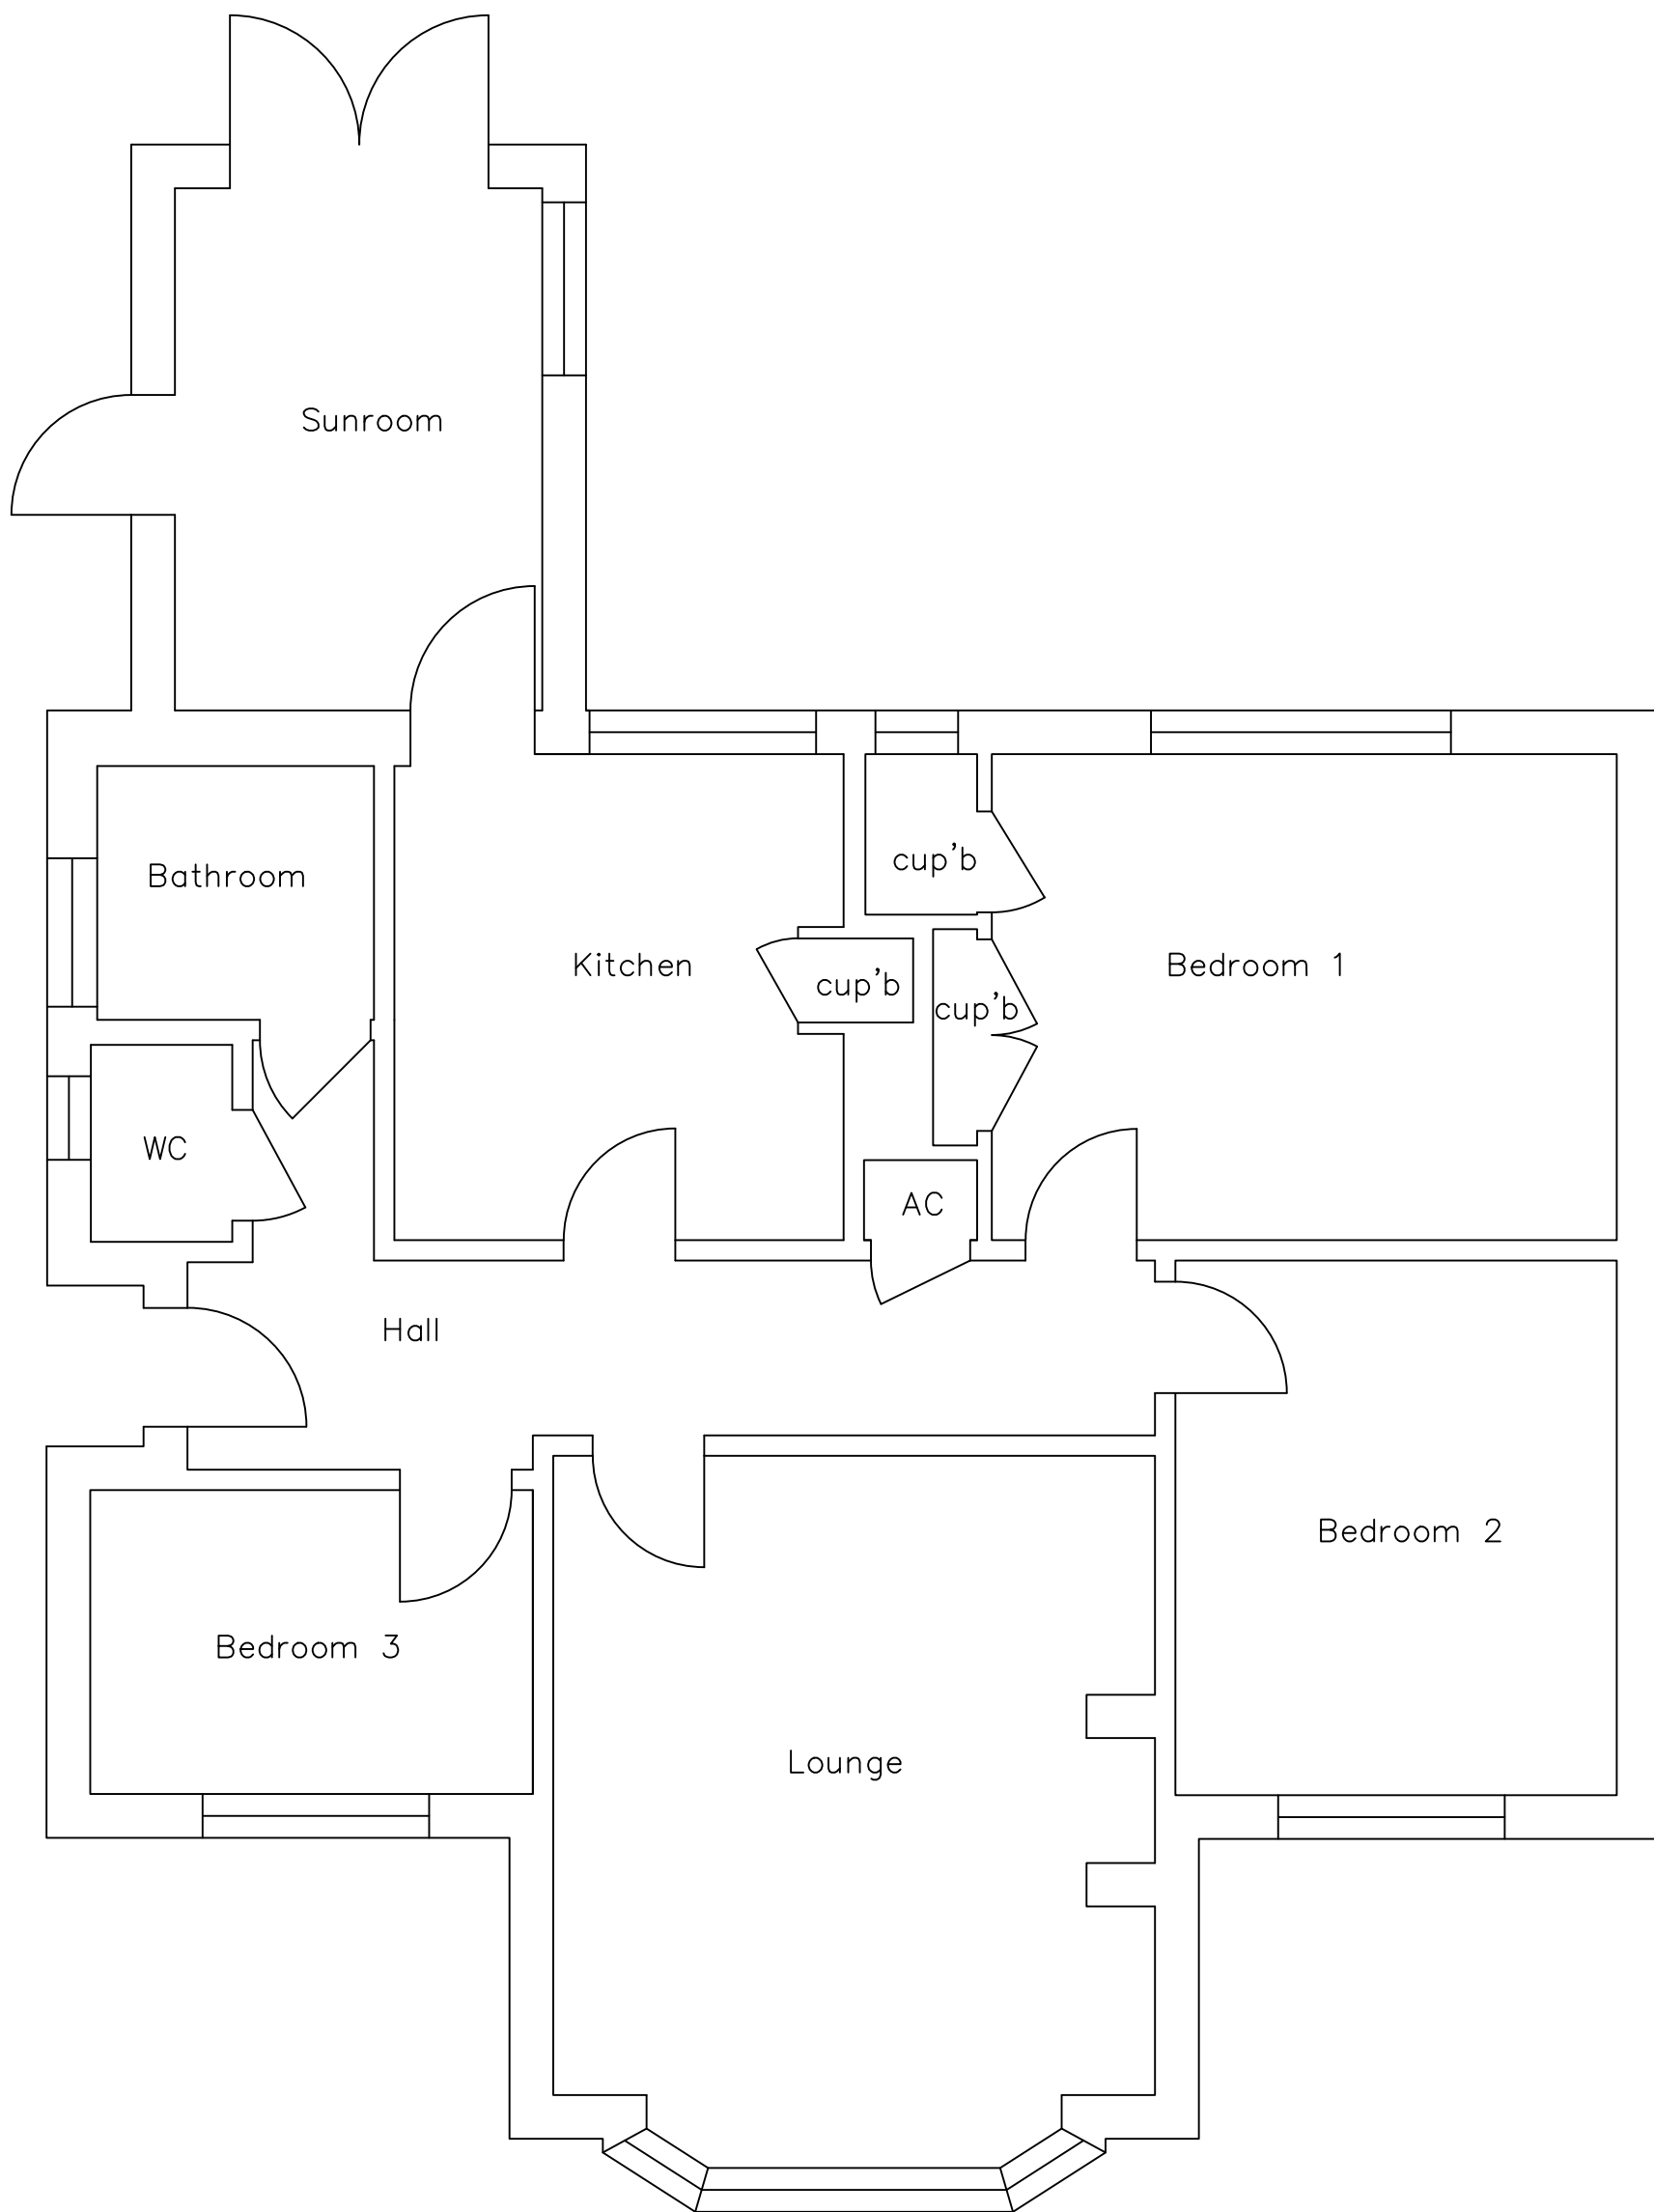

EXISTING GROUND FLOOR

 

SCALE 1:50 @ A3

DRG. NO. PP005	REV A	SCALE 1:50@A3	DATE FEBRUARY 2025	DRAWN BY TRISH BARSON	
DRG. TITLE EXISTING GROUND FLOOR PLAN		PROJECT ADDRESS 59 EVENDONS LANE, WOKINGHAM			