


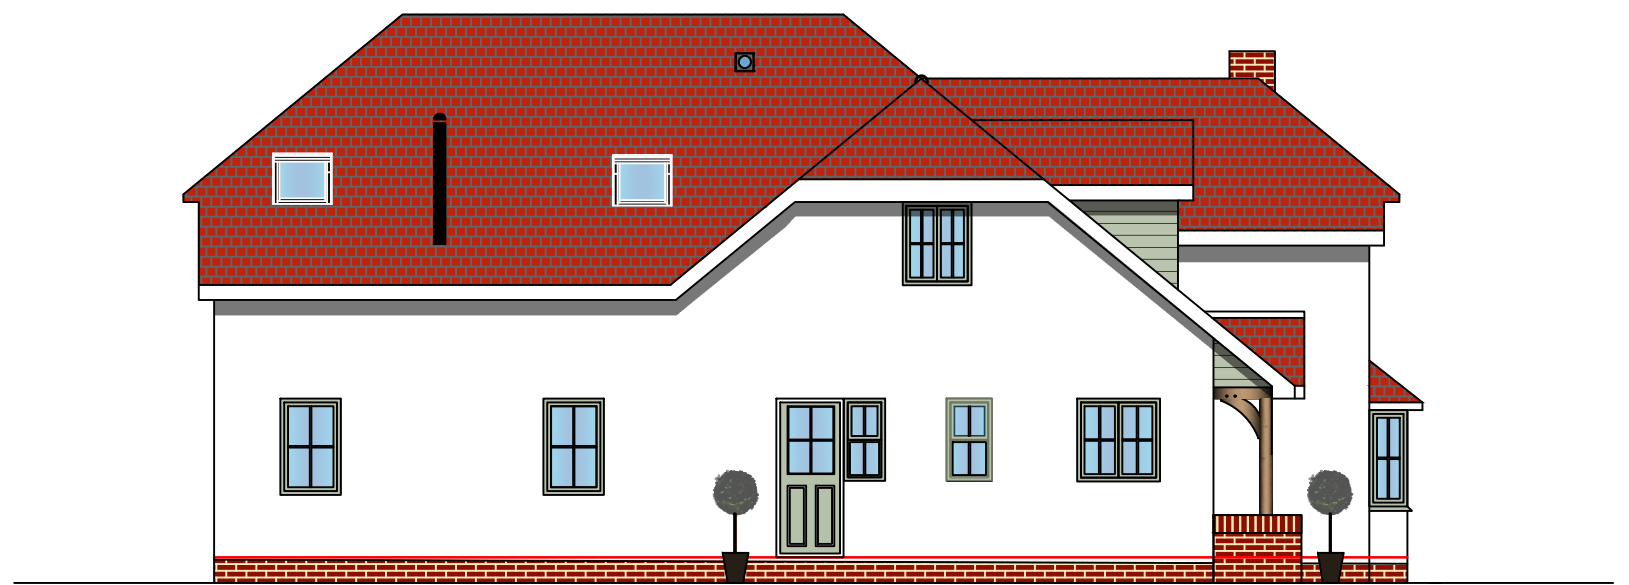


PROPOSED FRONT ELEVATION




PROPOSED SIDE A ELEVATION



PROPOSED REAR ELEVATION

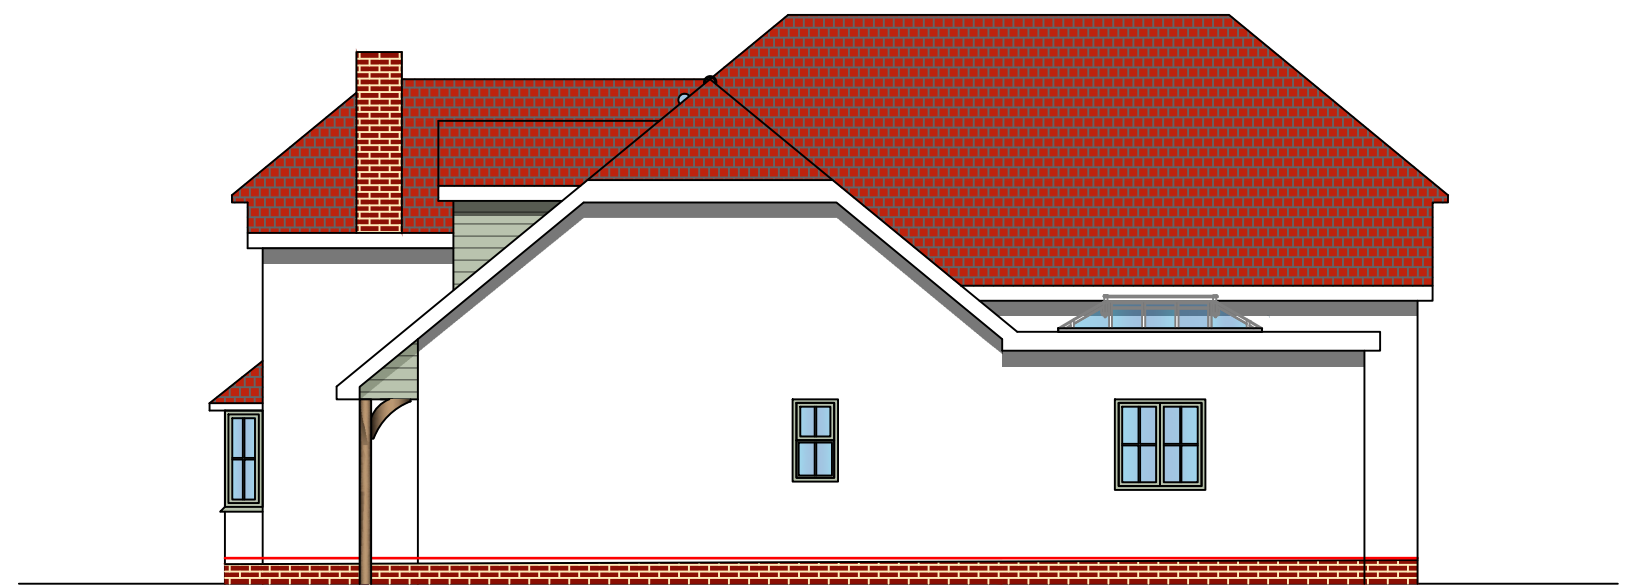

PROPOSED SIDE B ELEVATION

 

SCALE 1:100 @ A3

PP009	B	1:100@A3	MARCH 2025	TRISH BARSON	 Trish Barson Designs Tel: 07947 919717 Email: trish@trishbarsondesigns.co.uk Web: www.trishbarsondesigns.co.uk
DRG. TITLE PROPOSED ELEVATIONS		PROJECT ADDRESS 59 EVENDONS LANE, WOKINGHAM			