


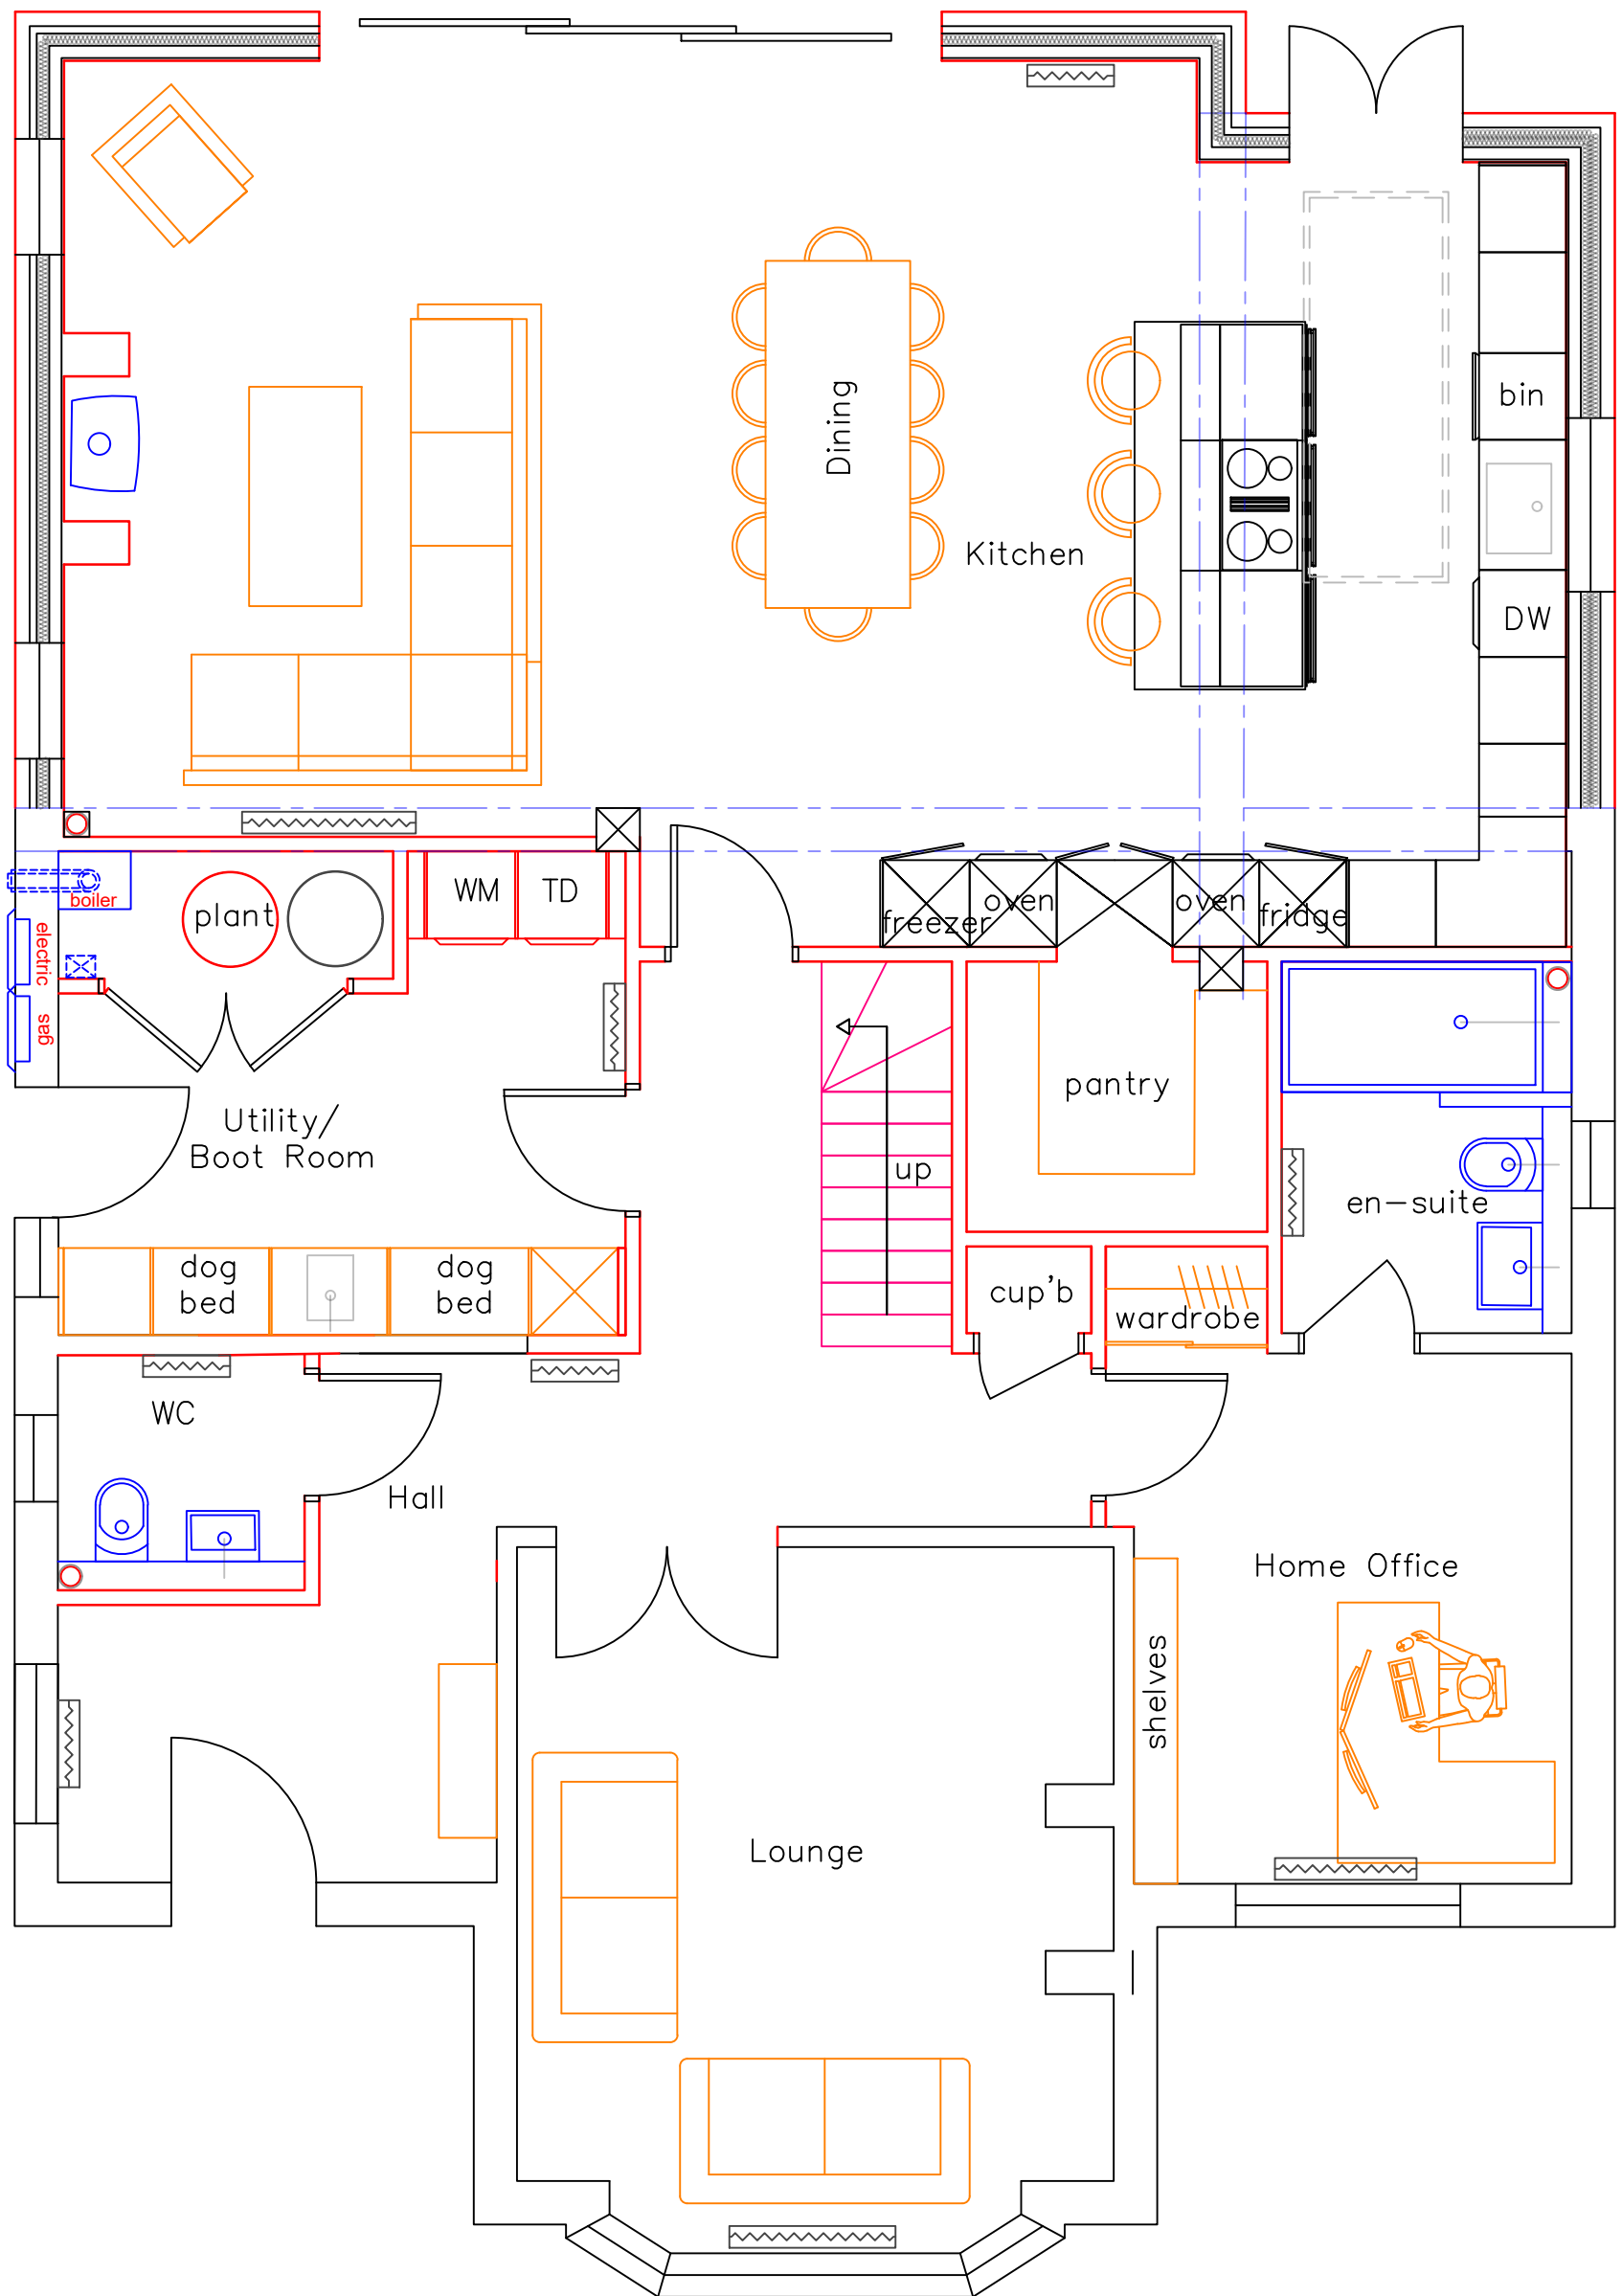

PROPOSED GROUND FLOOR

0m 1m 2m 3m 4m 5m

SCALE 1:50 @ A3

DRG. NO. PP006	REV A	SCALE 1:50@A3	DATE MARCH 2025	DRAWN BY TRISH BARSON
DRG. TITLE PROPOSED GROUND FLOOR PLAN		PROJECT ADDRESS 59 EVENDONS LANE, WOKINGHAM		



Trish Barson
Designs

Tel: 07947 919717
Email: trish@trishbarsondesigns.co.uk
Web: www.trishbarsondesigns.co.uk