



DO NOT SCALE FROM THIS DRAWING. VERIFY ALL DIMENSIONS BEFORE SETTING OUT. COMMENCING WORK OR MAKING ANY SHOP DRAWINGS. REPORT ANY DISCREPANCIES TO SUPERVISING OFFICER IMMEDIATELY. COPYRIGHT ©

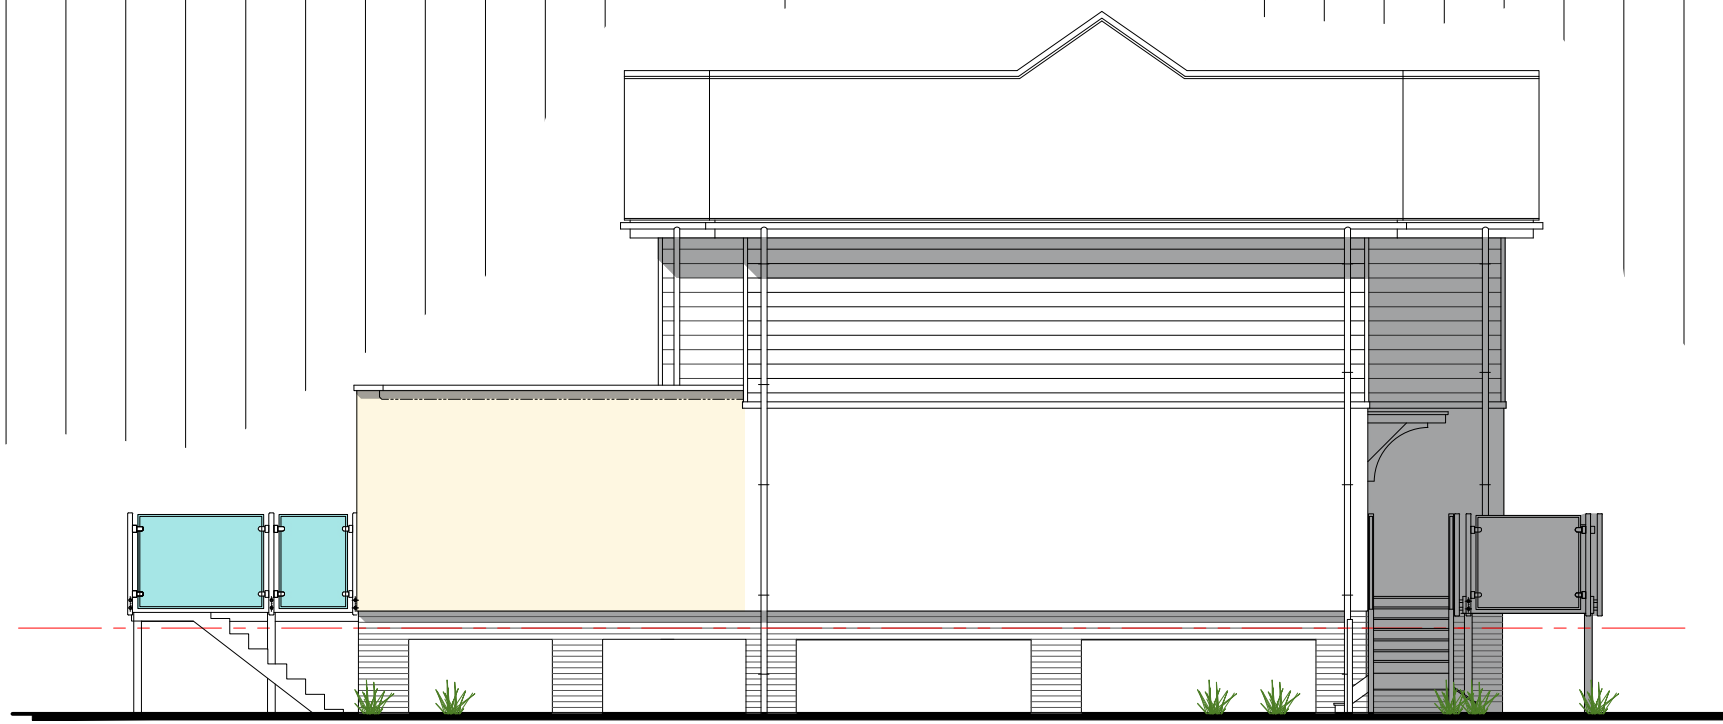

Side Elevation 1:100 Scale

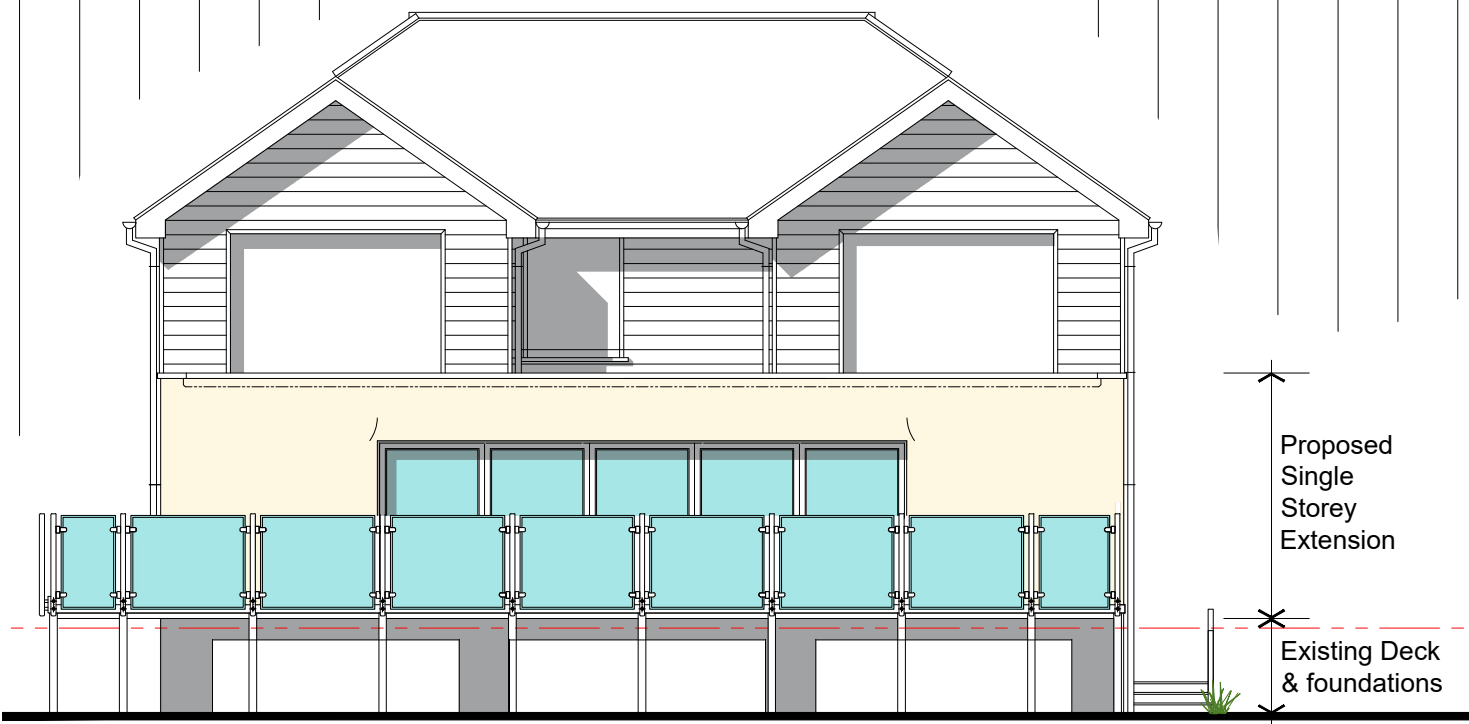


Rear Elevation (With Raised Patio) 1:100 Scale




Side Elevation 1:100 Scale




Rear Elevation (Sectional) 1:100 Scale

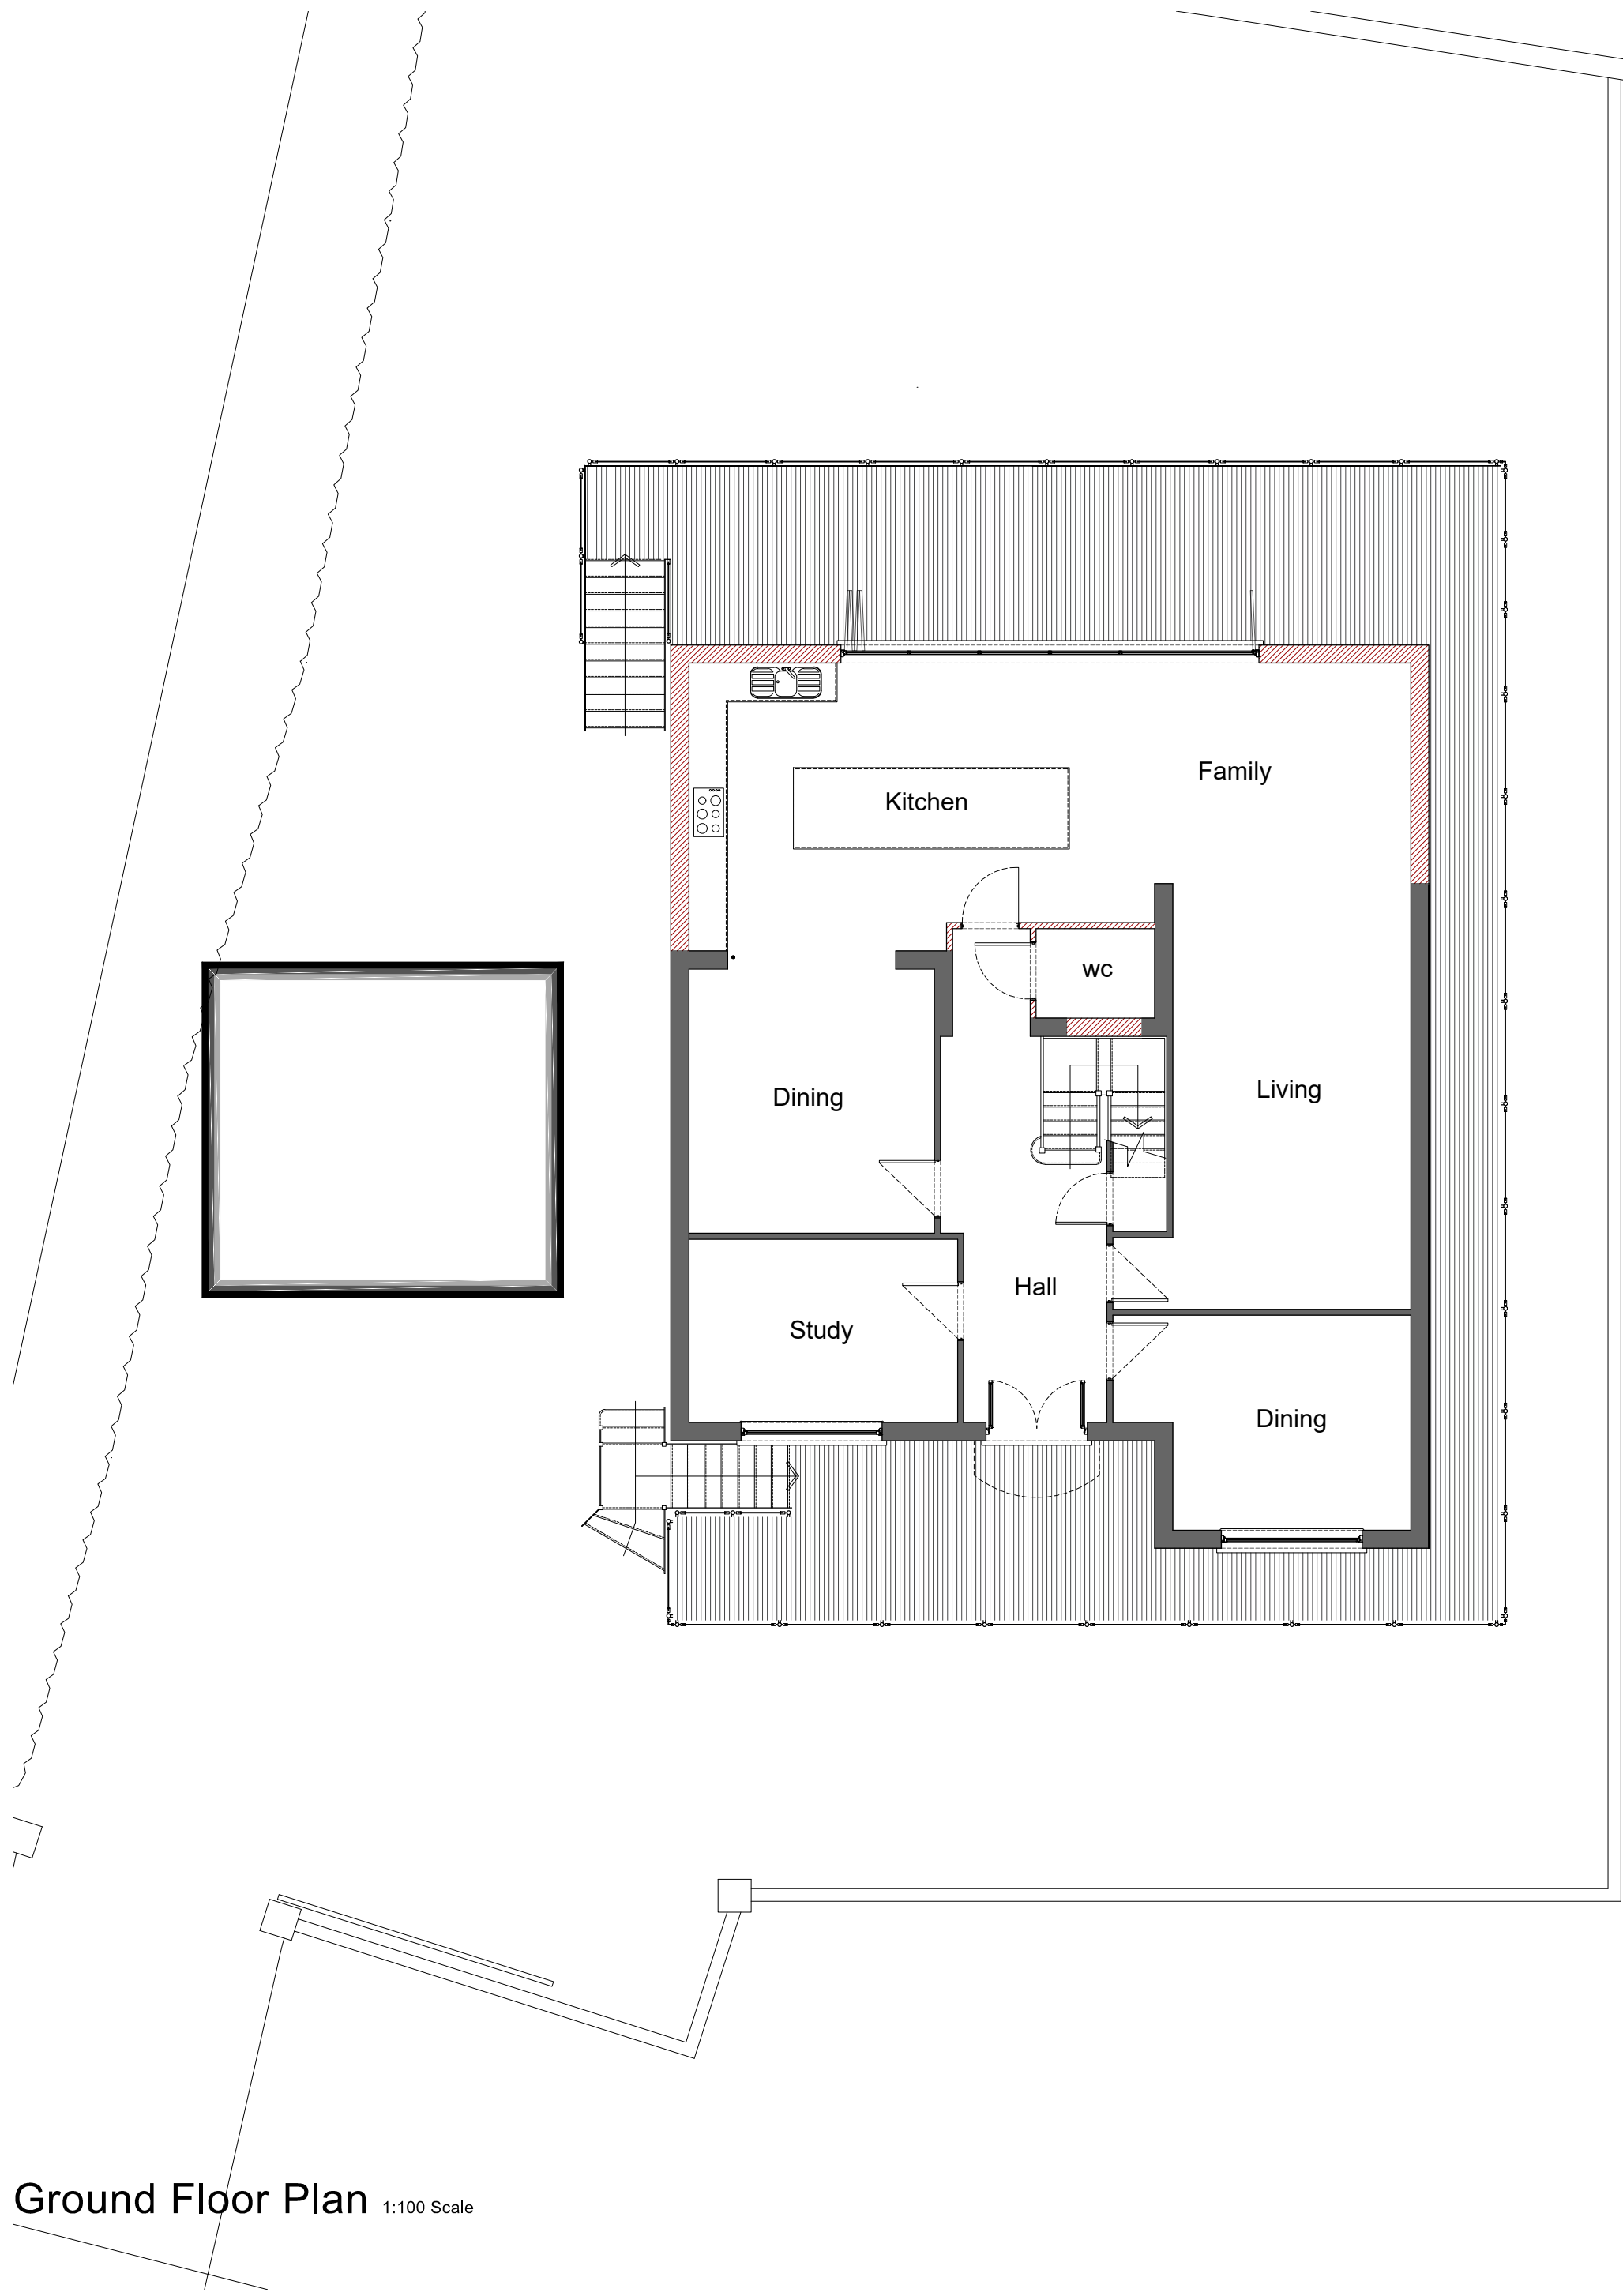

Ground Floor Plan 1:100 Scale

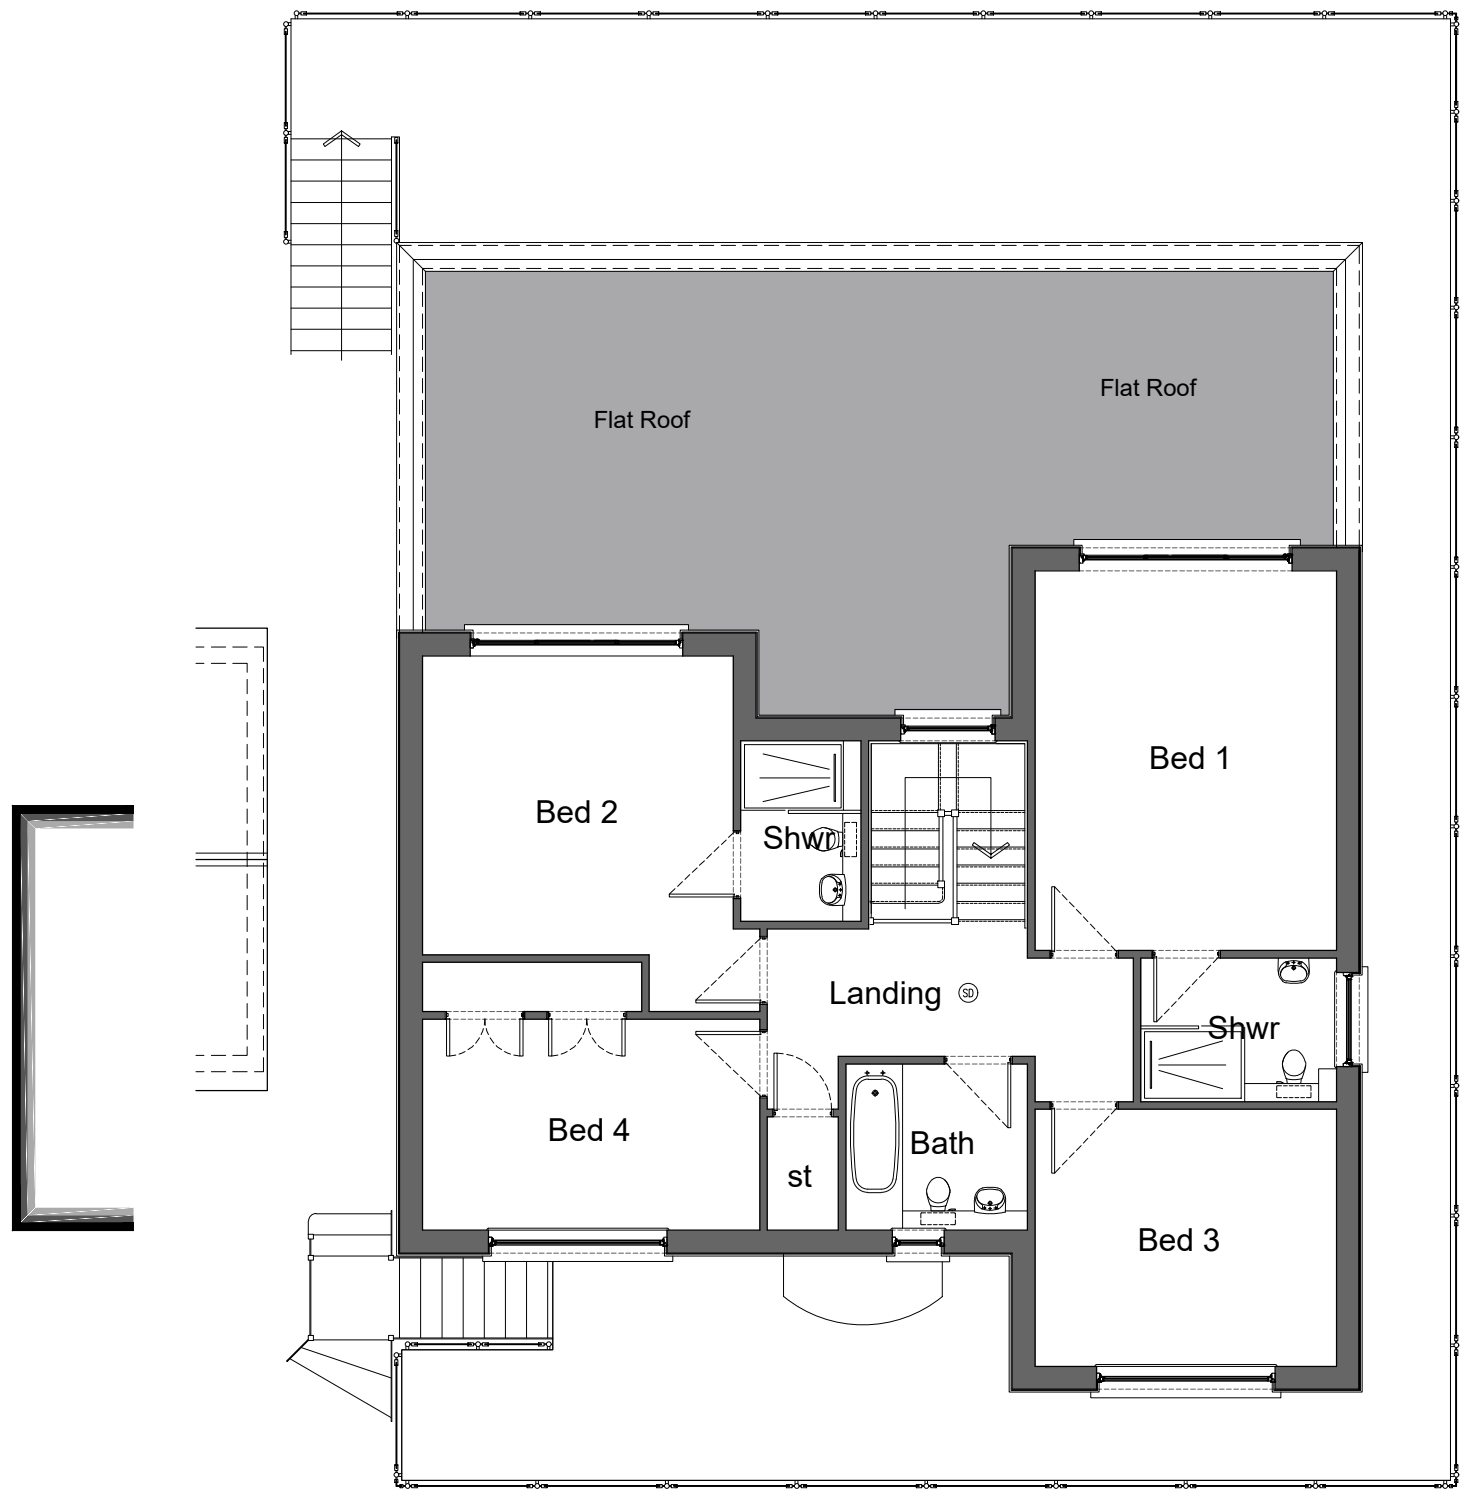

First Floor Plan 1:100 Scale

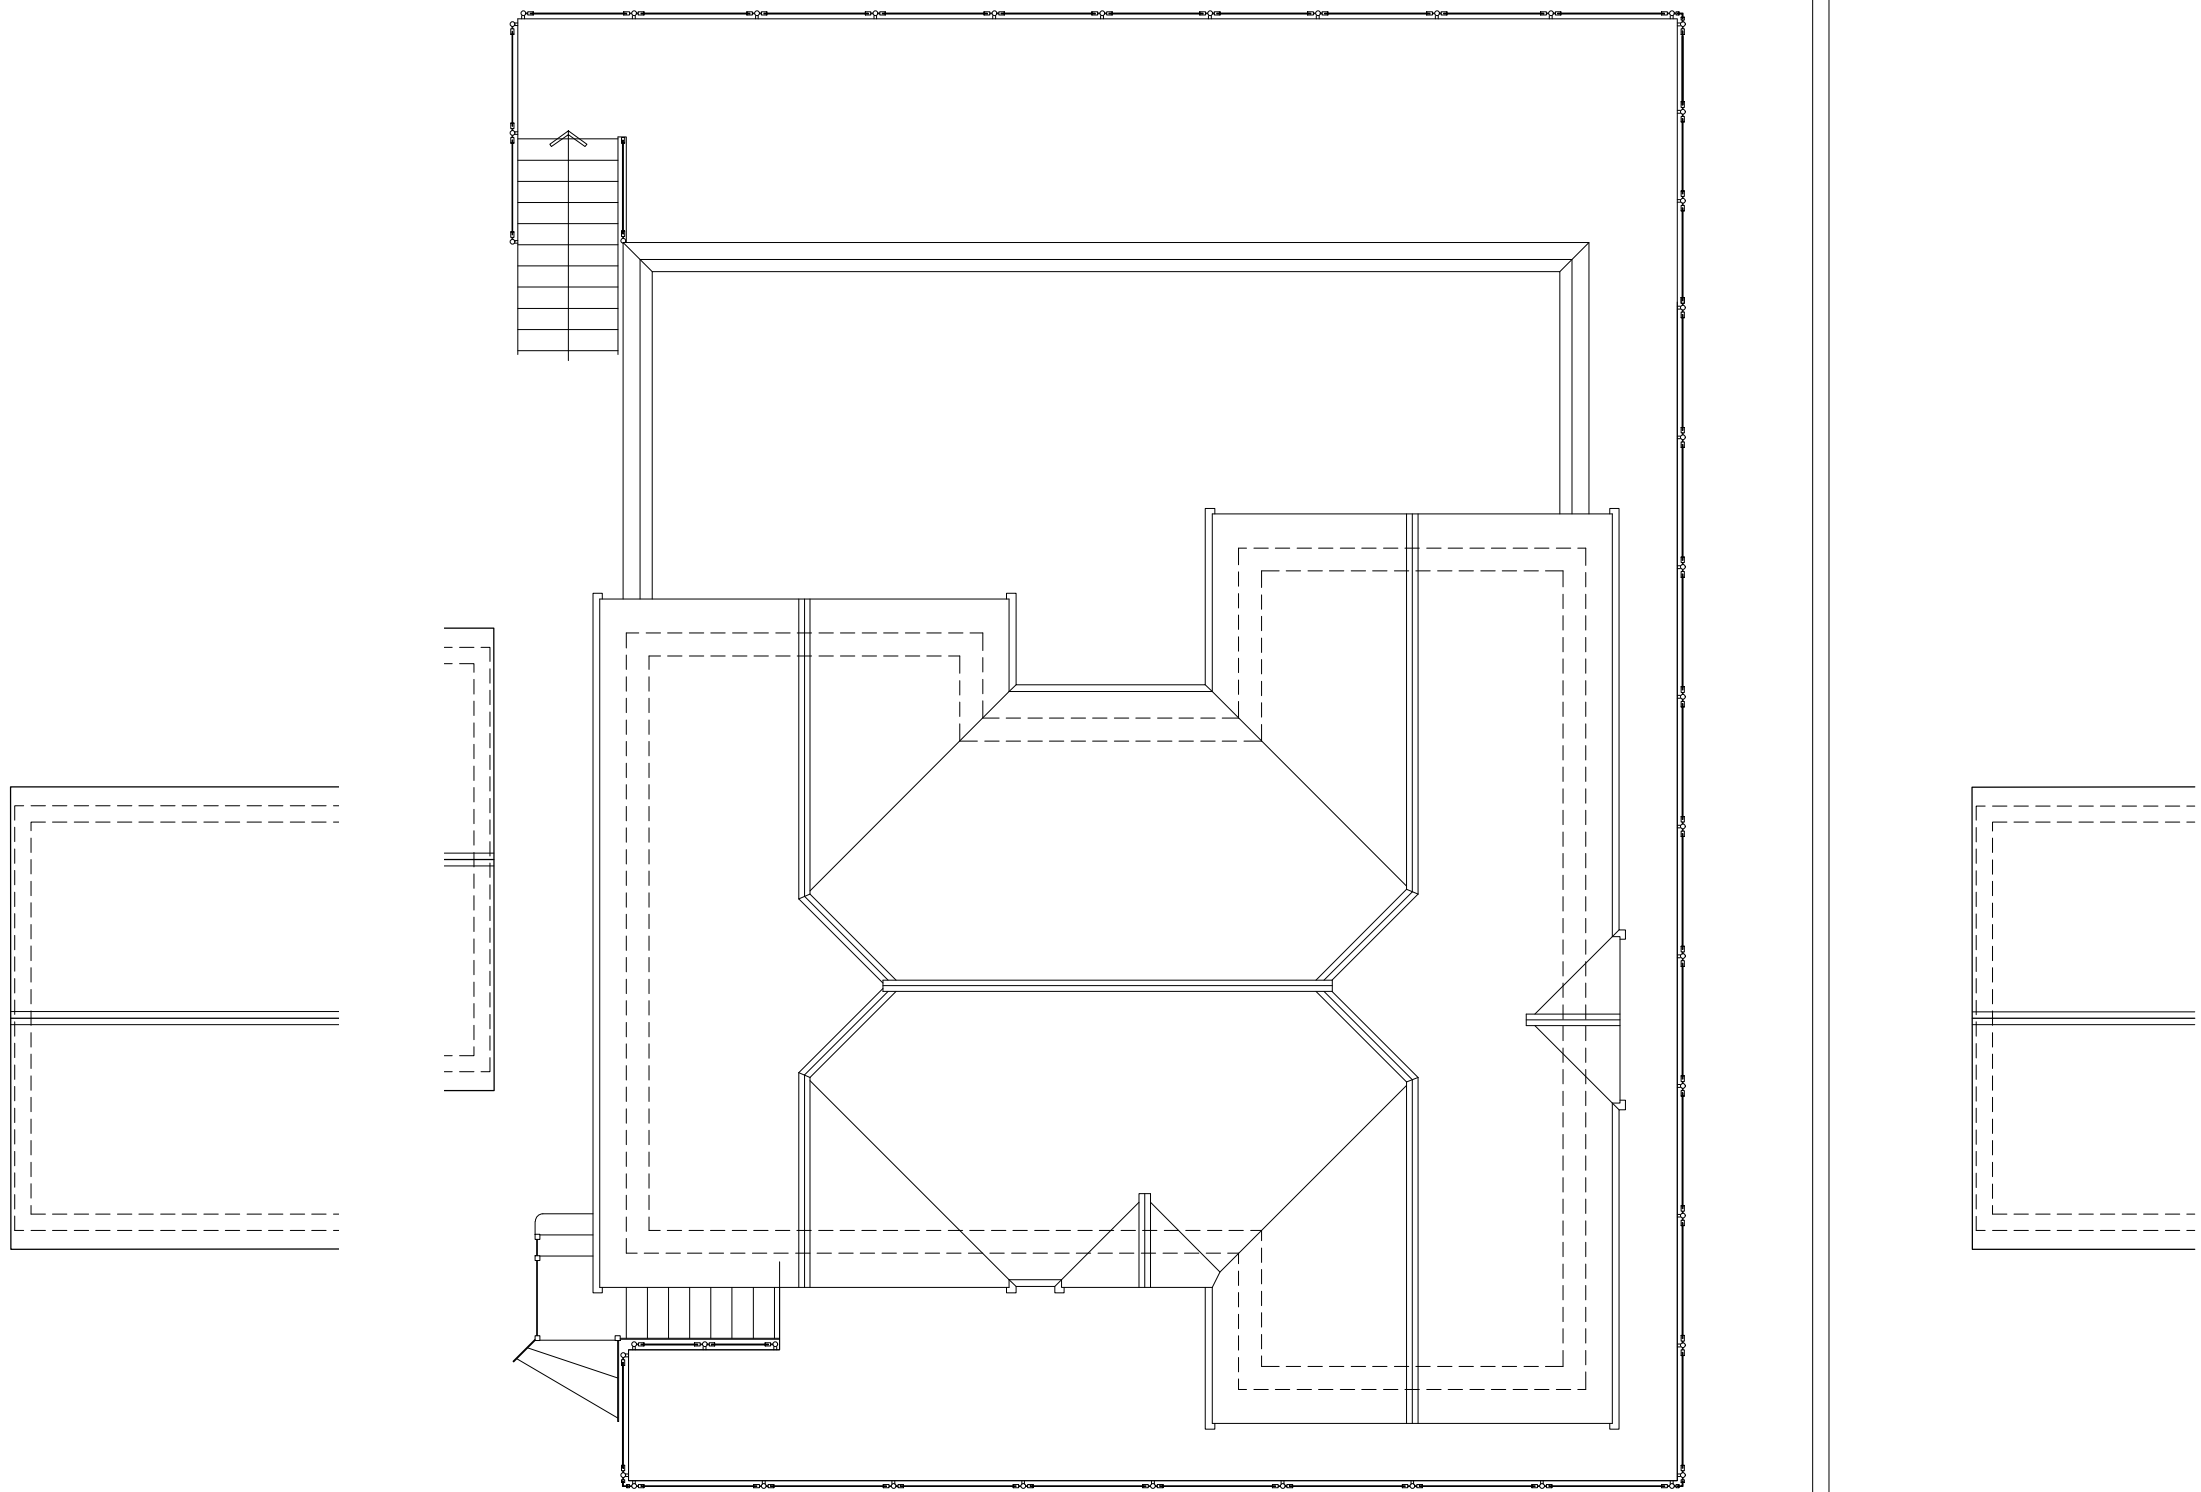

Roof Plan 1:100 Scale

Rev C - Minor Updates - Sept 2026
Rev B - Minor Updates - Sept 2026
Rev A - Minor Updates - Sept 2026

Bonney Architecture
PLANNING & TECHNICAL SERVICES

CLIENT Mr & Mrs D O'Connor
JOB 1 Meadow Sweet, Watermans Way
Wargrave, Wokingham, RG10 8HR
DRG PROPOSED PLANS & ELEVS
14 Hornbeam Close
Barkham
Wokingham
RG41 4UR
07515 355 770
bonneyarchitecture@gmail.com

SCALE 1:100 @ A1 DRAWN P Bonney DATE September 2026 BA 0301 55 C

1:100 scale Bar
This Drawing has been produced for printing onto A1 size paper.
If printing on A3 please use the scale below for reference.
0m 1.0m 2.0m 4.0m 8.0m