




Front Elevation (South East)



Side Elevation (South West)



Rear Elevation (North West)

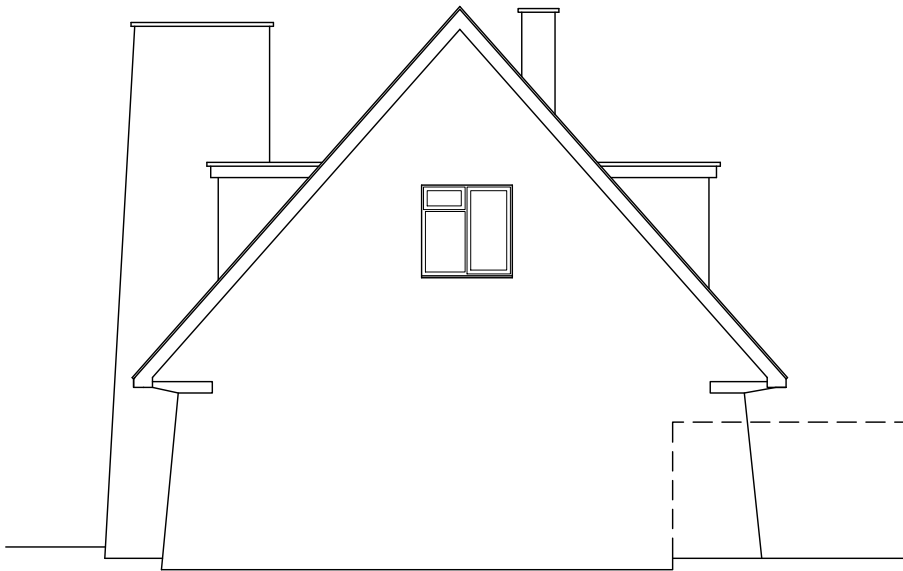


Side Elevation (North East)

- General Notes
1. Do not scale, refer to figured dimensions. All dimensions are nominal and must be checked on site.
 2. All dimensions to new masonry elements are to structural faces (unless otherwise noted).
 3. All dimensions are to structural elements (i.e. excluding finishes)
 4. All window and door openings are to be checked with manufacturer's sizes and building tolerances added. window and door sizes and structural openings are the contractors responsibility.
 5. Drawing to be read in conjunction with engineer's drawings and specification.
 6. Any discrepancies should be bought to the attention of the architect.
 7. DPC and DPM's are the responsibility of the contractor and are to be installed to meet current building regulations, manufacturers recommendations and advice from building control.
 8. If in doubt, ask.

-	-	-
Rev	Date	Note
Scale 1:100		
0.0m	1m	2m 3m 4m 5m

Planning

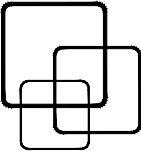

STORYBOARD
architects

t. 01962 865588
e. storyboardarchitects@gmail.com
w. www.storyboardarchitects.co.uk
a. The Pump House, Garnier Road,
Winchester, Hampshire,
SO23 8SR

Project Address:
7 Perkins Way, Wokingham,
Berkshire, RG41 2TN

Client:
Private Client

Drawing:
Existing Elevations

Scale: 1:100Date:14/11/24

Drawing No.
213/002

Revision
-