




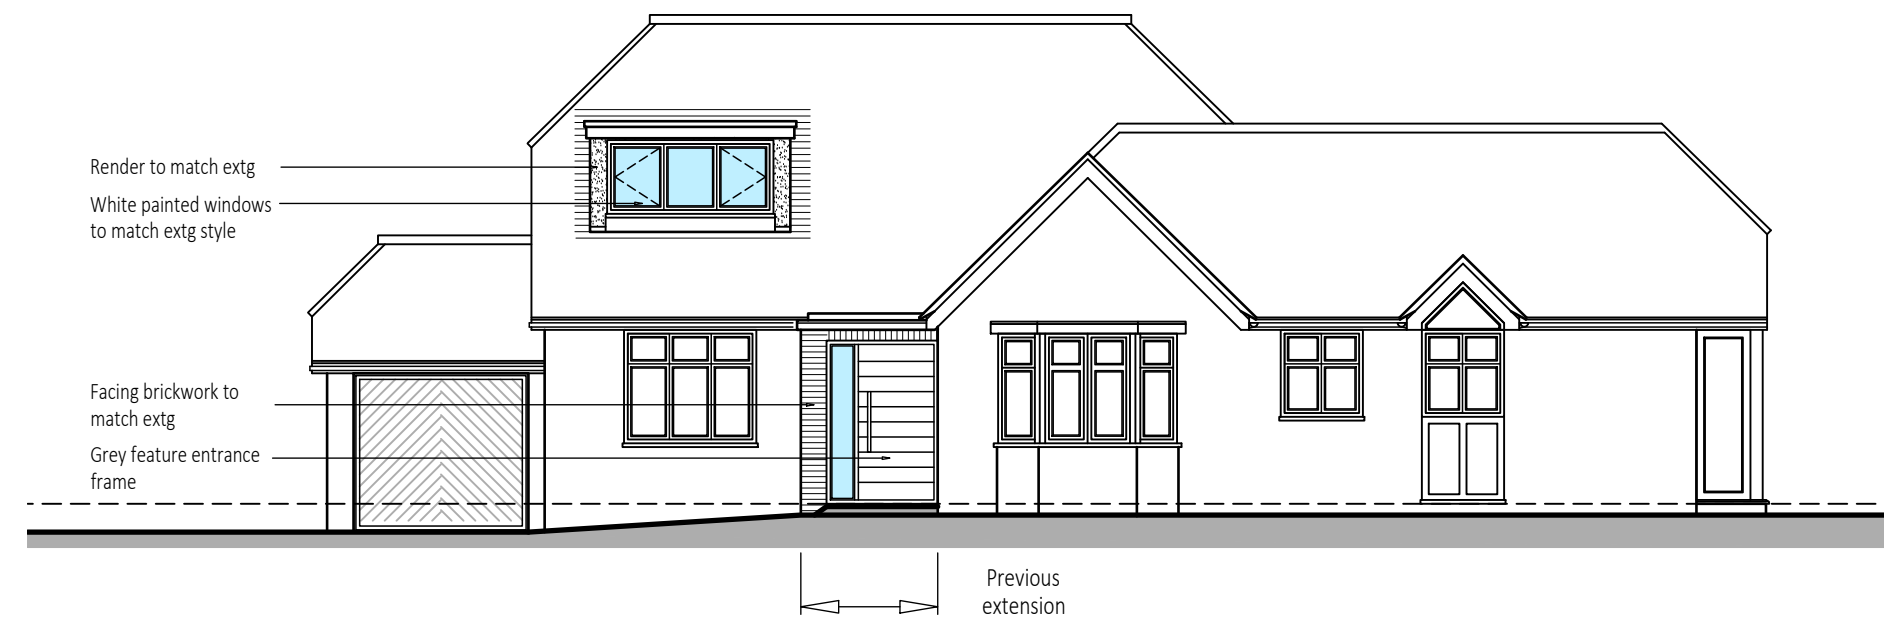


FRONT ELEVATION (south)

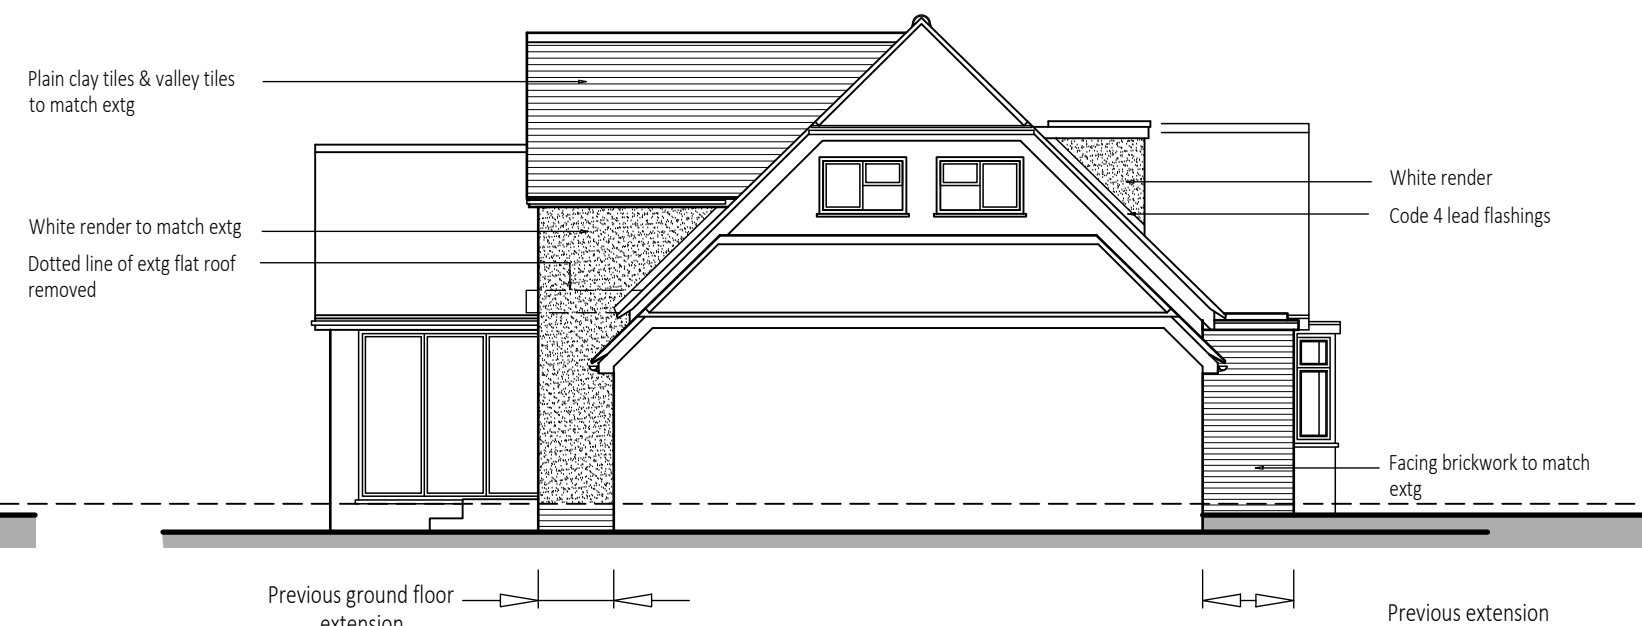

SIDE ELEVATION (west)

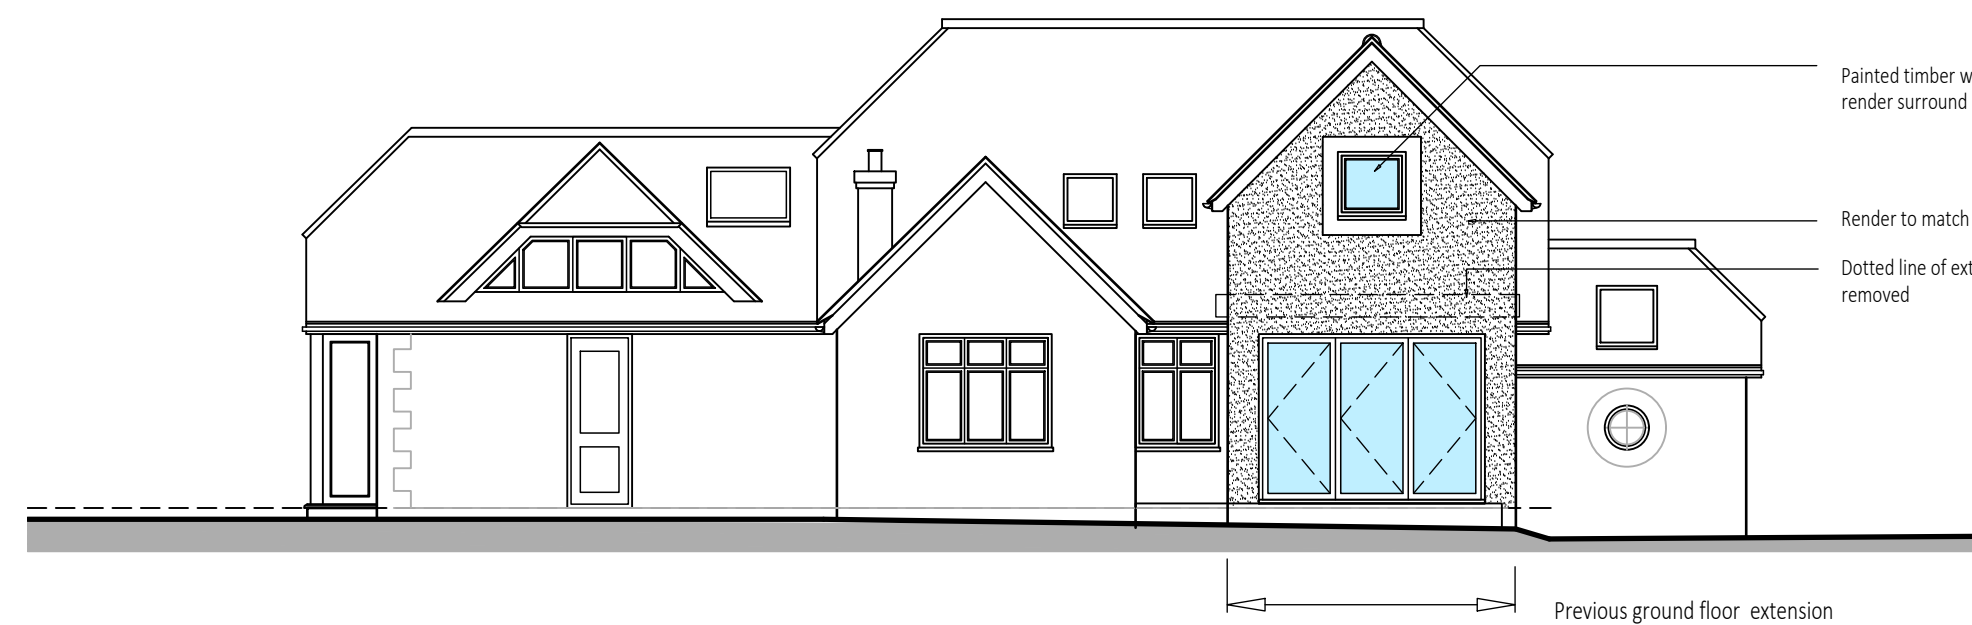


REAR ELEVATION (north)

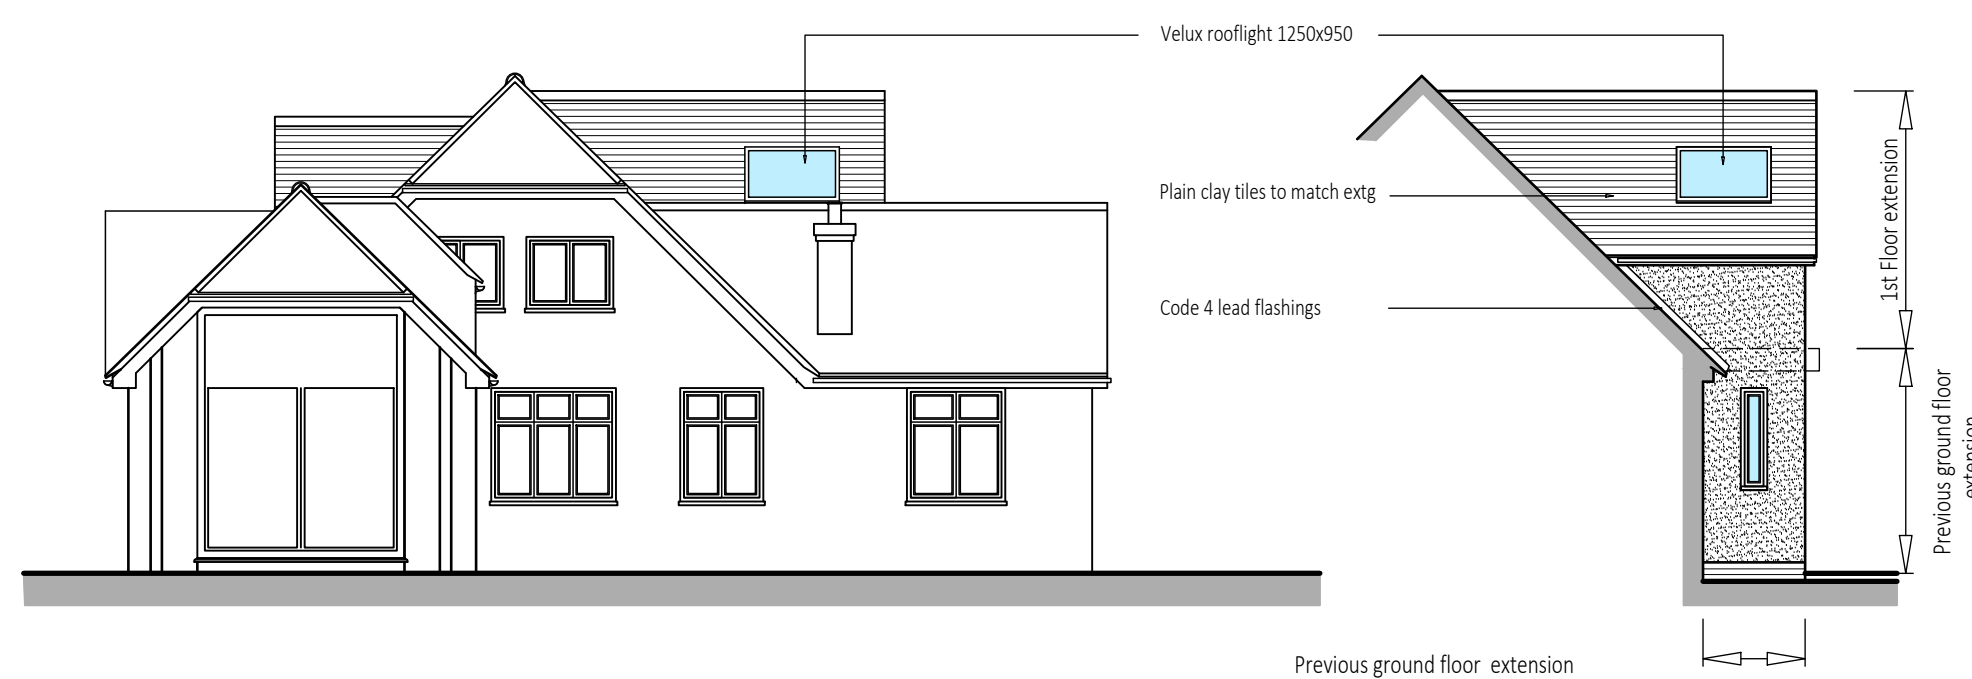


SIDE ELEVATION (east)


SIDE ELEVATION (east beyond)

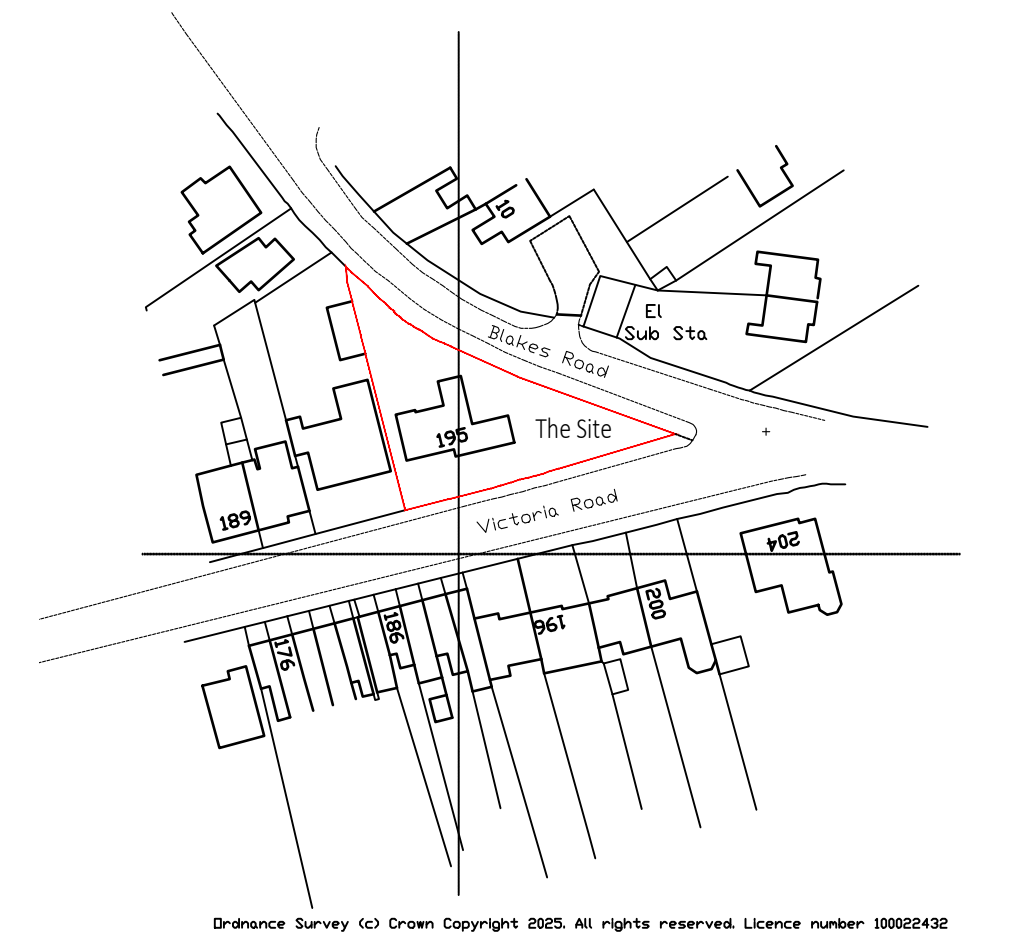


Location Plan 1:1250

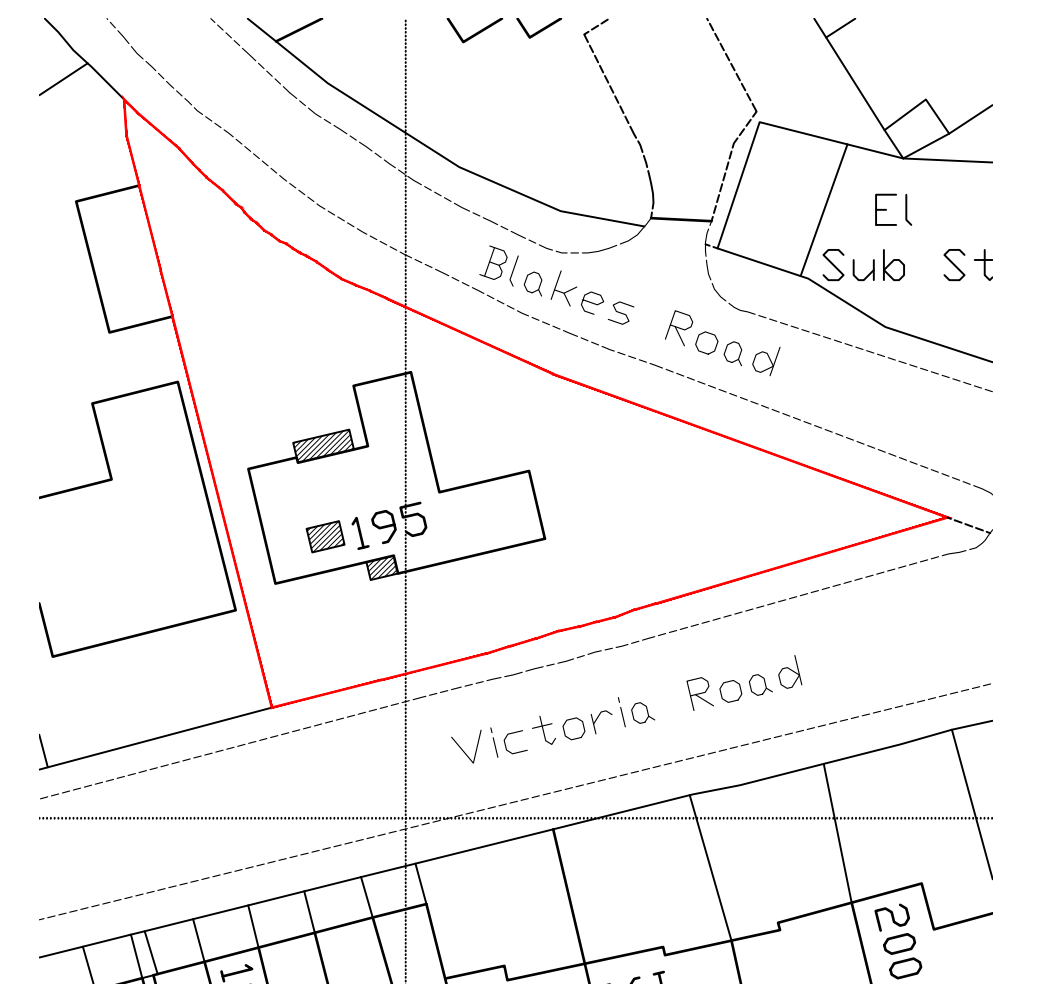


Site Plan 1:500

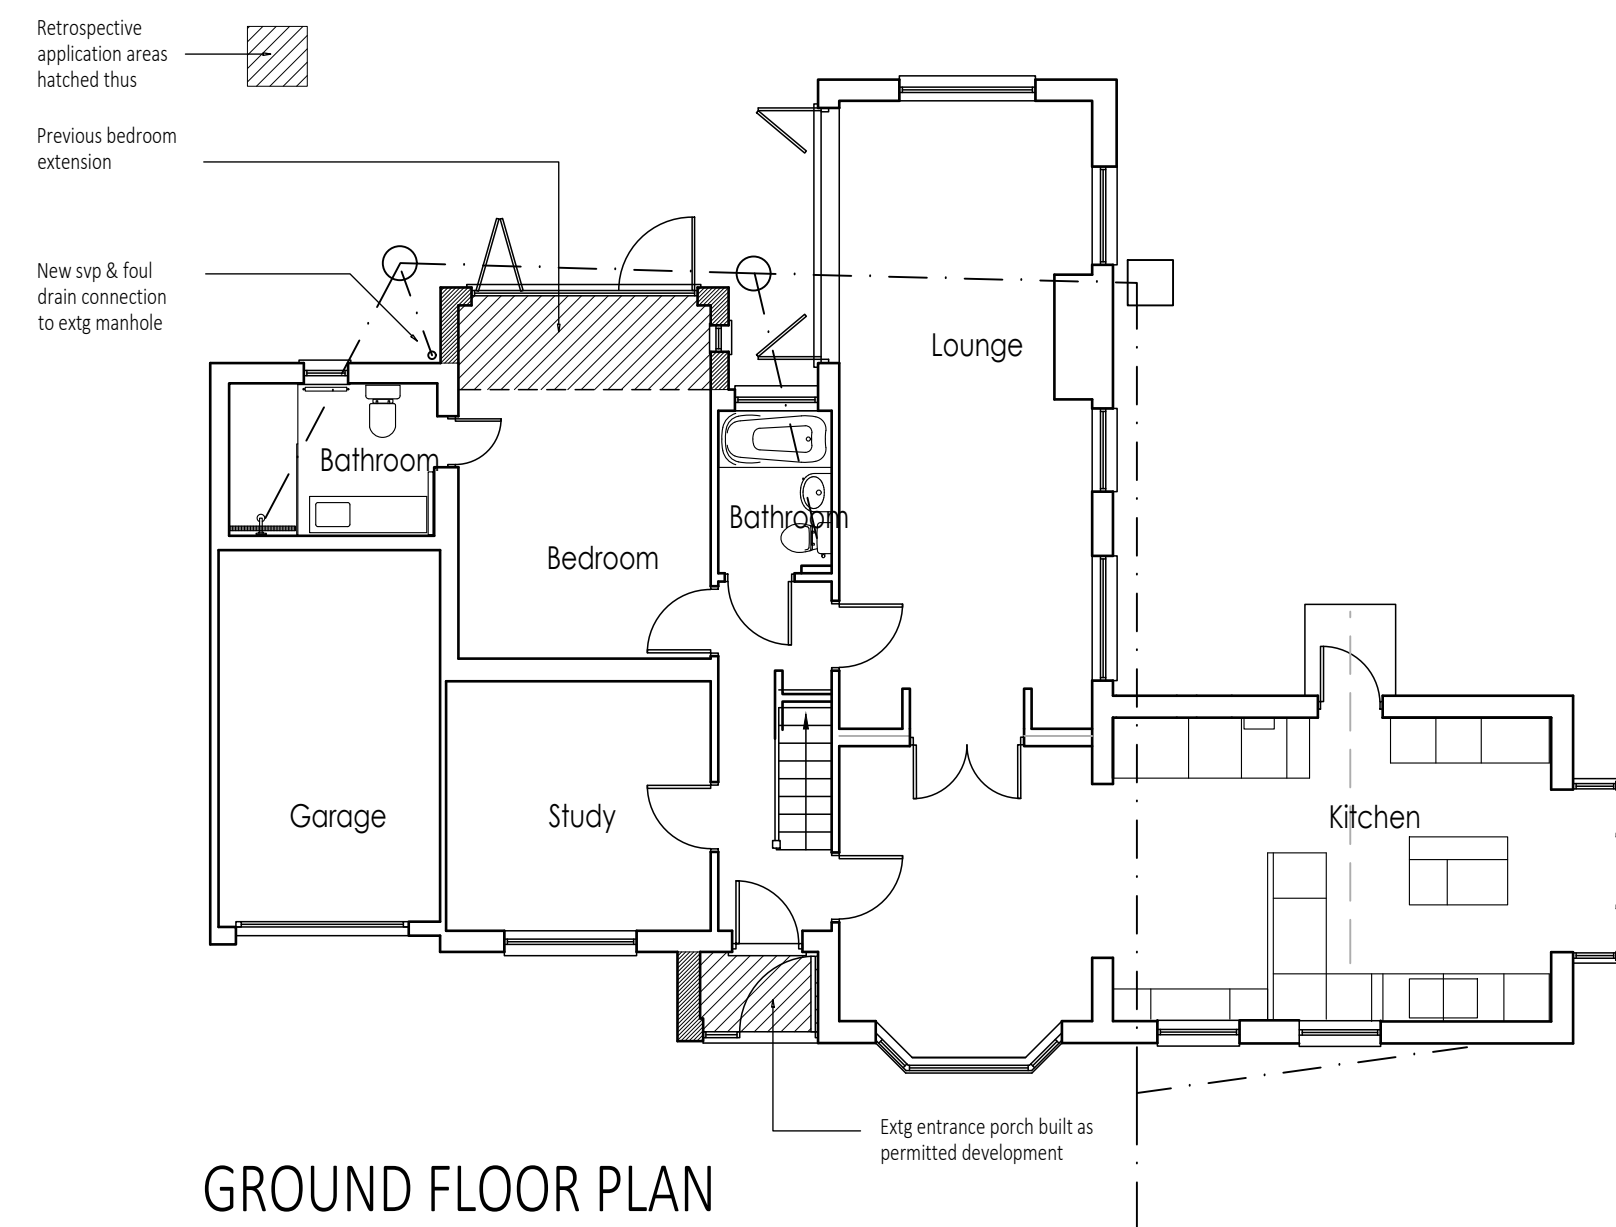


GROUND FLOOR PLAN

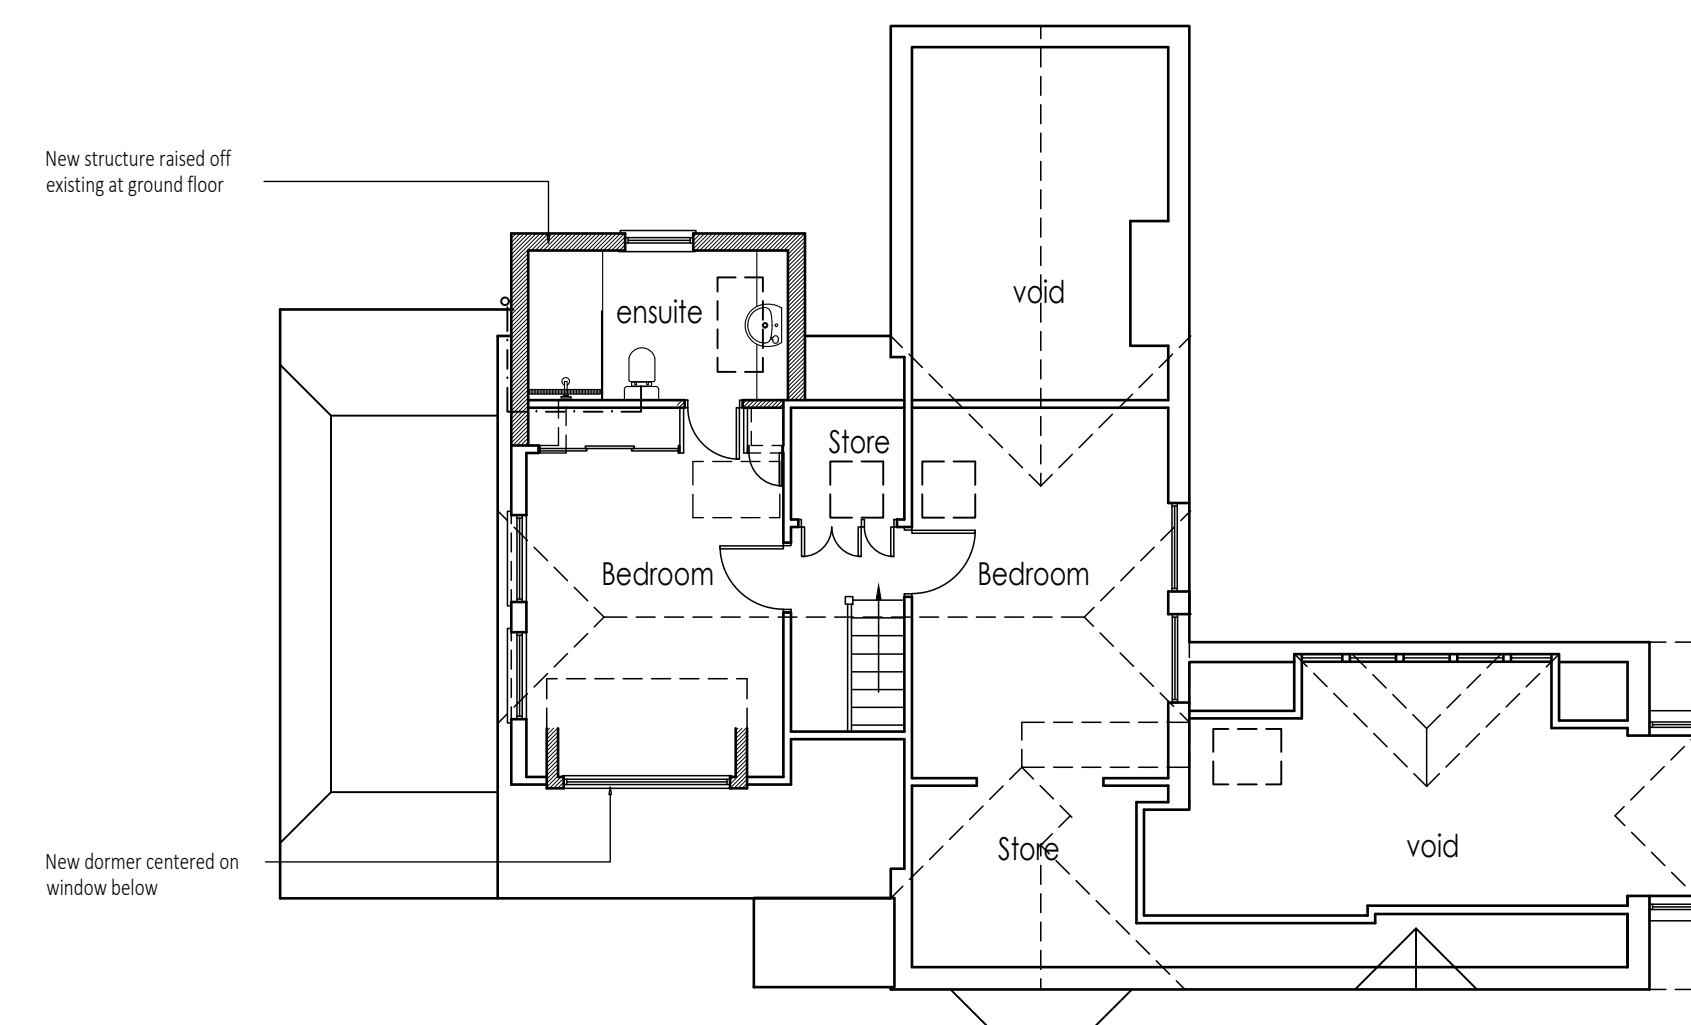

LOFT PLAN

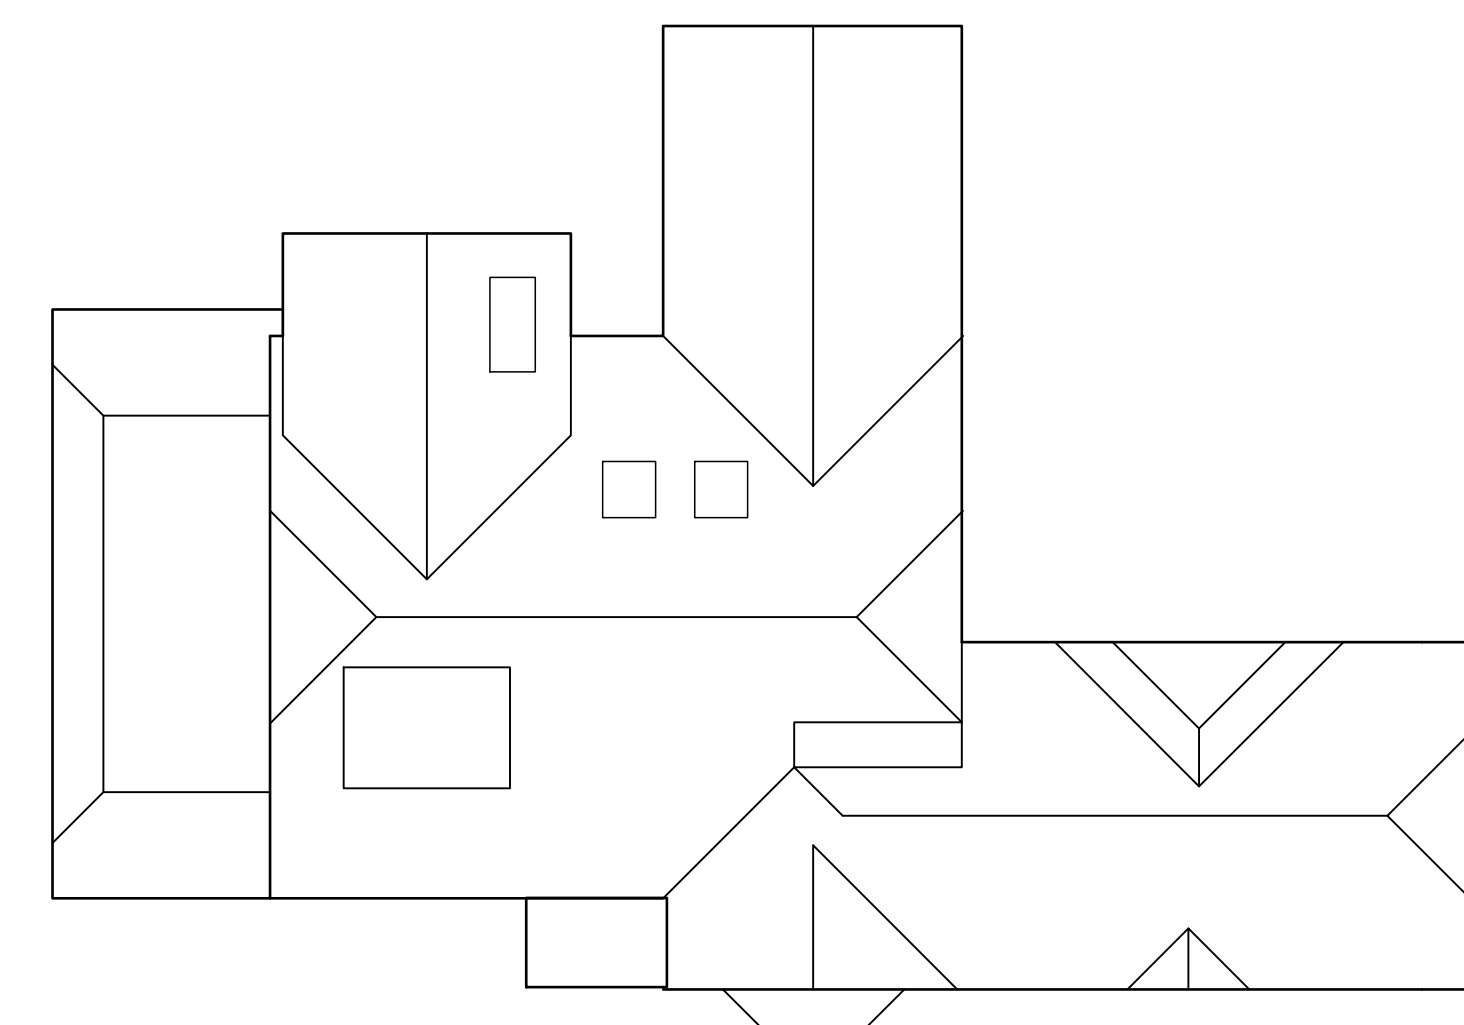

ROOF PLAN

 

SCALE 1:100

Rev A 25.03.2025 Planning application

Proposed Extension at
195 Victoria Road
Wargrave
Reading RG10 8AH
For Mr & Mrs T Platt

Proposed Plans & Elevations

Date March 2025

Scale 1:100 at A1

Drawing number 1834/PL/01 A

B W Design

55 Wavell Road Maidenhead Berks SL6 5AB
Telephone 01628-670966